
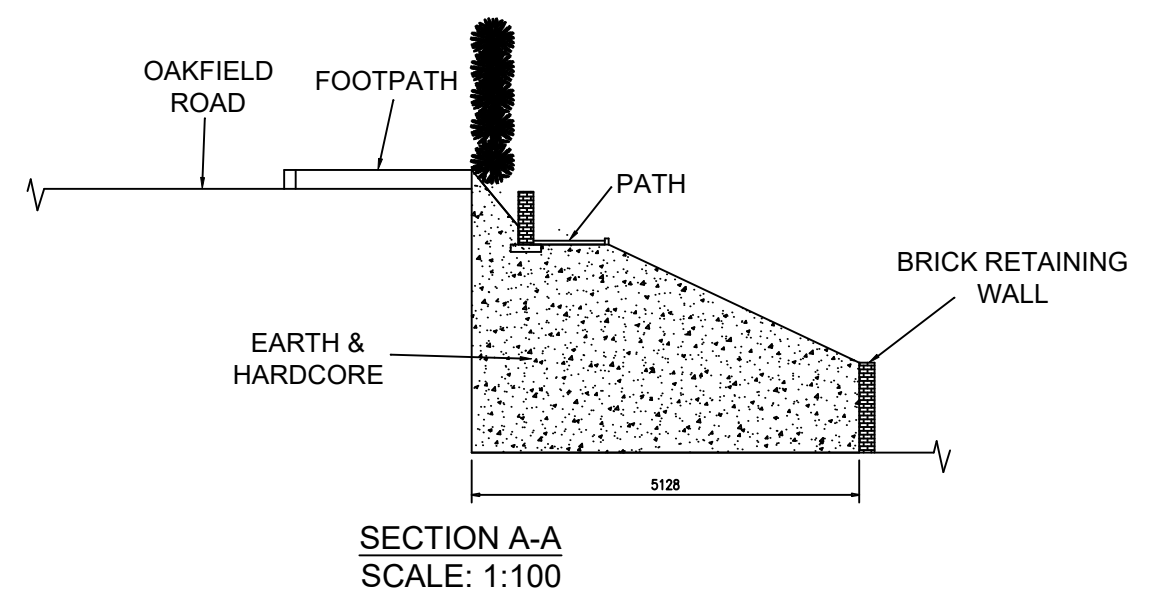


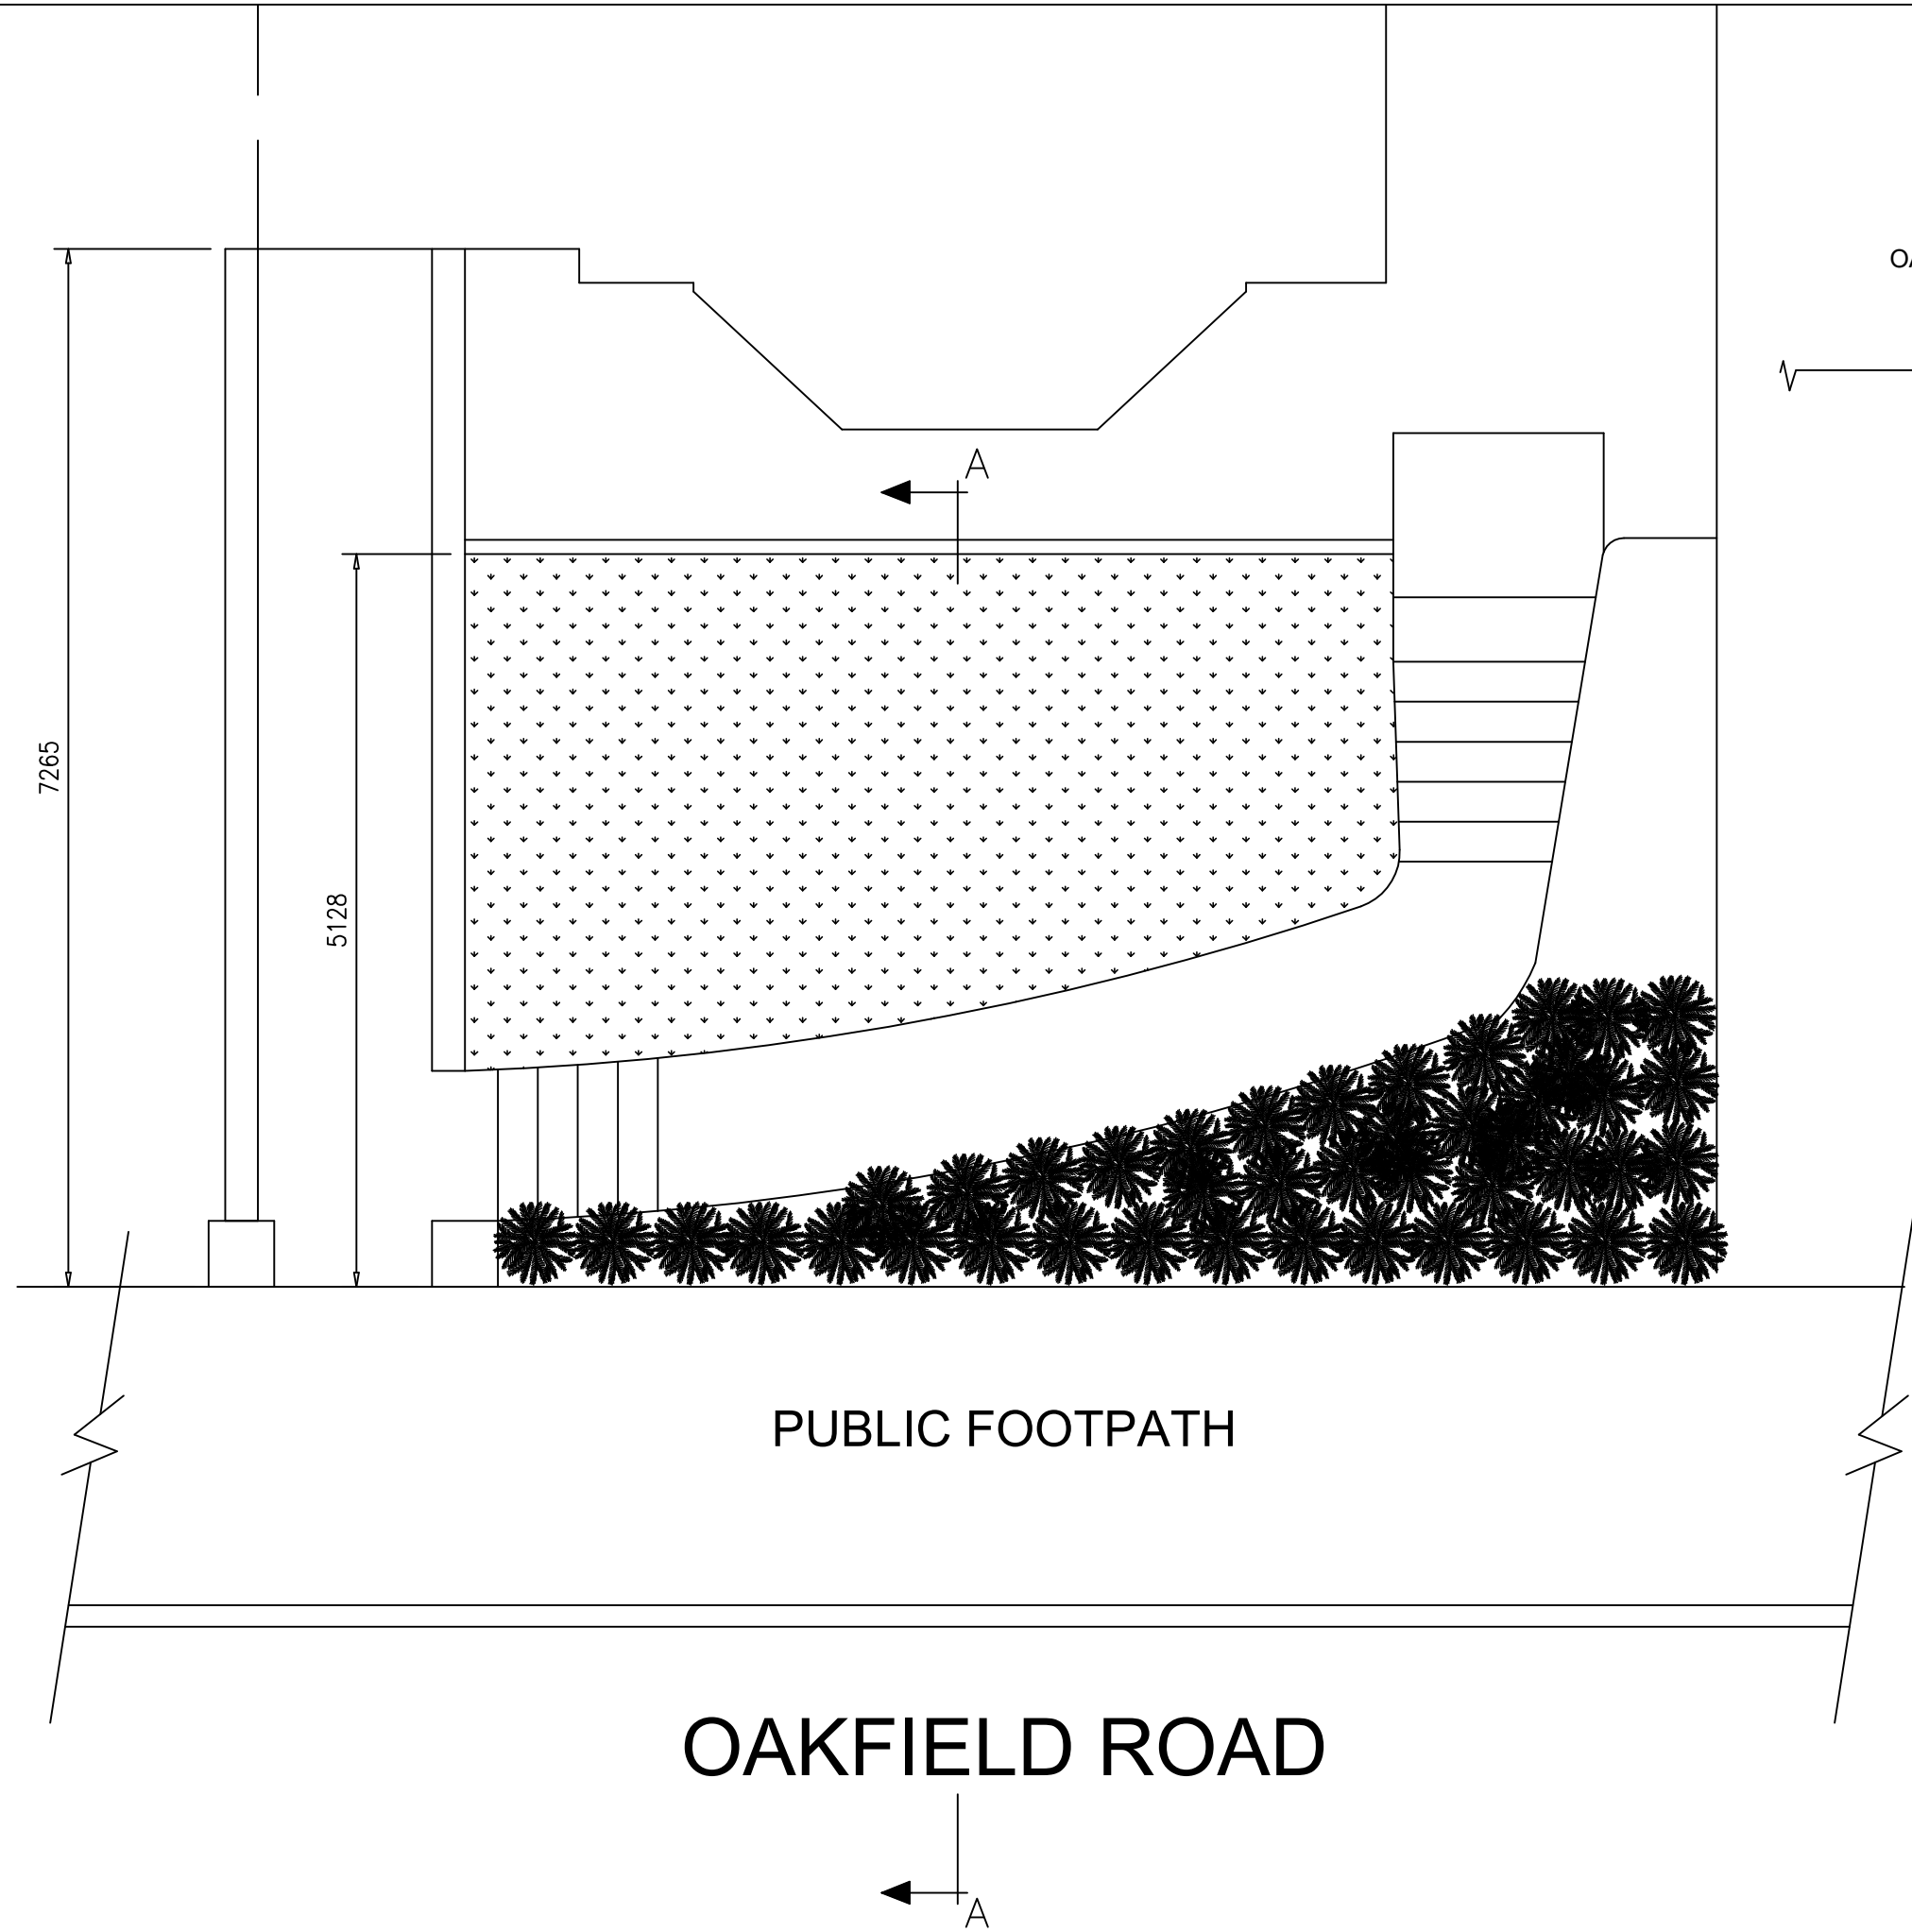

PROJECT:
PROPOSED OFF ROAD PARKING
SPACES AT 15 OAKFIELD ROAD
NEWPORT NP20 4LZ

DRG TITLE:
EXISTING PLAN & SECTION

DATE: March 2026

SCALE: 1:50 1:100

DRAWN: CSL

DRAWING NO.	REV.
A3-FP-1	0