


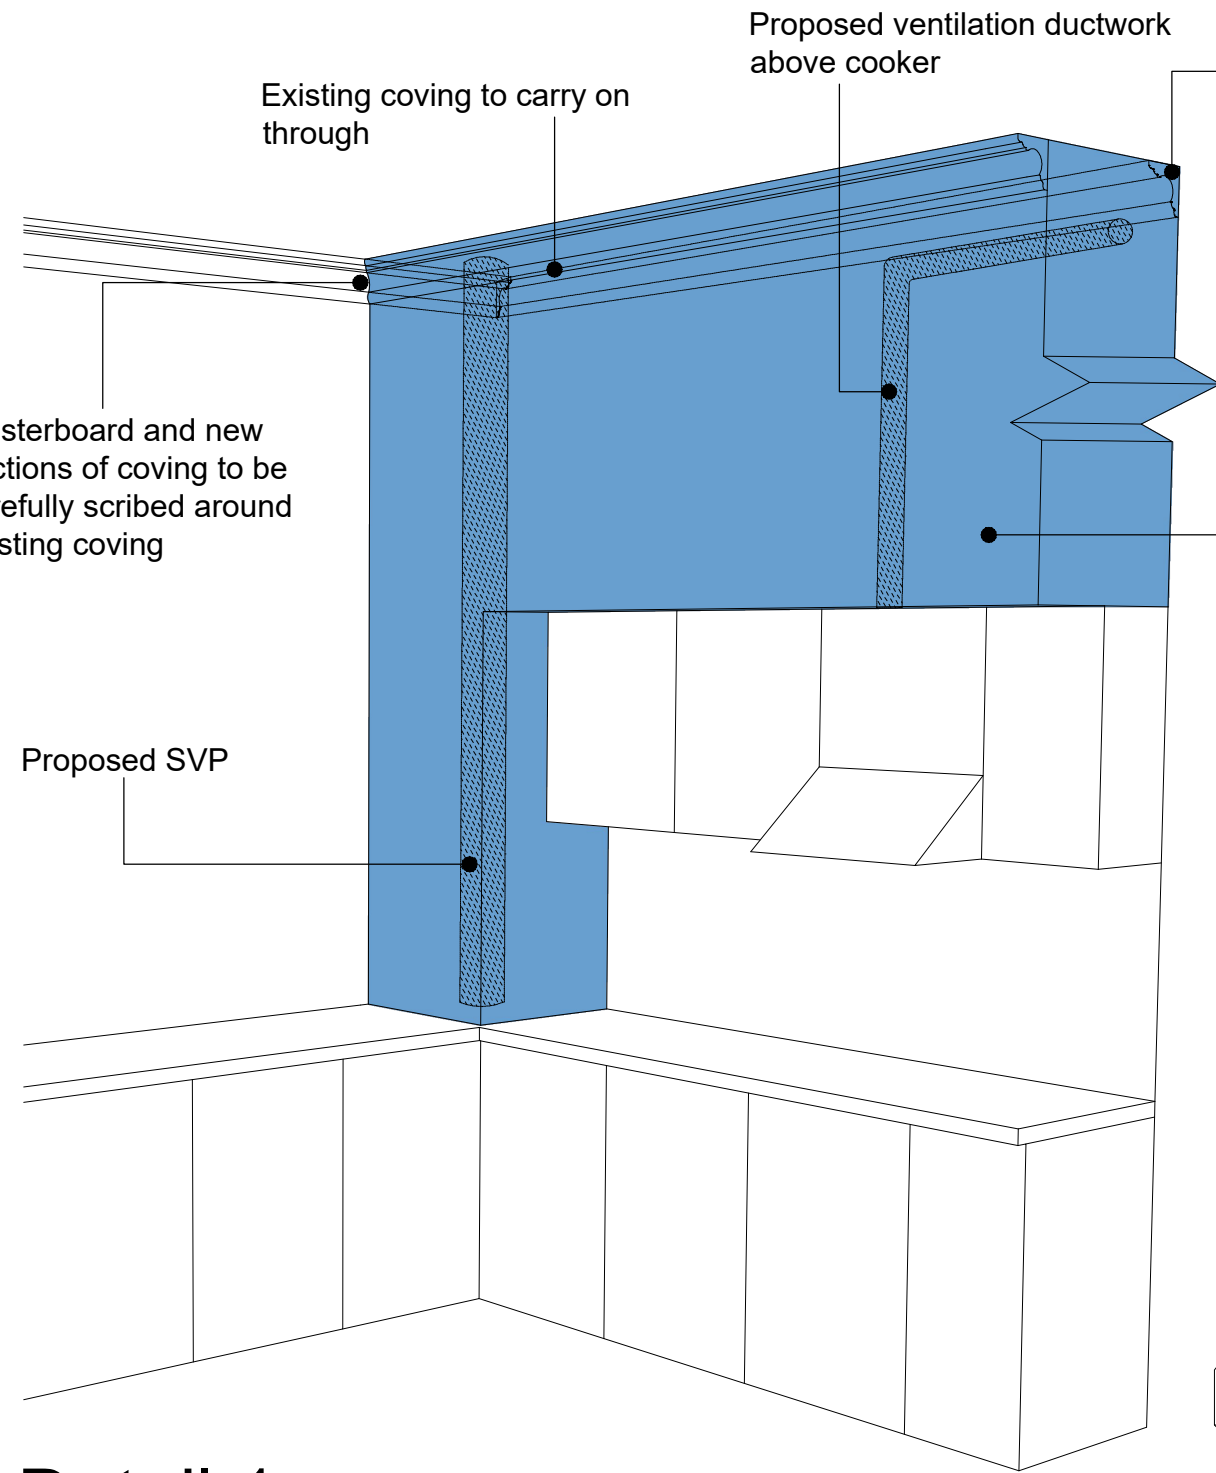


Detail 1

Existing coving to be retained and protected during construction


All existing period joinery items to be made good and replicated where applicable

All new partitions to be scribed around existing coving

Provide full boxing above kitchen wall cabinets and down the corner of the kitchen to conceal the proposed SVP and ventilation ductwork. Boxing to be constructed from timber framing with plasterboard finish. Form boxing to align with the depth of the kitchen cabinets (600mm)

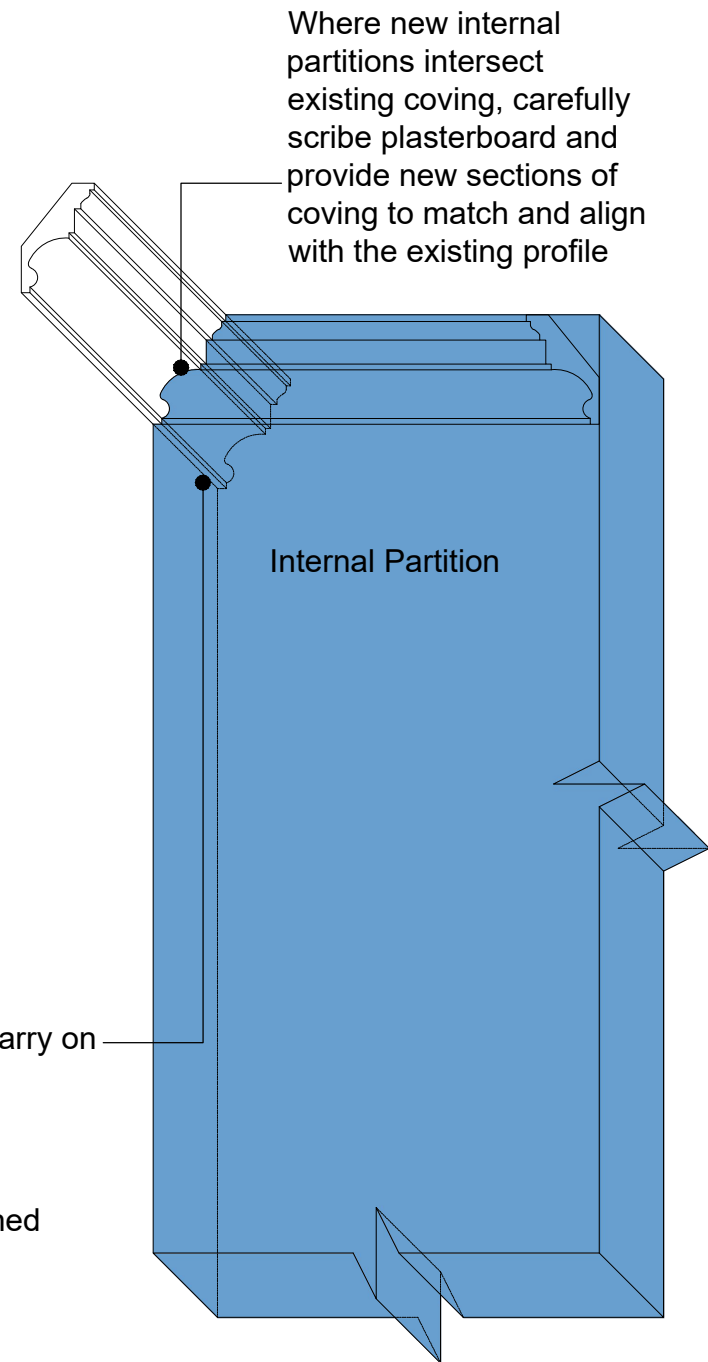

Detail 2

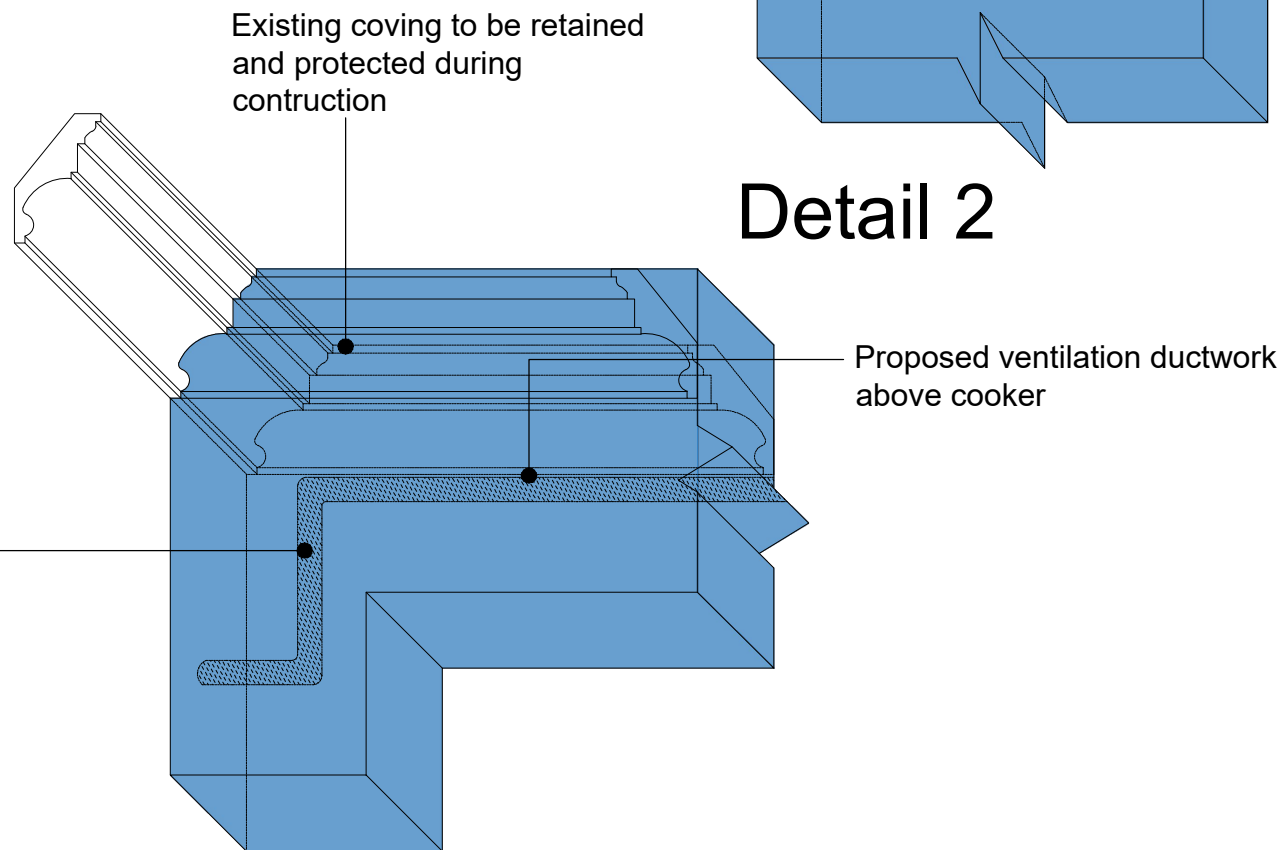

Detail 3

Notes:

do not scale:
detailed drawings and larger scale drawings take precedence. Figured dimensions only are to be taken from this drawing.

dimensions:
All building and site dimensions, levels and sewer invert levels at connection points are to be checked and verified on site by the contractor before the commencement of works. All dimensions are to be checked prior to the placement of orders for materials or the fabrication of work and any discrepancy, omission or error is to be reported to the Architect immediately for verification.

specification:
The Contractor is to comply with current Building Legislation, British Standard Specifications, Building Regulations etc. Whether or not specifically stated on this drawing. This drawing must be checked against and read in conjunction with any structural or other relevant specialist and design documentation provided.

revisions:

client:
Mr C Jones

project:
21 Bridge Street
Baneswell
Newport
NP20 4SF

description:
SVP, Ventilation and Partition Details



head office:
the old stone masons, 10 st Johns st,
abergavenny, monmouthshire. np7 5rt
tel: 01873 851125 fax: 01873 851127

newport:
first floor, 5 gold tops,
newport, south wales. np20 4pg
tel: 01633 245020

e: mail: info@jdwarehitects.co.uk
w: www.jdwarehitects.co.uk

drawn: JDW scale: NTS
date: Mar 26 sheet of: @A3

job drwg. no: jw1212-122 rev: -