


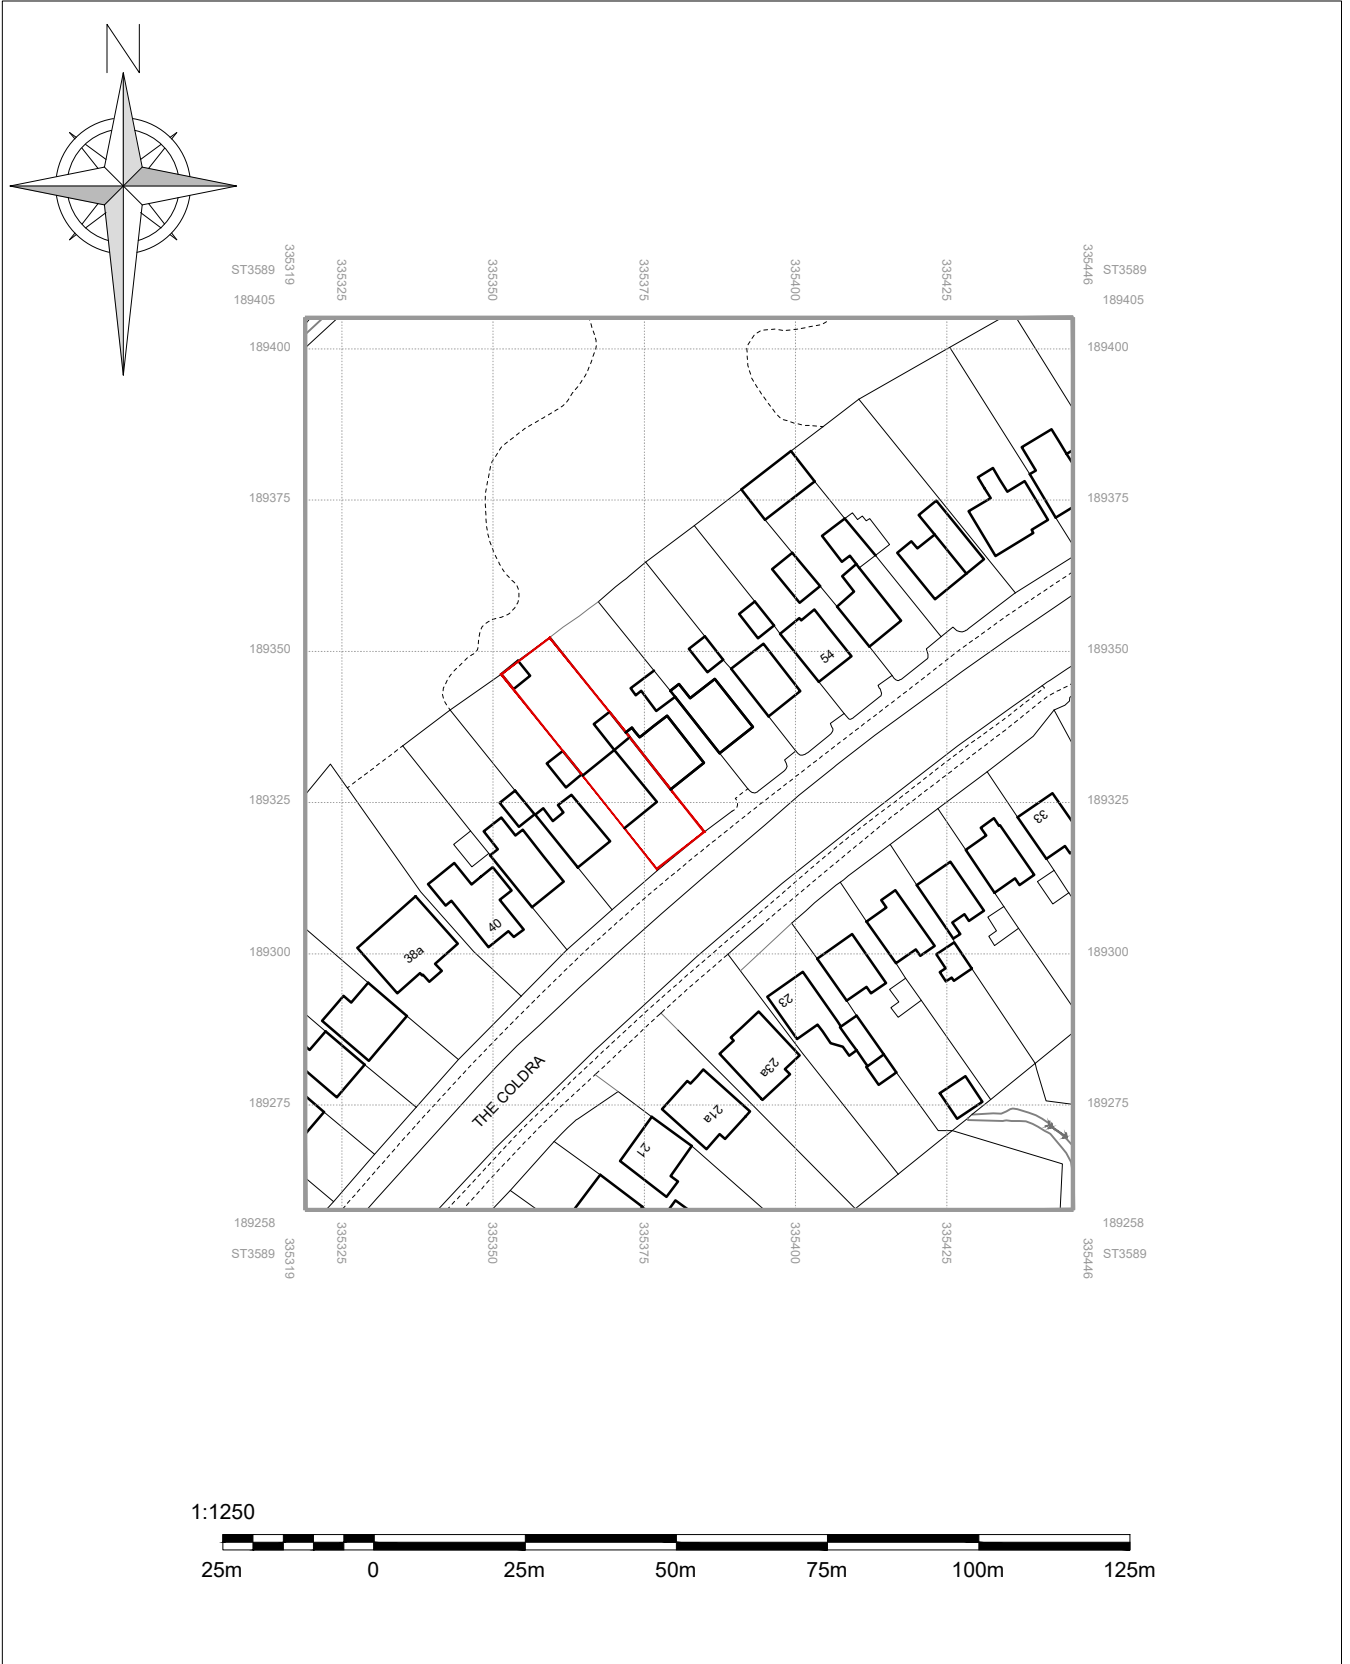

Rev:    Date:    Amendment:

design  
36  
0792 920 3182  
arron@36design.co.uk  
www.36design.co.uk

PROJECT:  
**46 The Coldra, Newport  
NP18 2LR**  
TITLE:  
**Site Location Plan**

SCALE:    DATE:    DRAWN BY:  
**1:1250    Sept 2025    ams**  
DRAWING NUMBER:    REVISION:  
**4421.PL.01**