

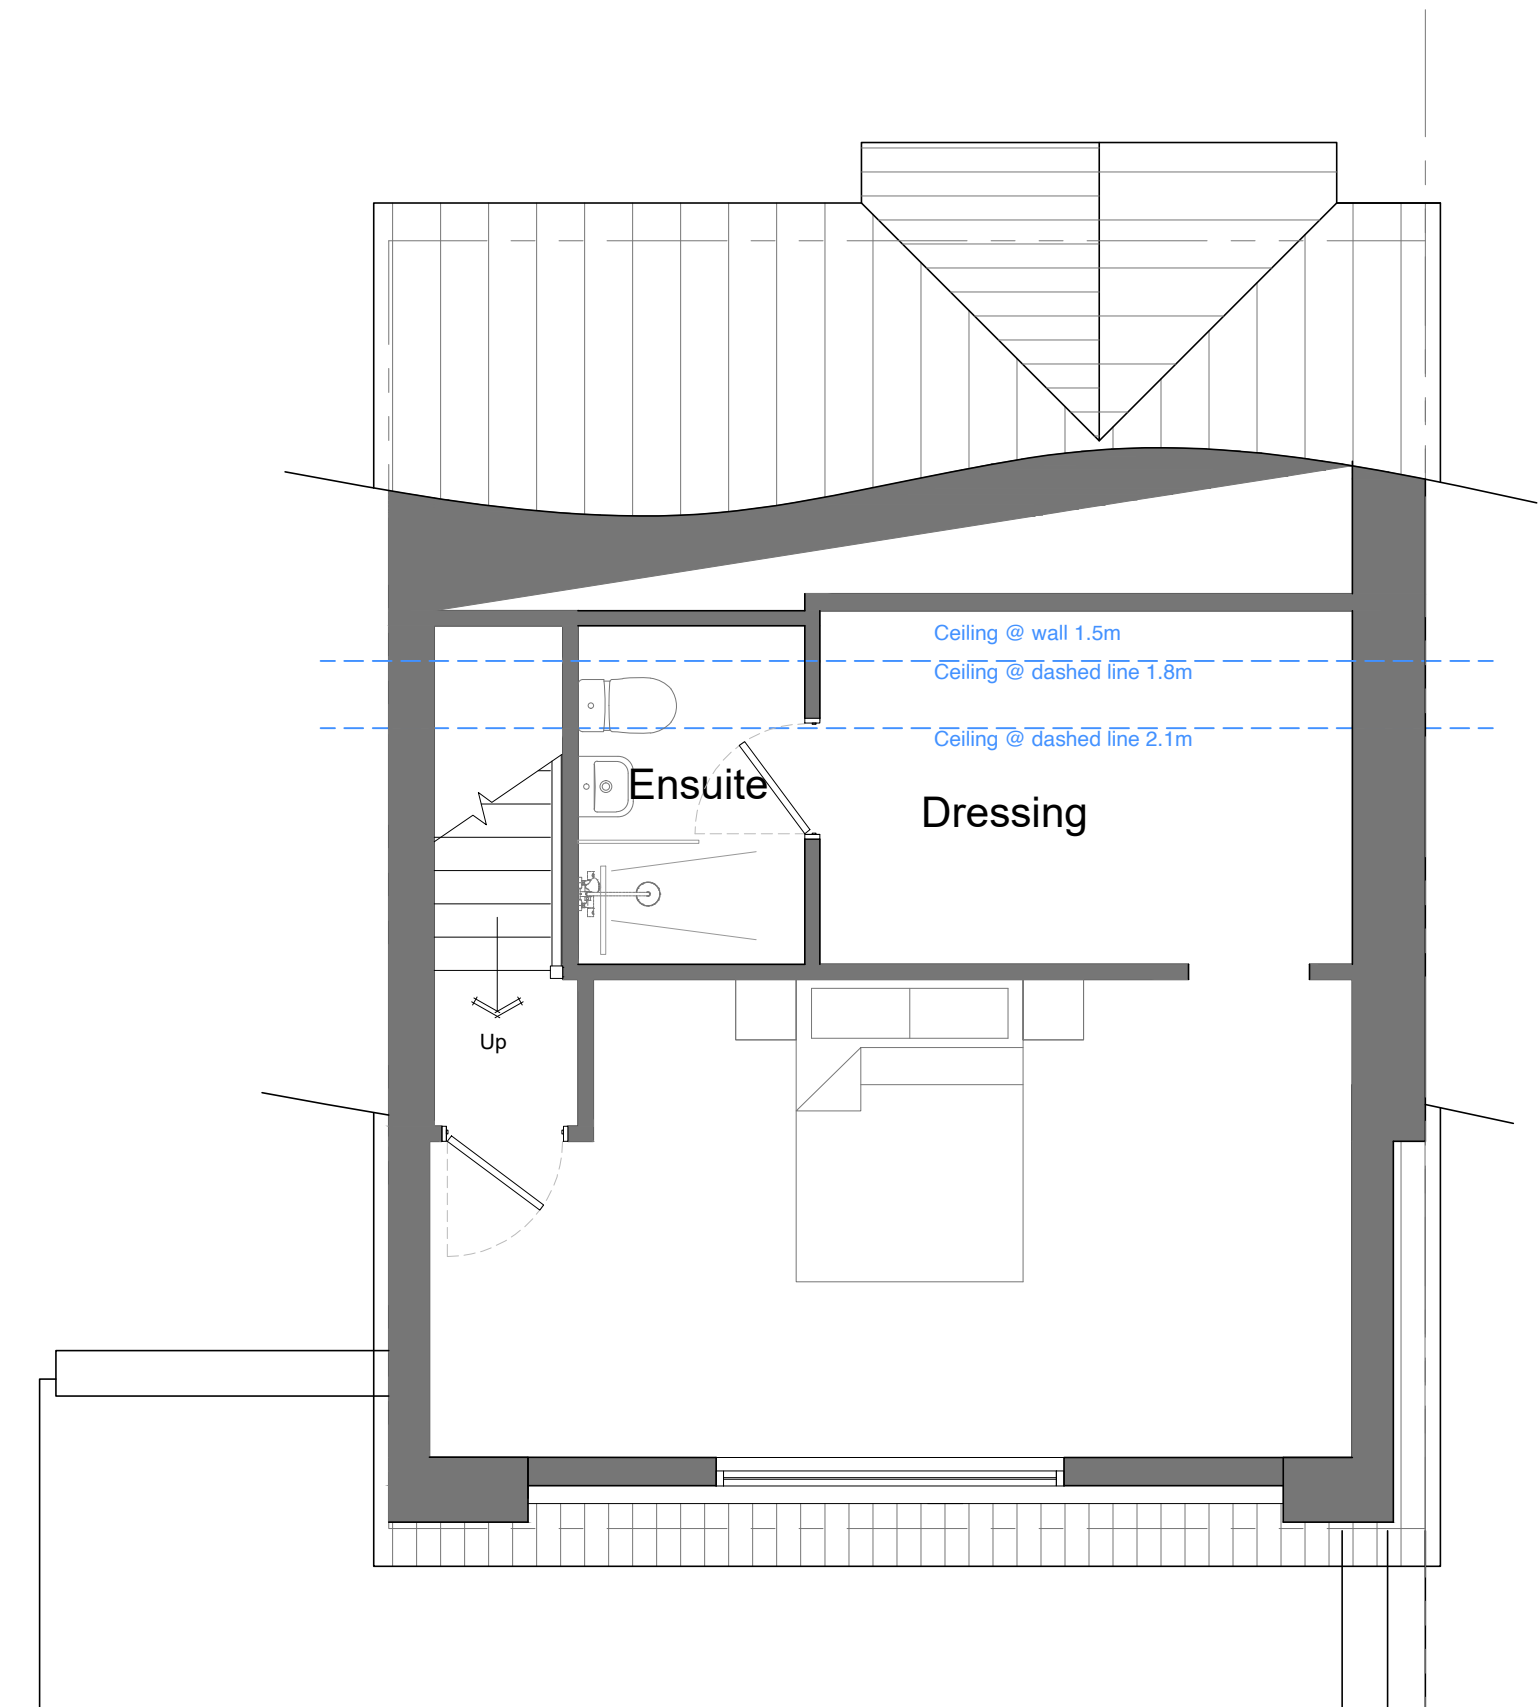


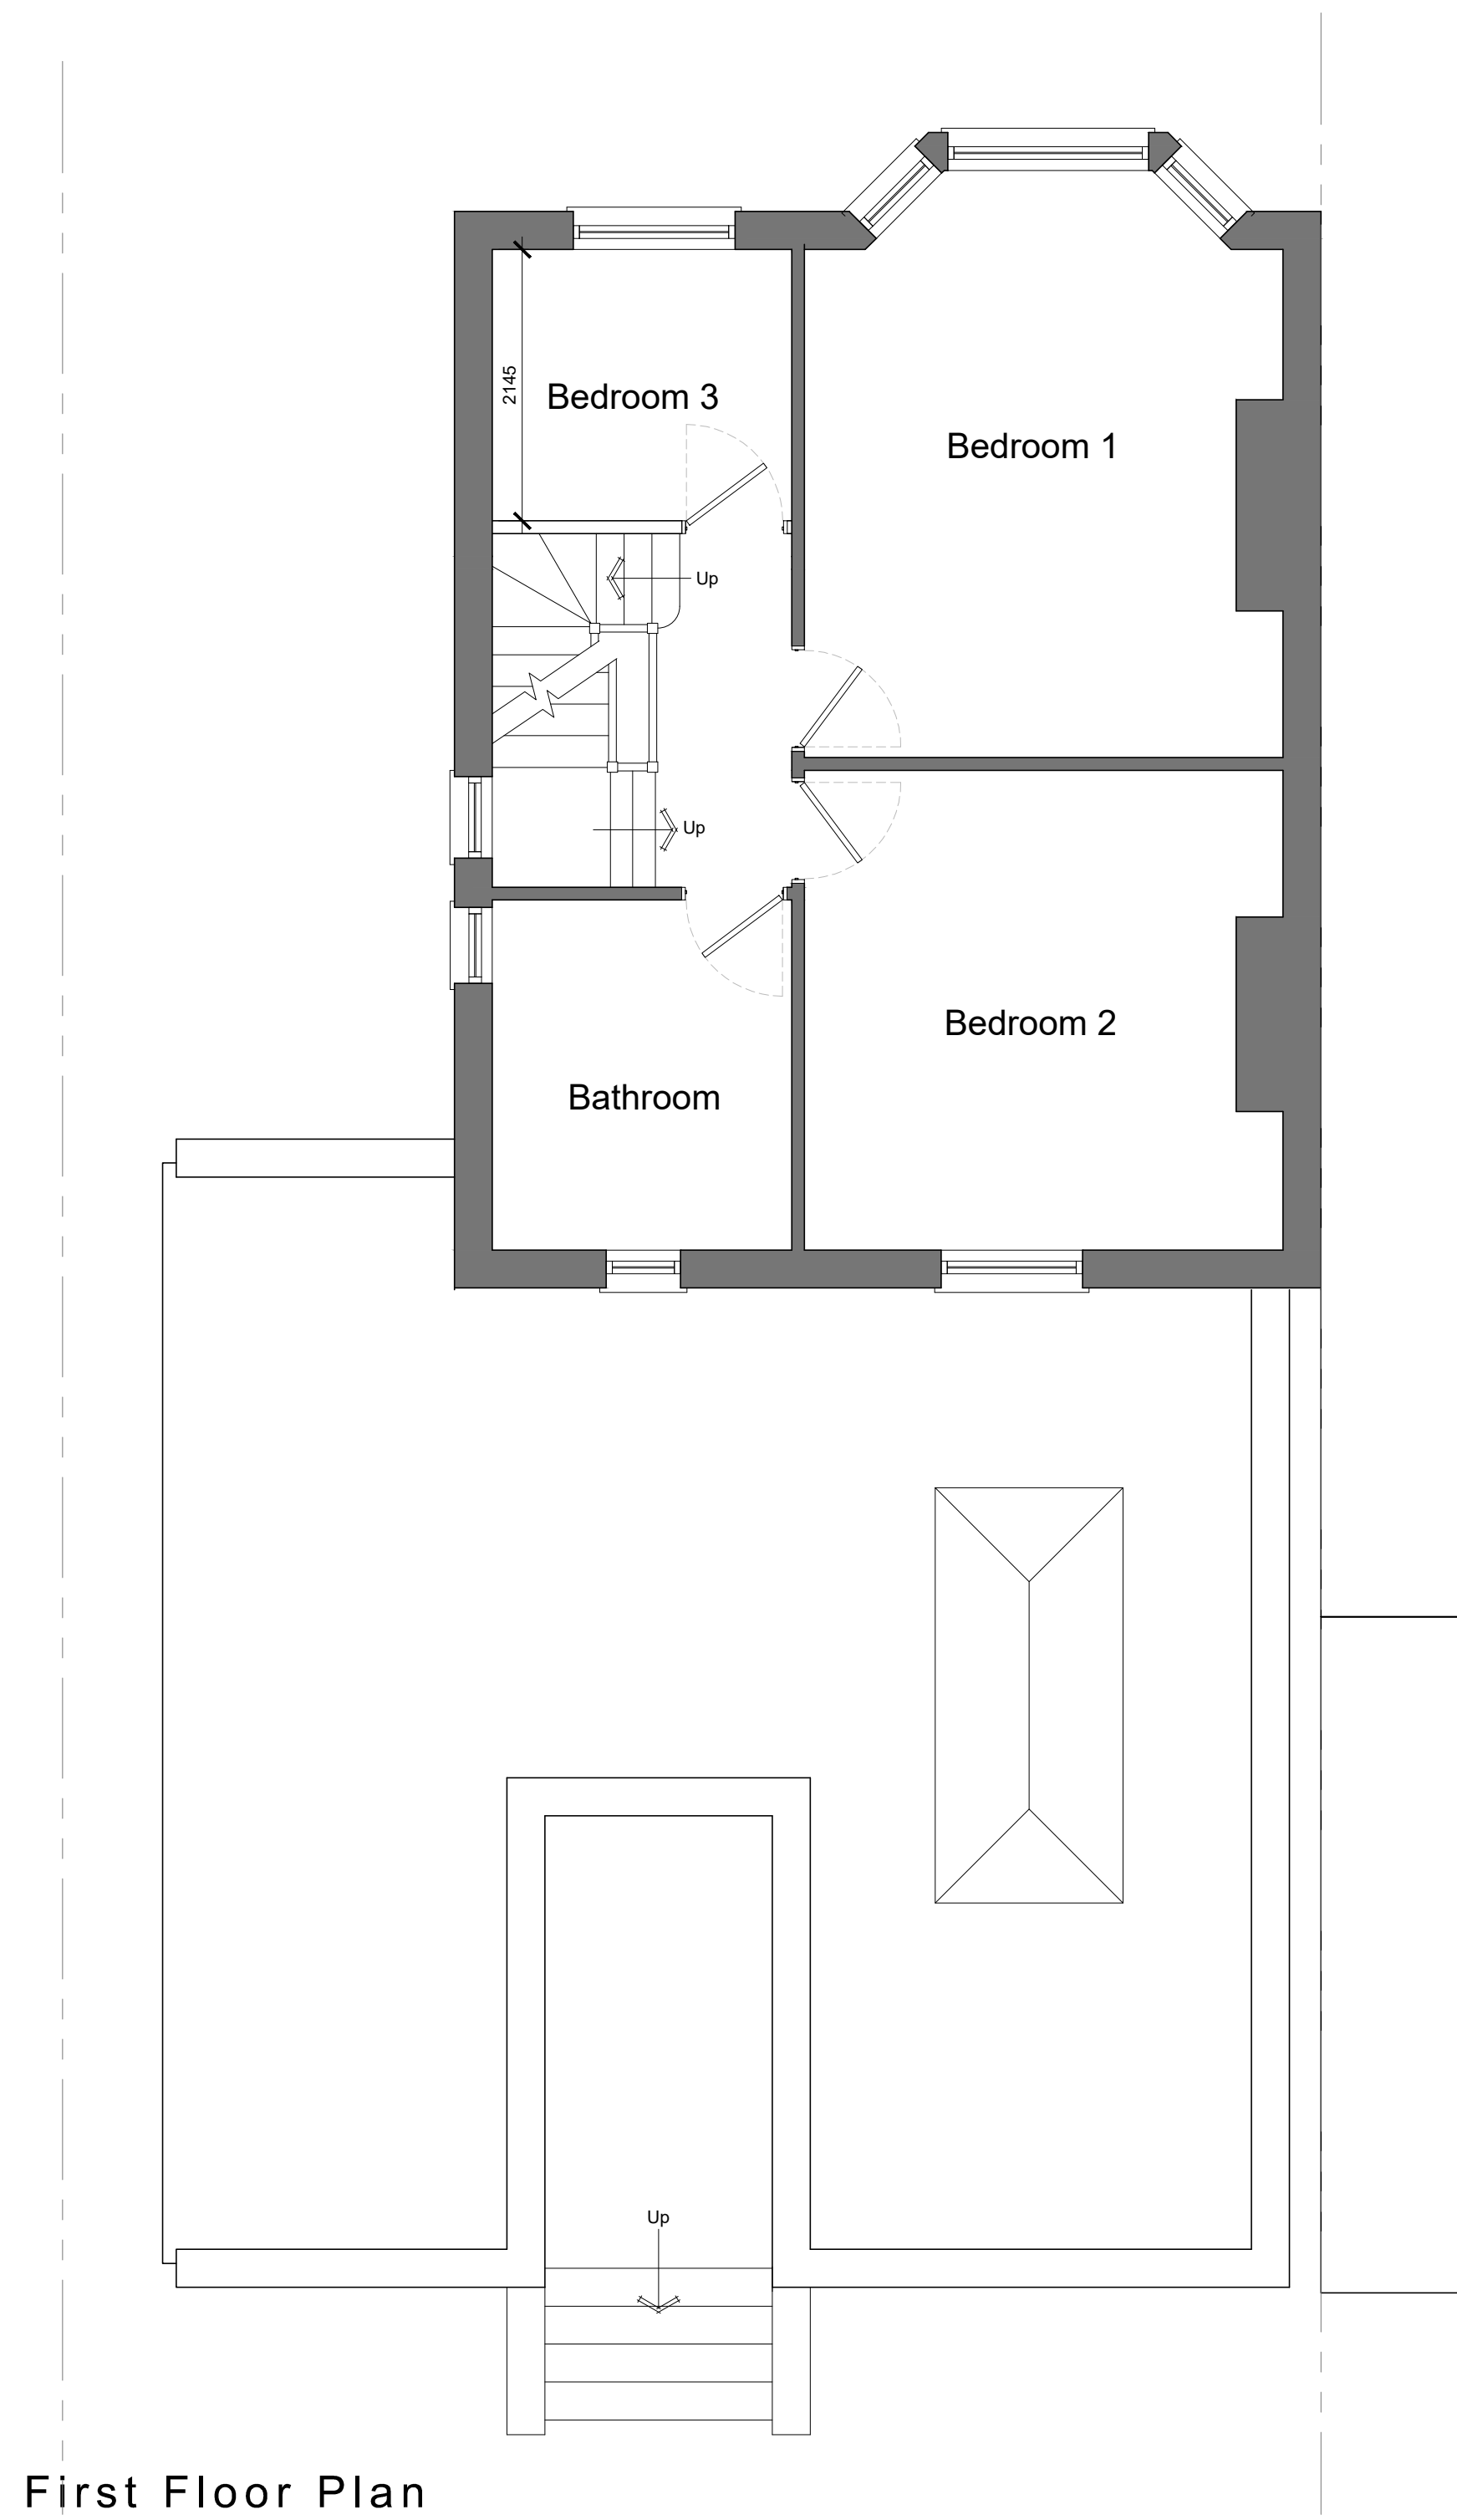

PROJECT:		
46 The Coldra		
Newport		
TITLE:		
Proposed Plans		
SCALE:	DATE:	DRAWN BY:
1:50 @ A1	July 2025	ams
DRAWING NUMBER:	REVISION:	
4421.PL.05	F	

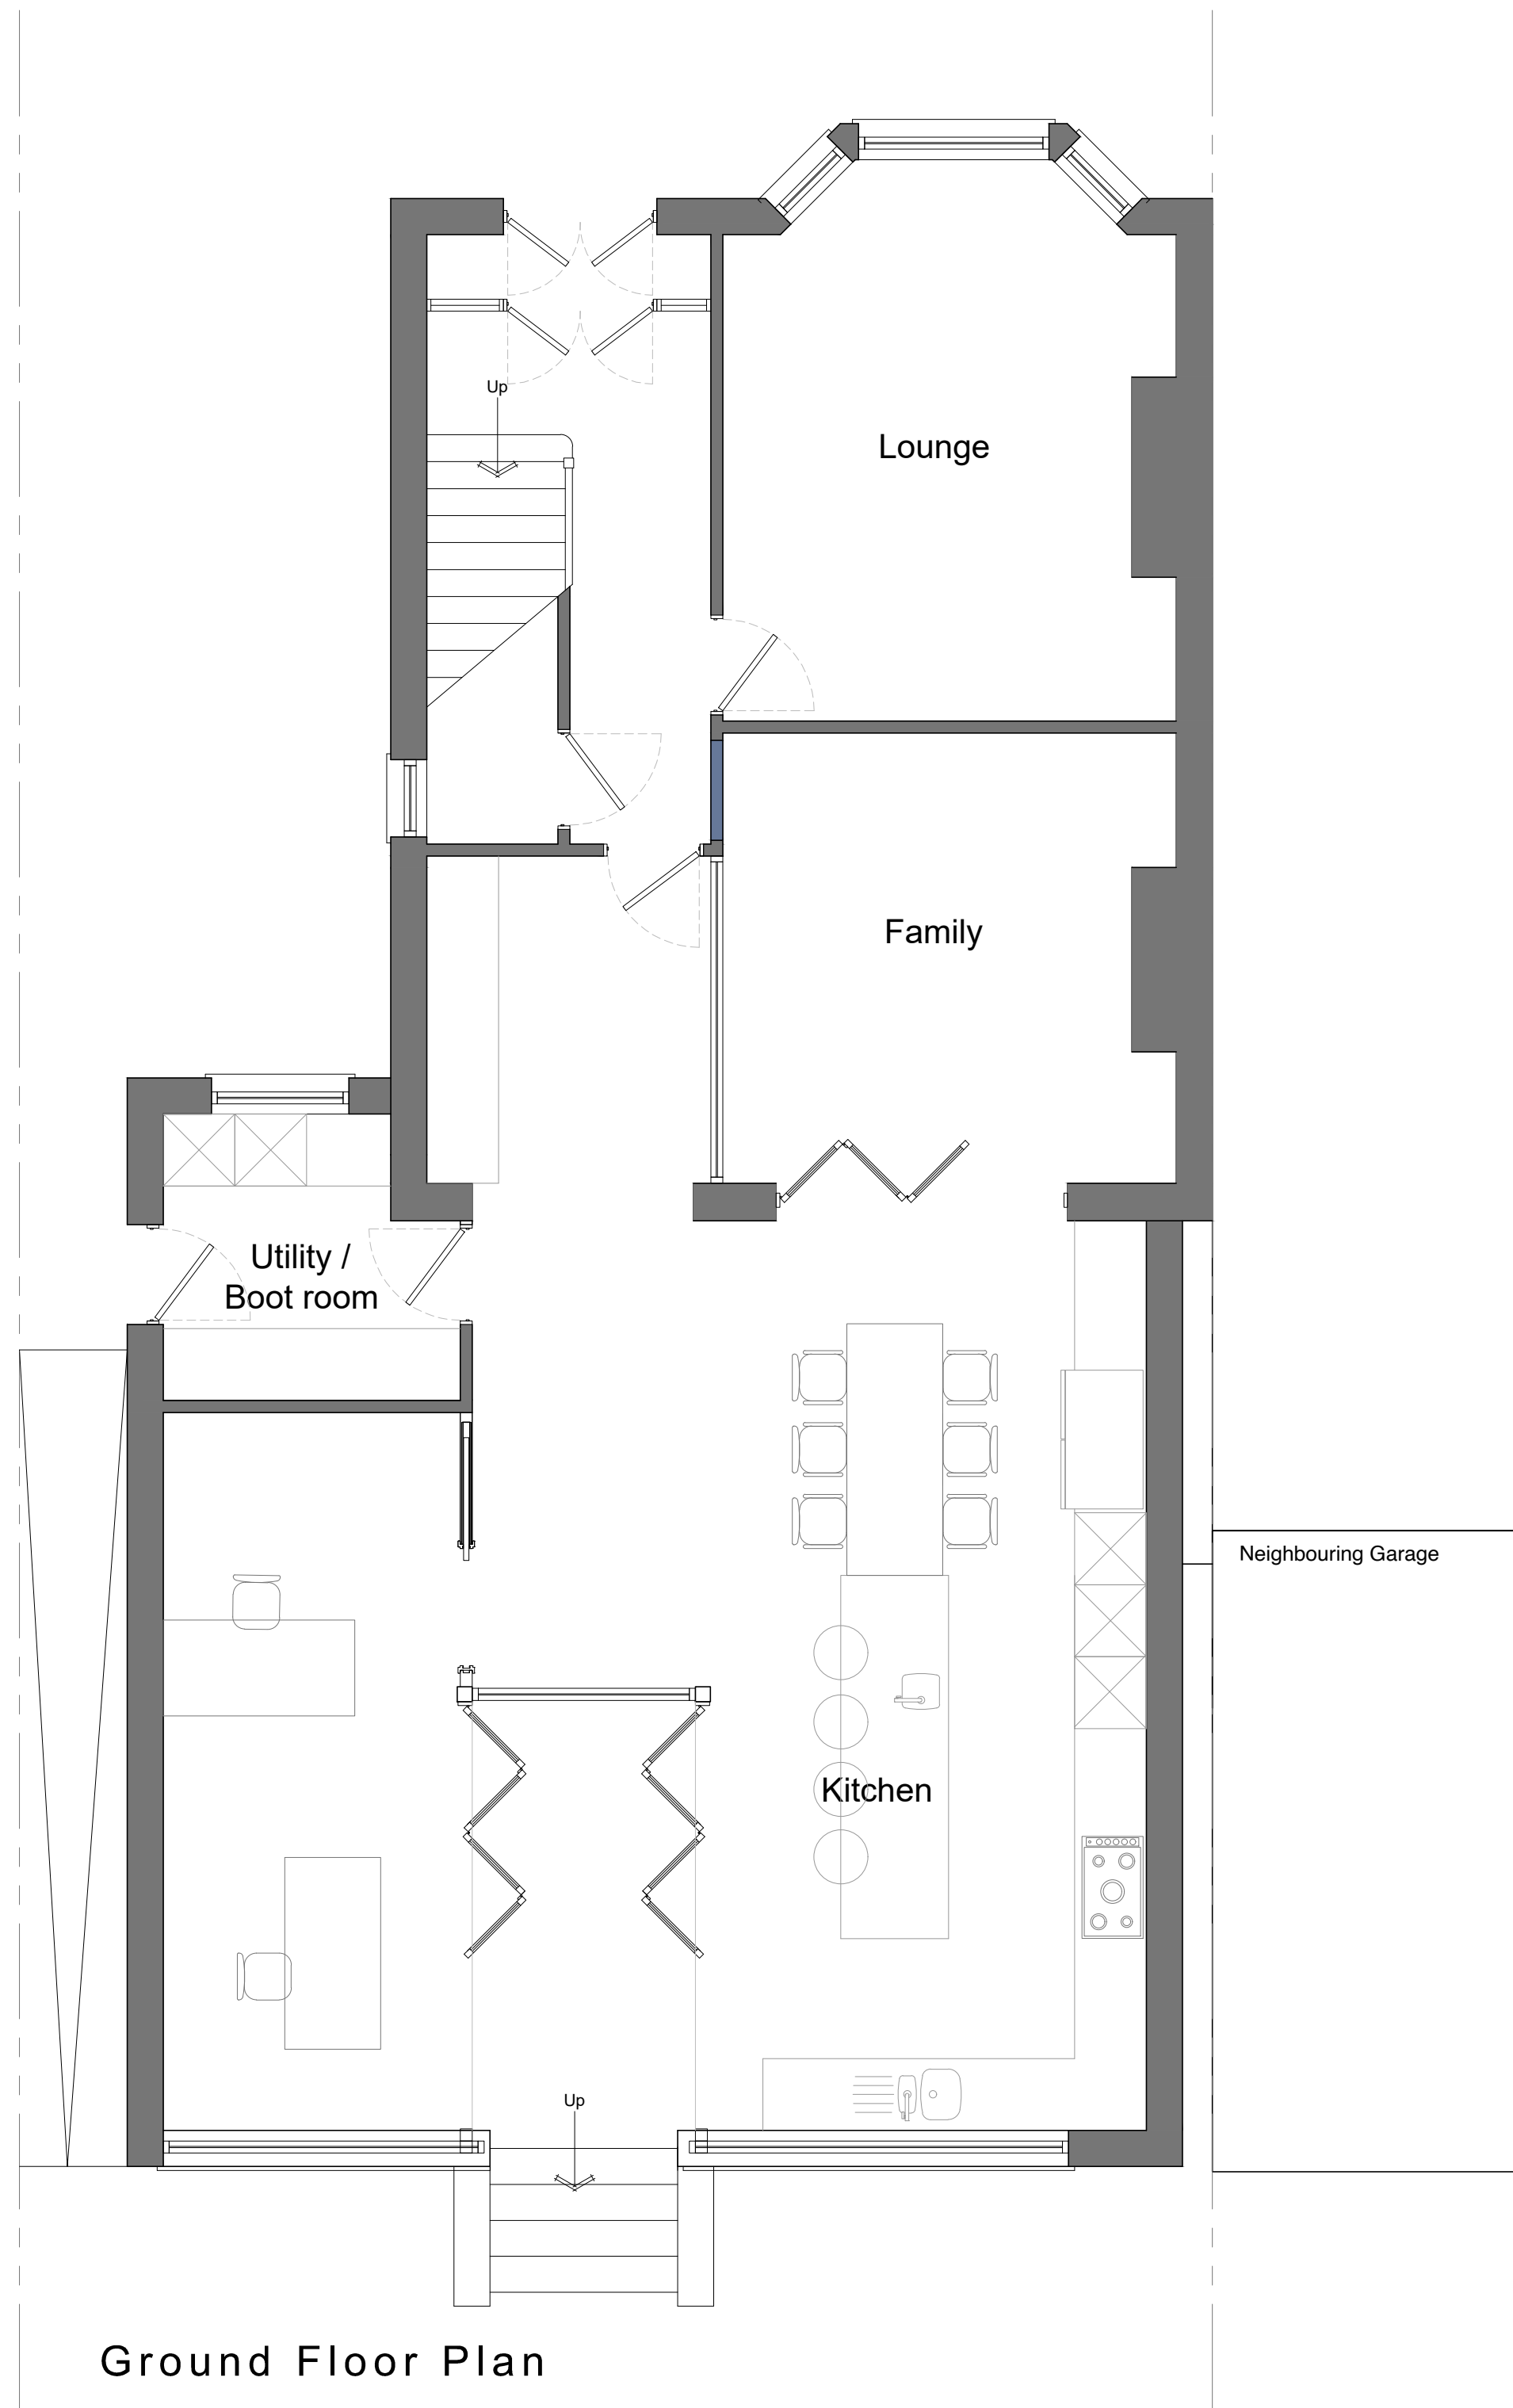