


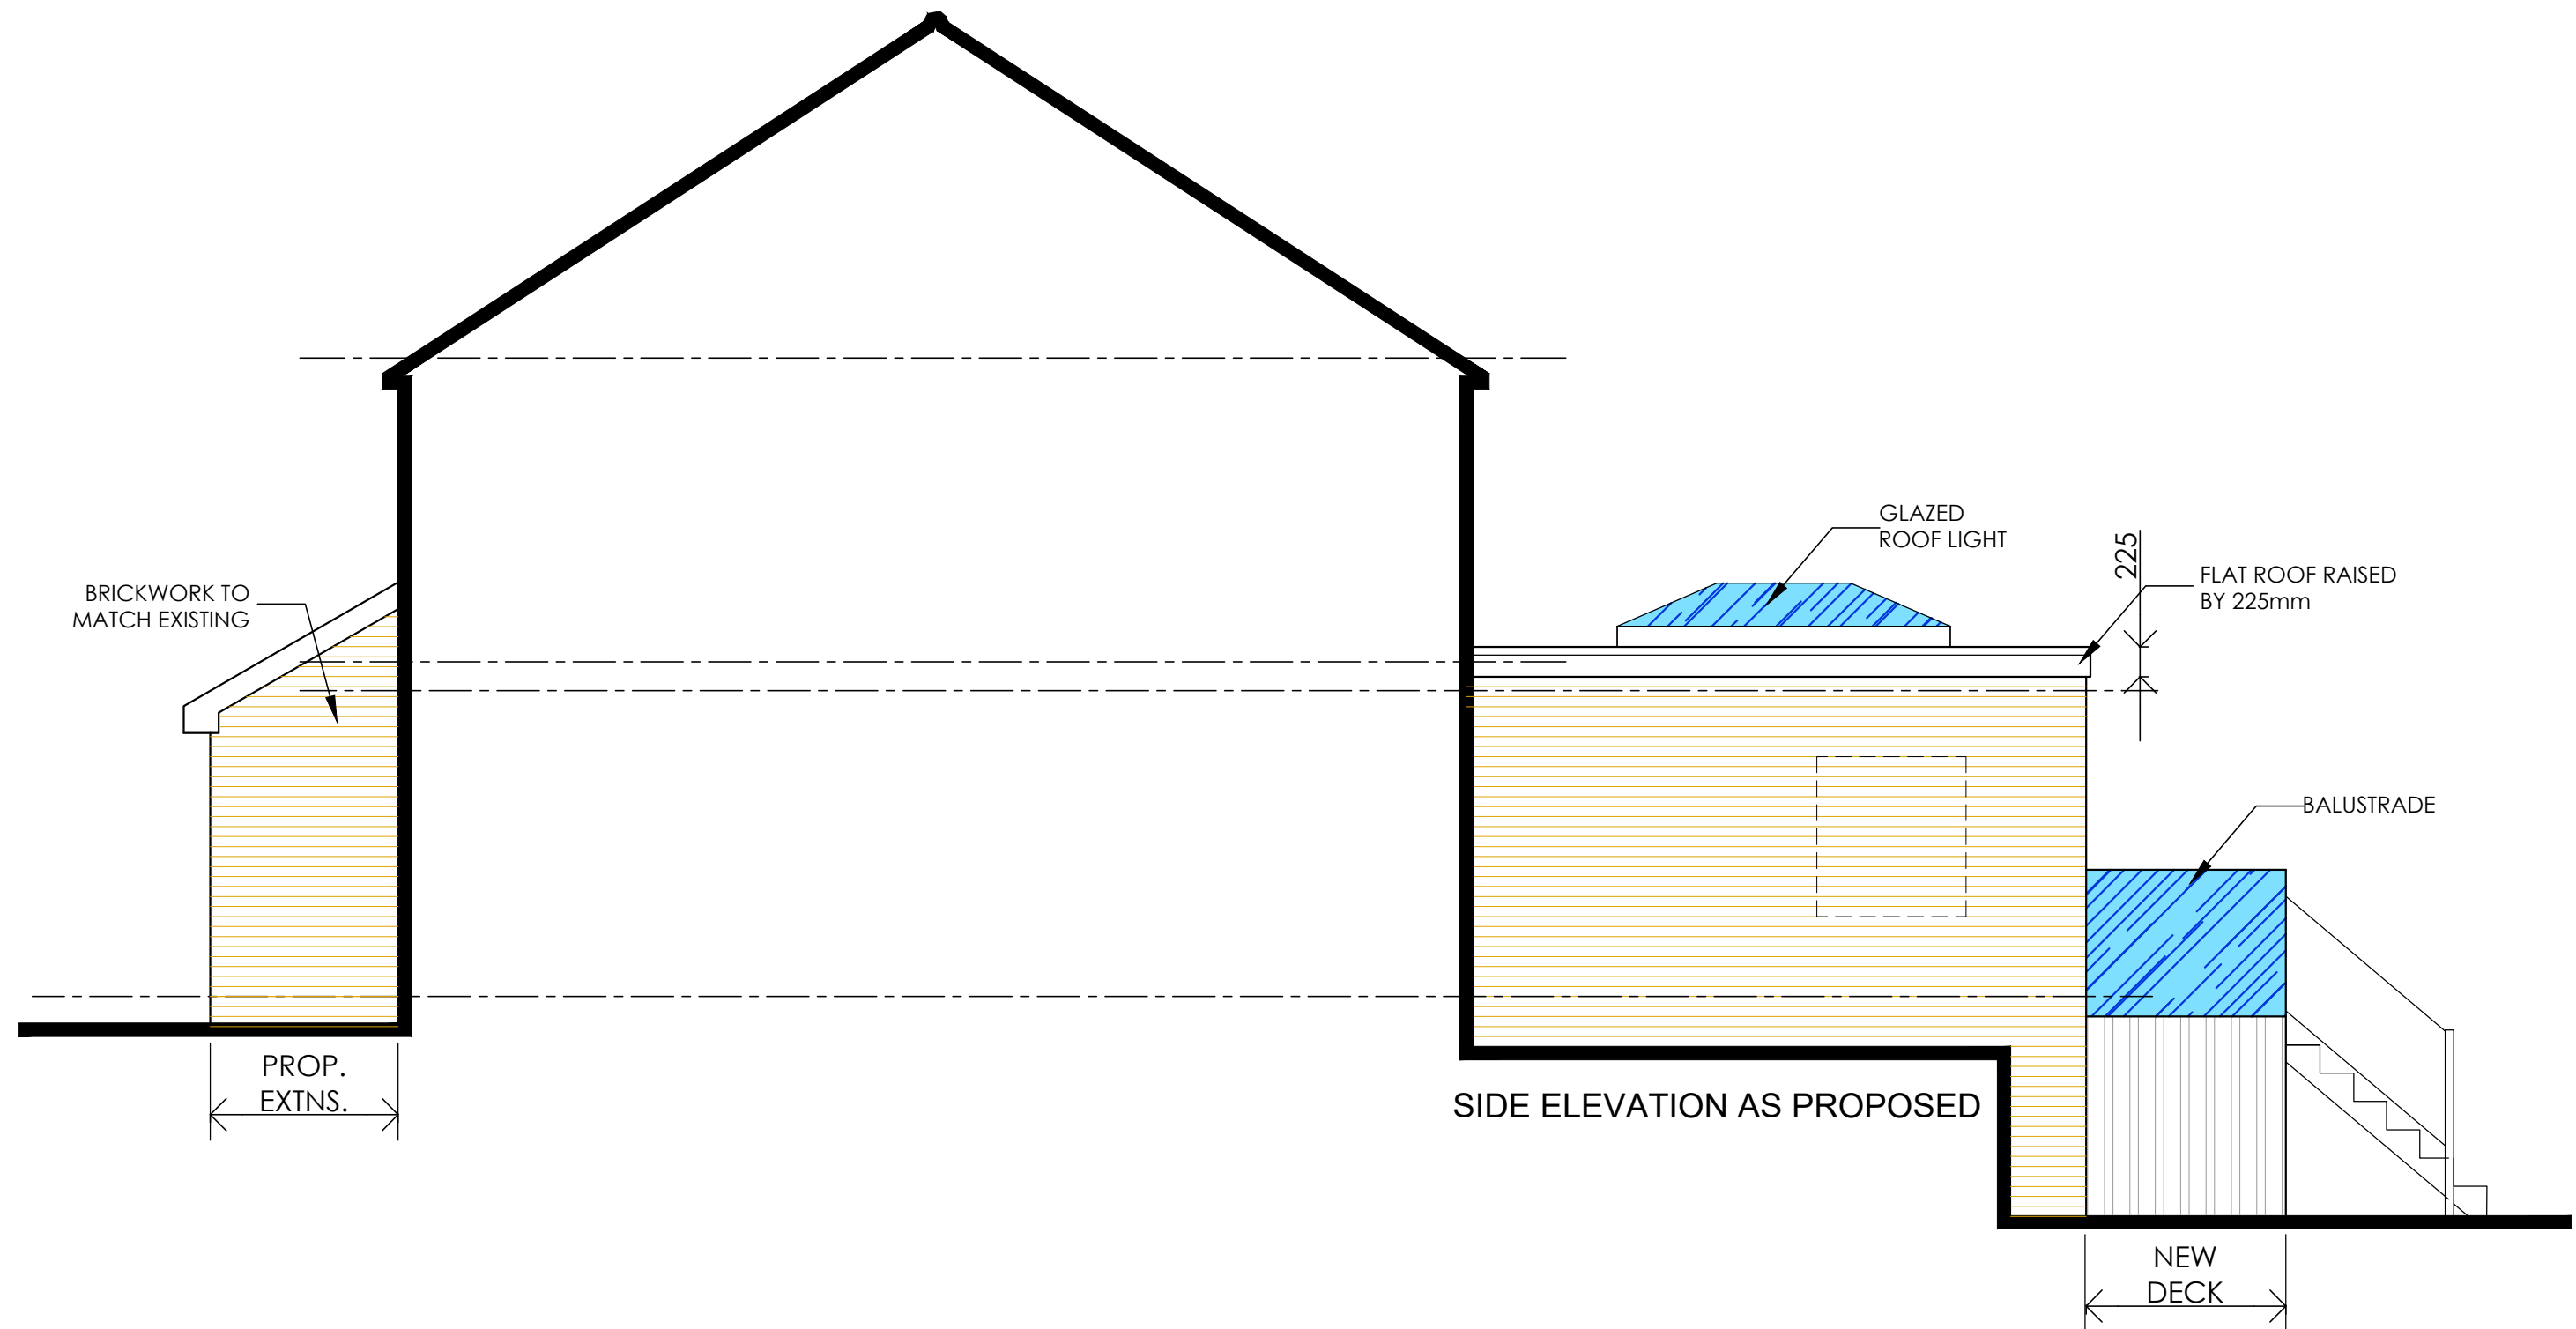


Creation Design
 Creation Design - Wales
 Tel: 01495 616277 / 07508890294
www.creationdesign-wales.com
 E-mail: info@creationdesign-wales.com

PROPOSED HOUSE ALTERATIONS
 10 CATALPA CLOSE
 MALPAS. NEWPORT
 NP20 6JW

ELEVATIONS AS PROPOSED 3
 DATE: **July 2025**
 DRAWN BY: **P.P.**
 SCALE(S): **1:50 @ A3**
 DRAWING NO: **25-075/P/07**
 REV: **-**