



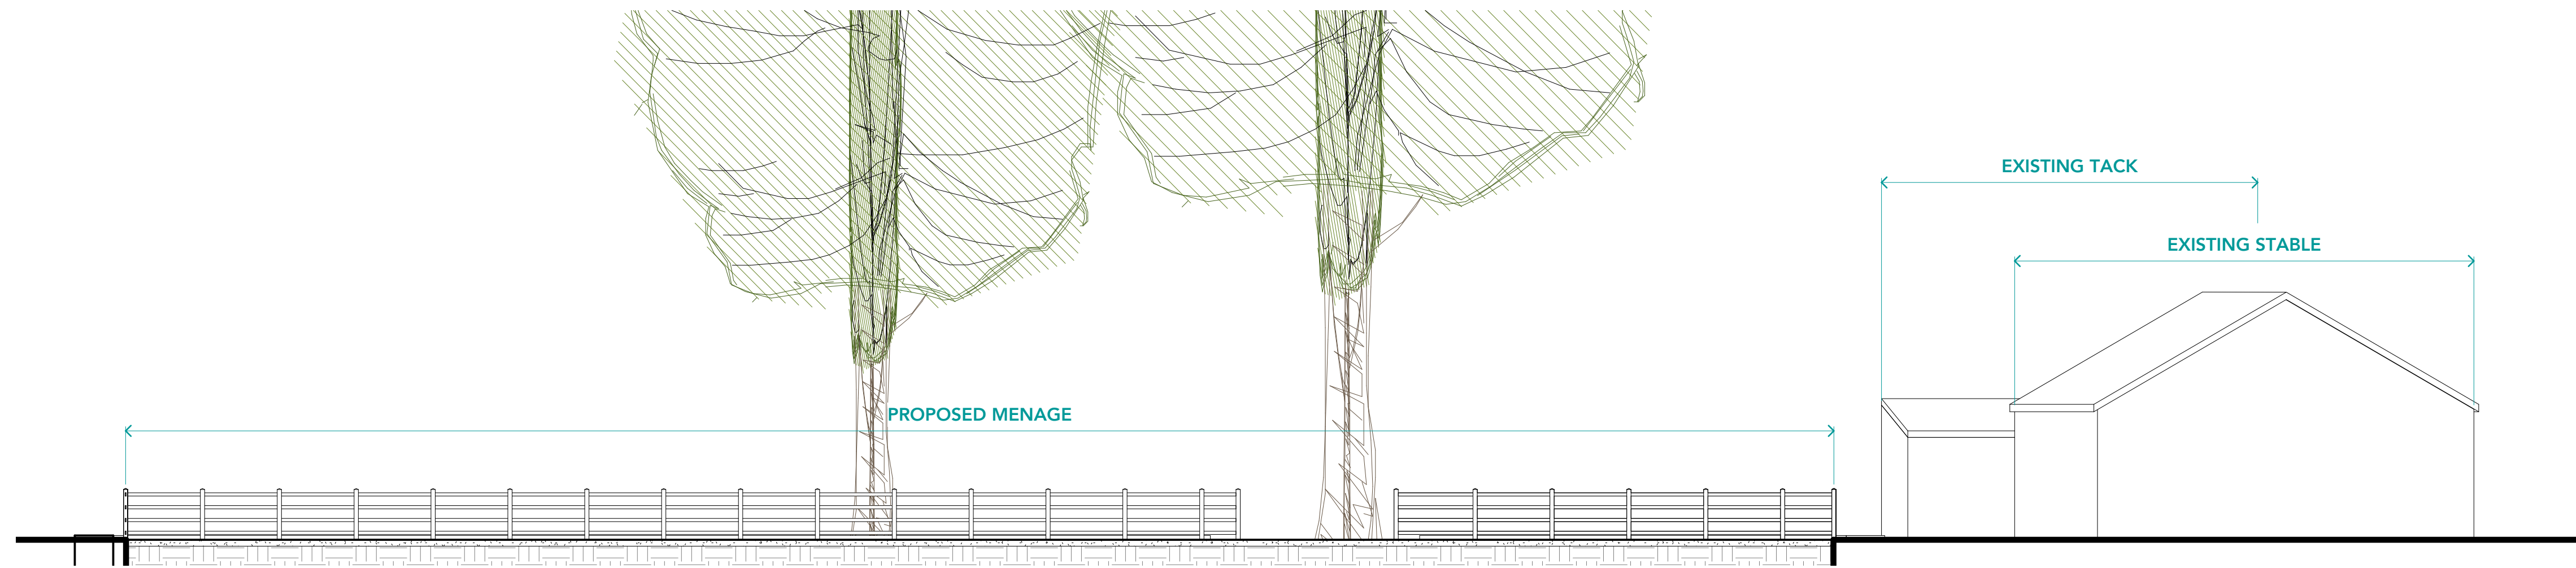



SECTION B-B

1 : 100

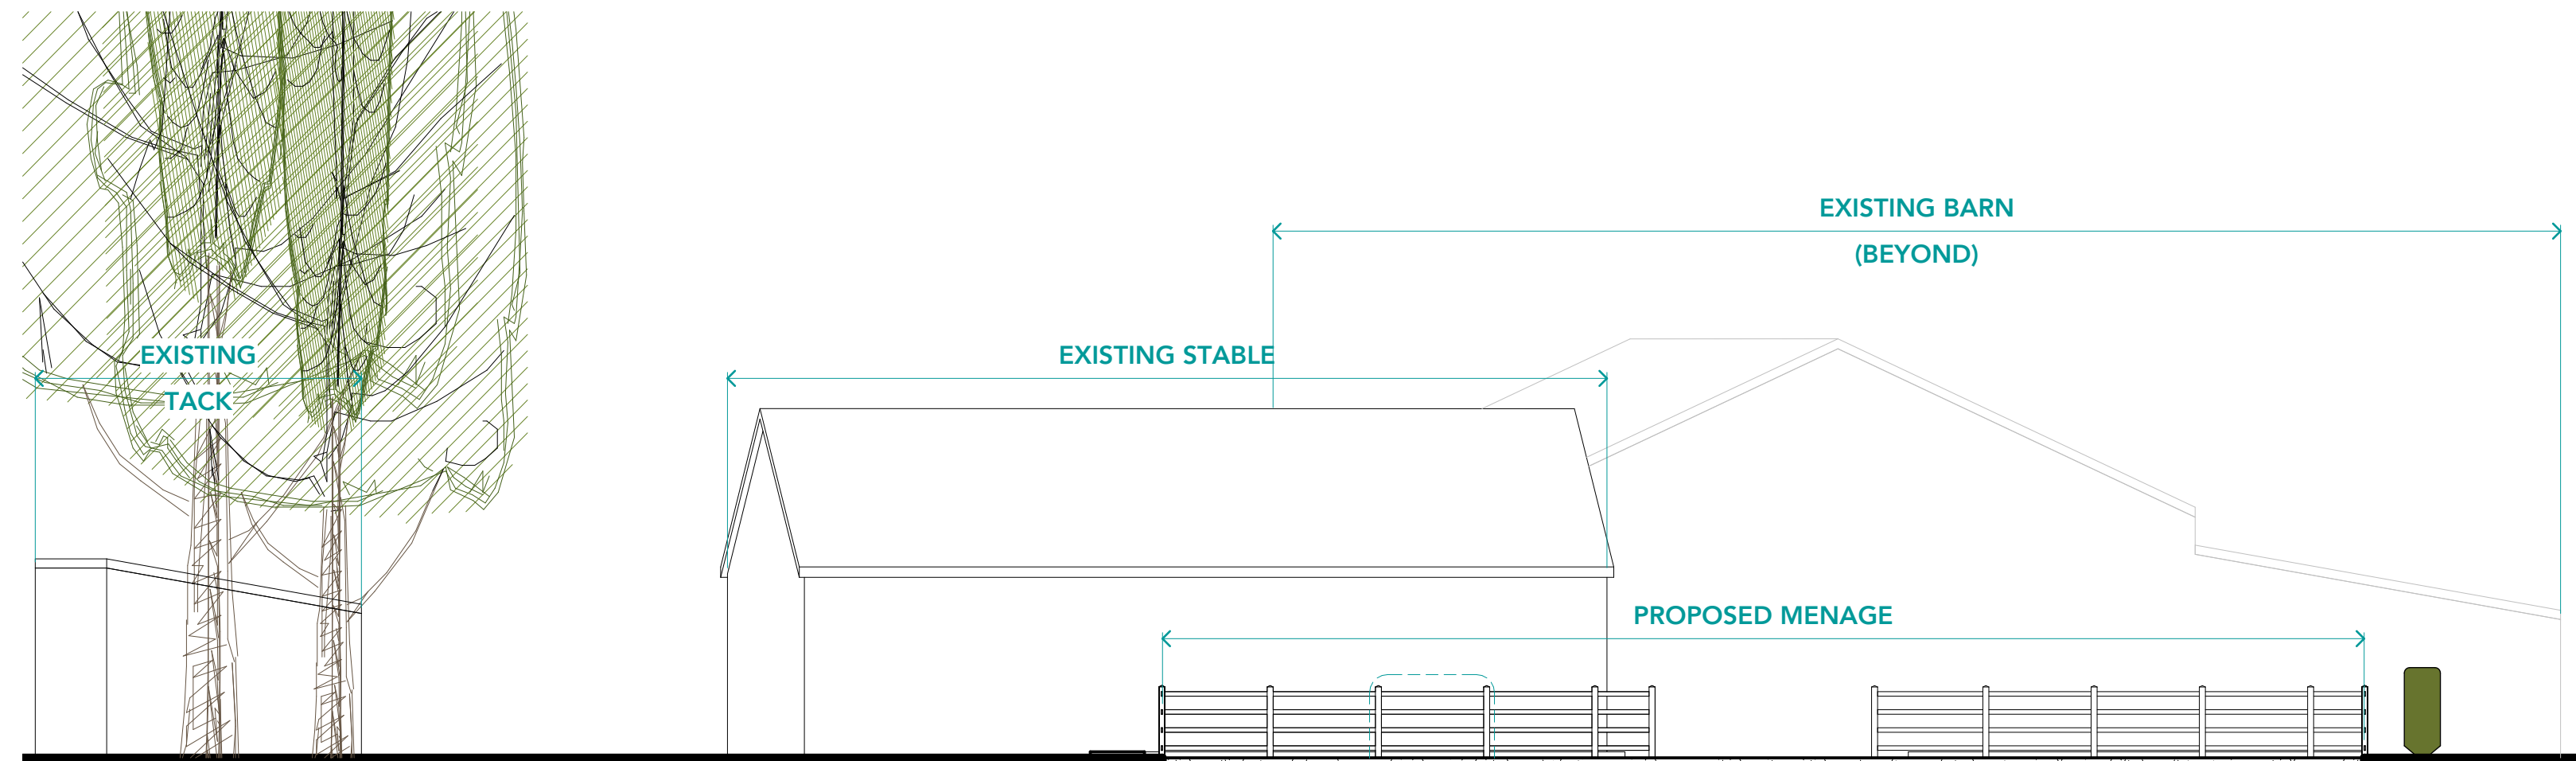

SECTION A-A

1 : 100

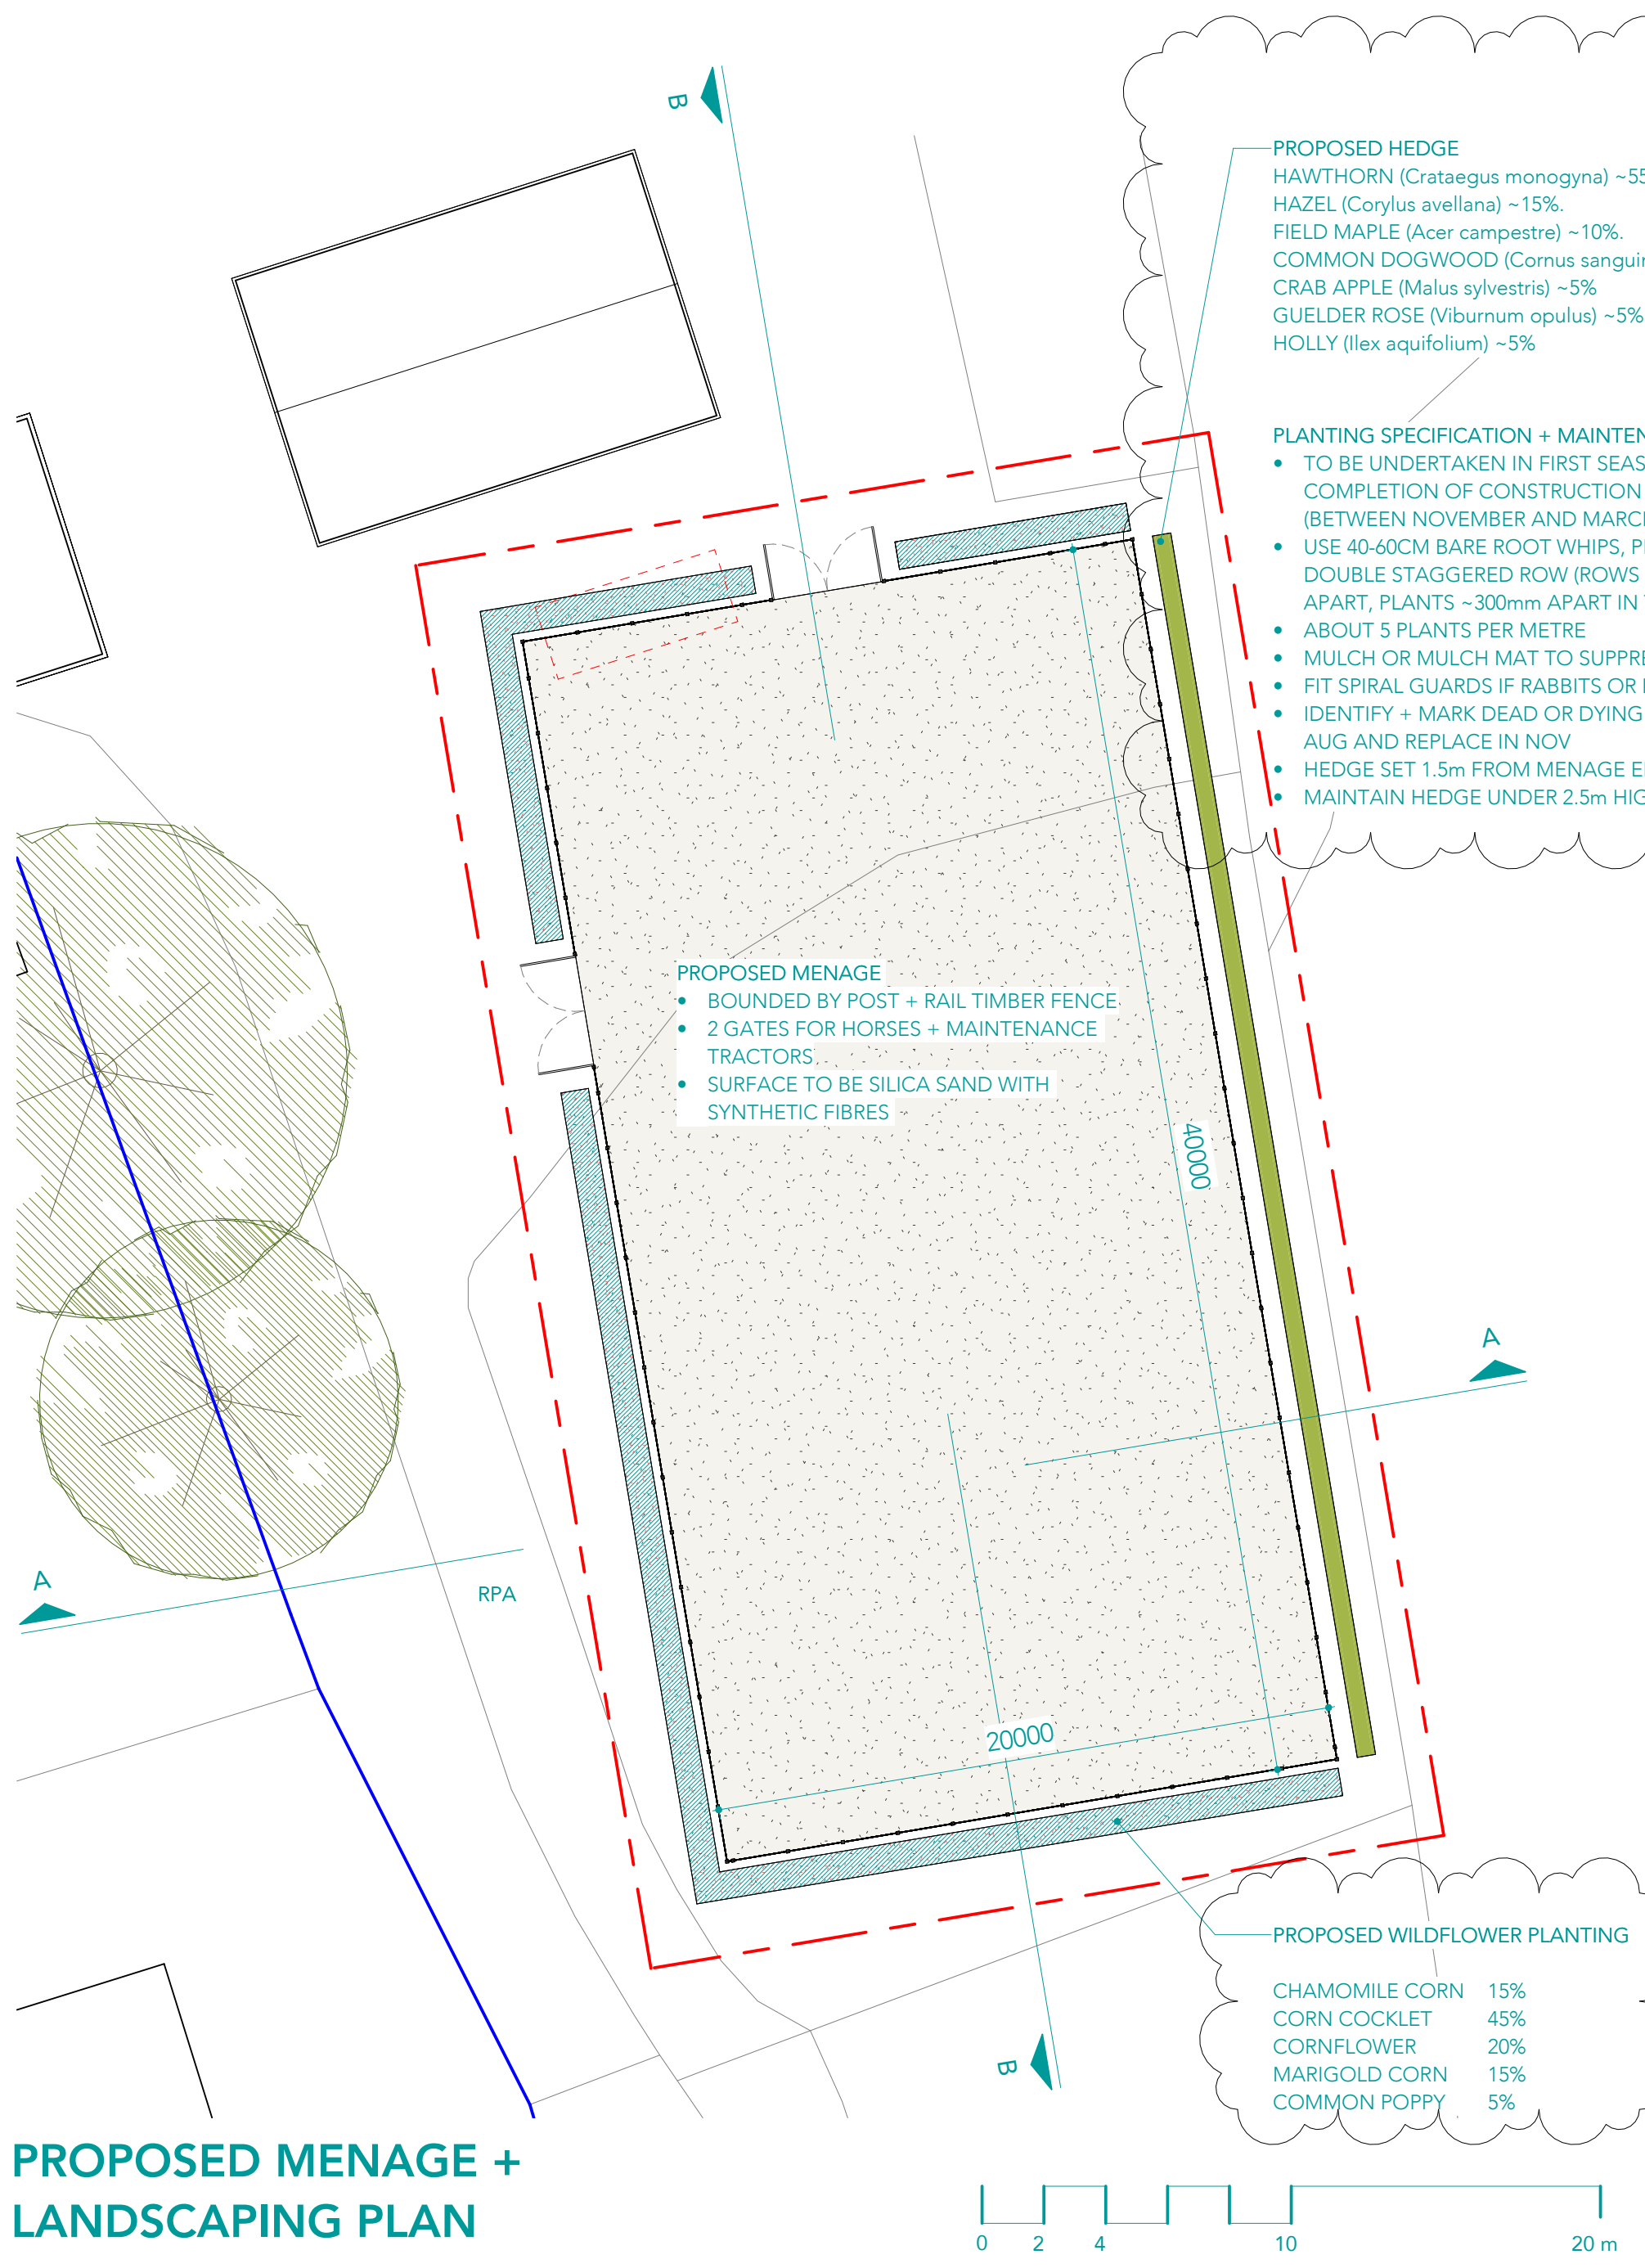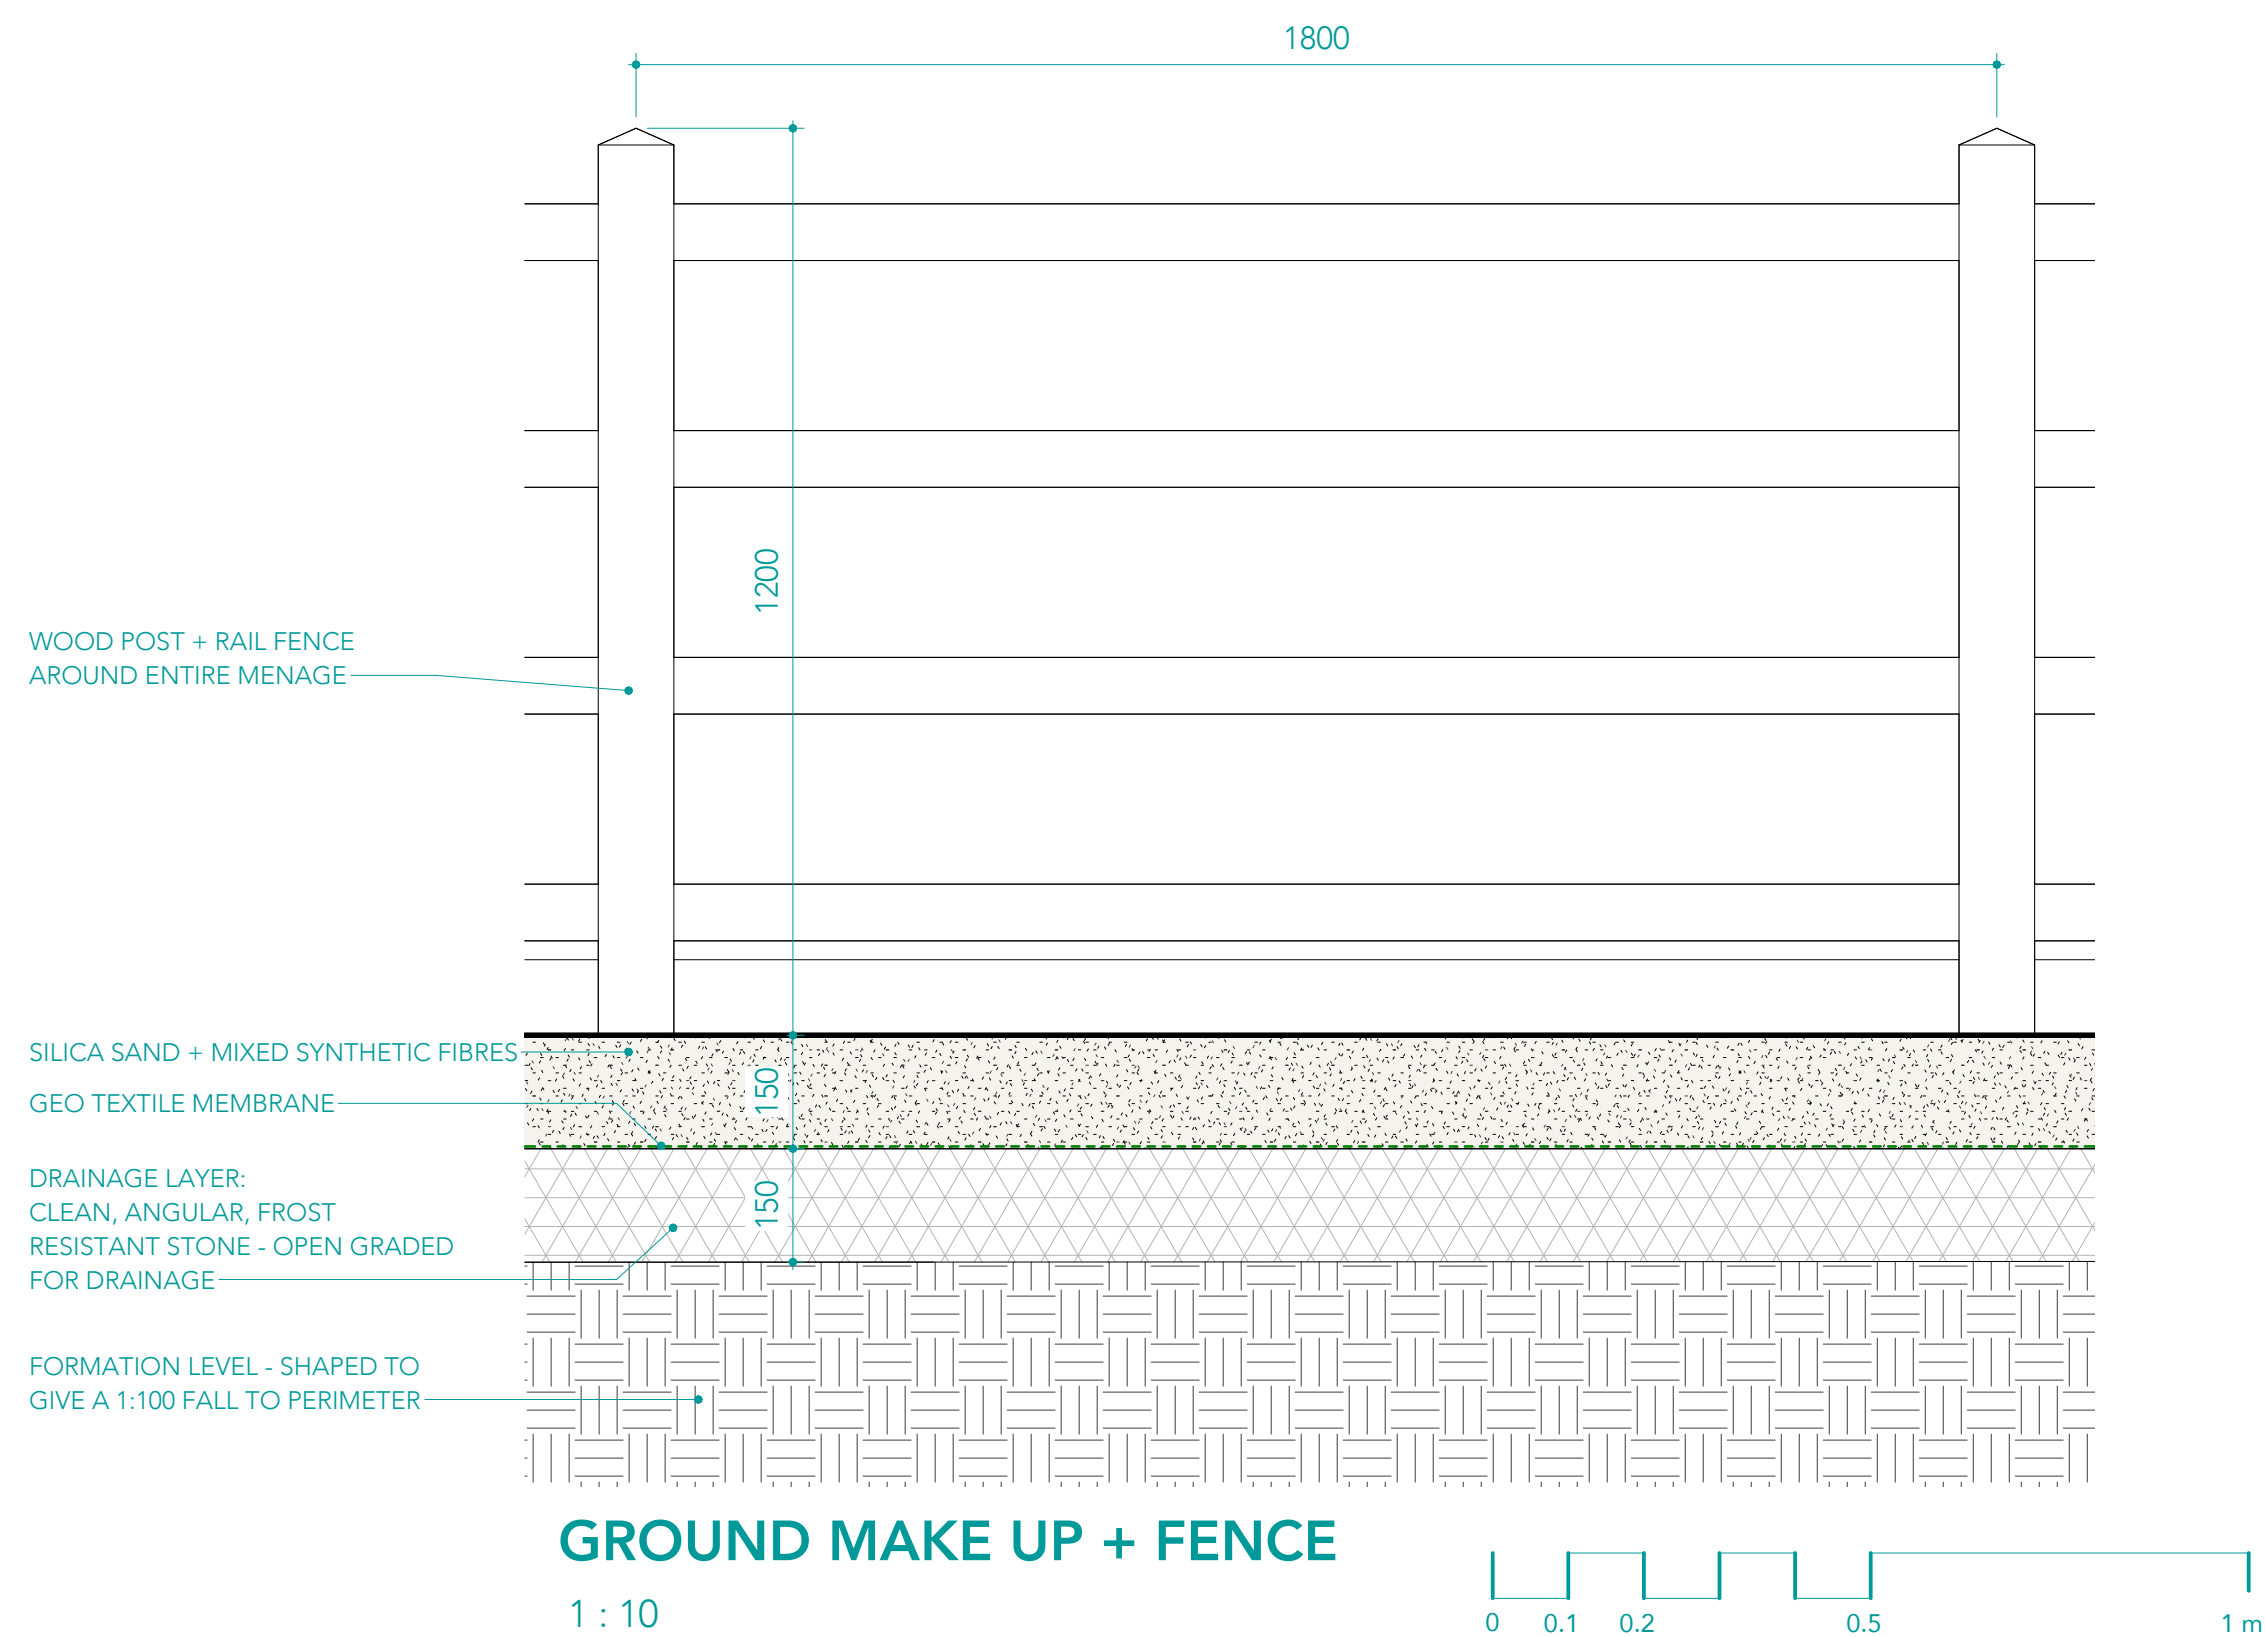

Project 2313

Tony Reece
Chapel Lane, Llandeud
Newport, NP18 2AF

Revisions

A 02.10.2023 ISSUED FOR PLANNING
B 30.07.26 HEDGE SPEC CHANGE IN
RESPONSE TO LANDSCAPE
COMMENTS

Notes

North

Scale As indicated • A1

PROPOSED PLAN AND SITE
SECTIONS

PL002

sheet no.

B

rev.