


Site location plan

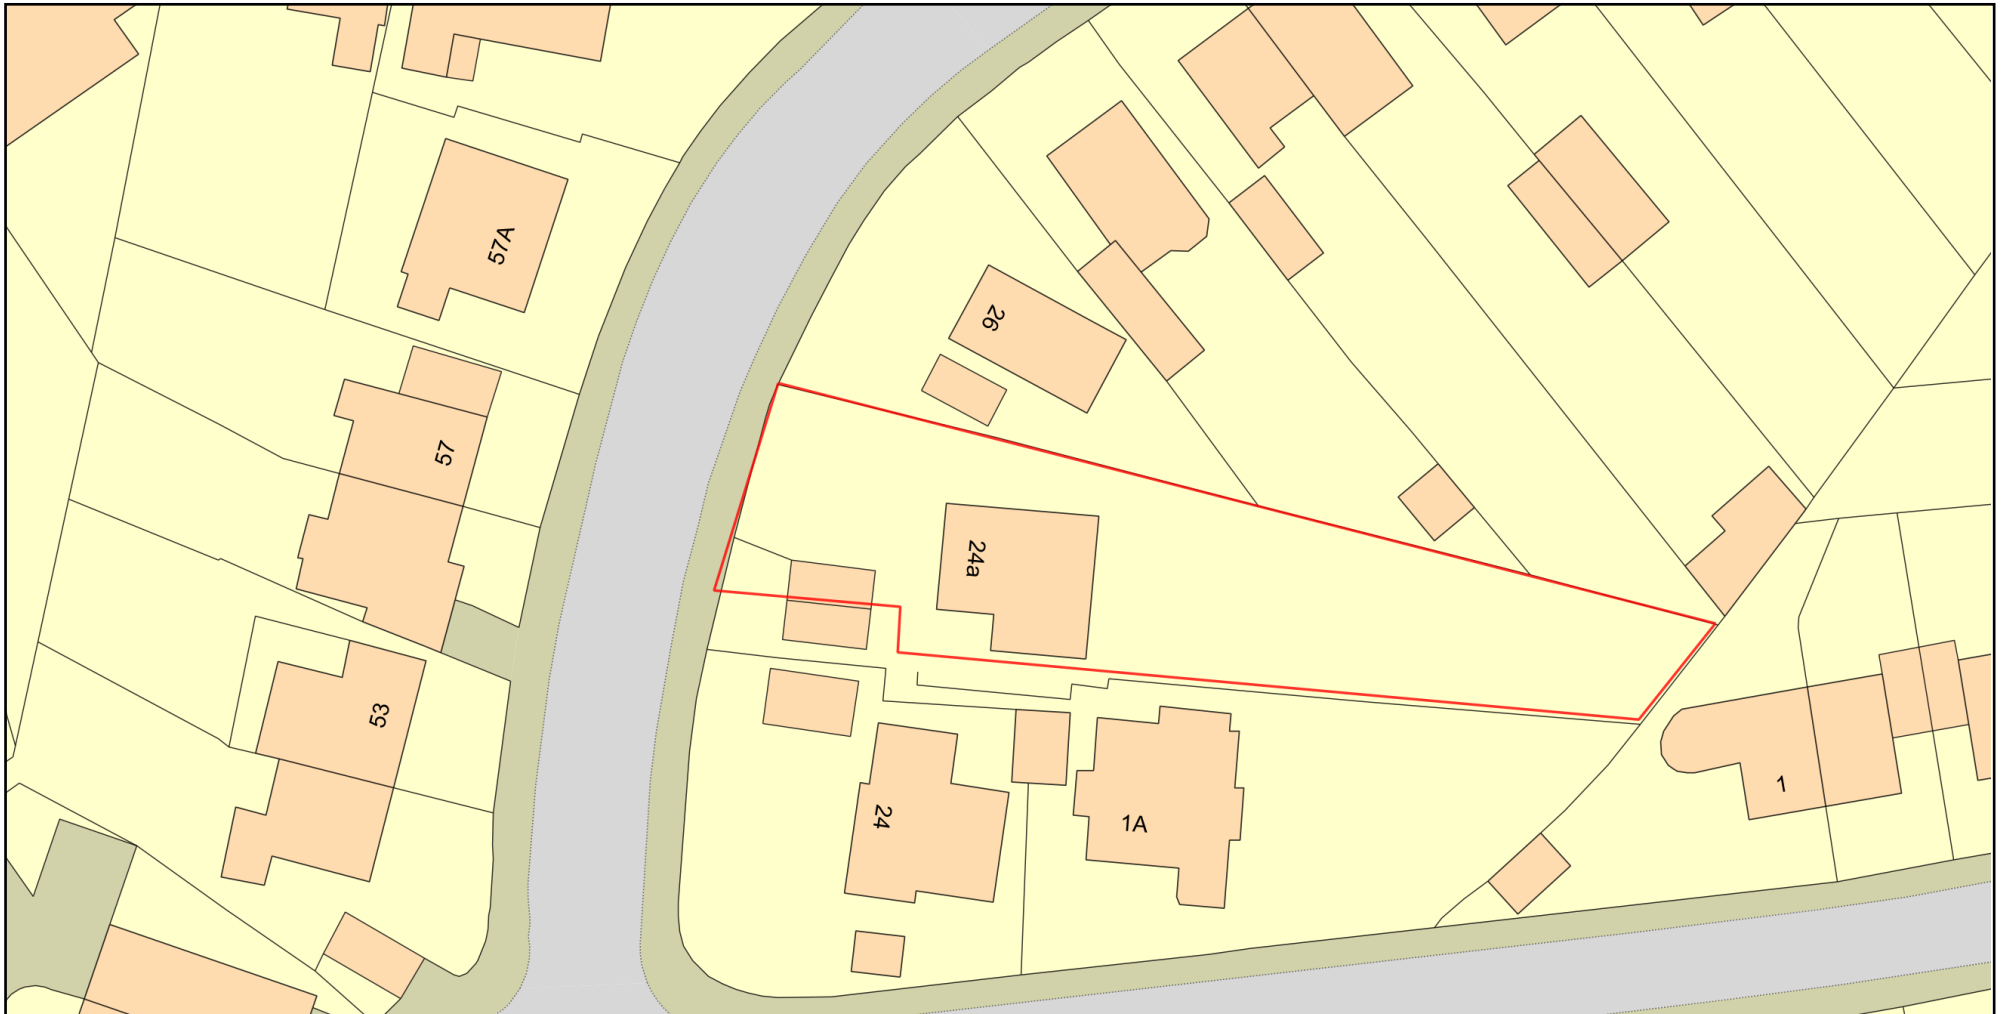

0 20
Metres



Plan Produced for: Newport City Council

Date Produced: 11 Aug 2026

Plan Reference Number: TQRQM26223195336339

Scale: 1:500 @ A4

© Crown copyright and database rights 2025 OS 100042766