
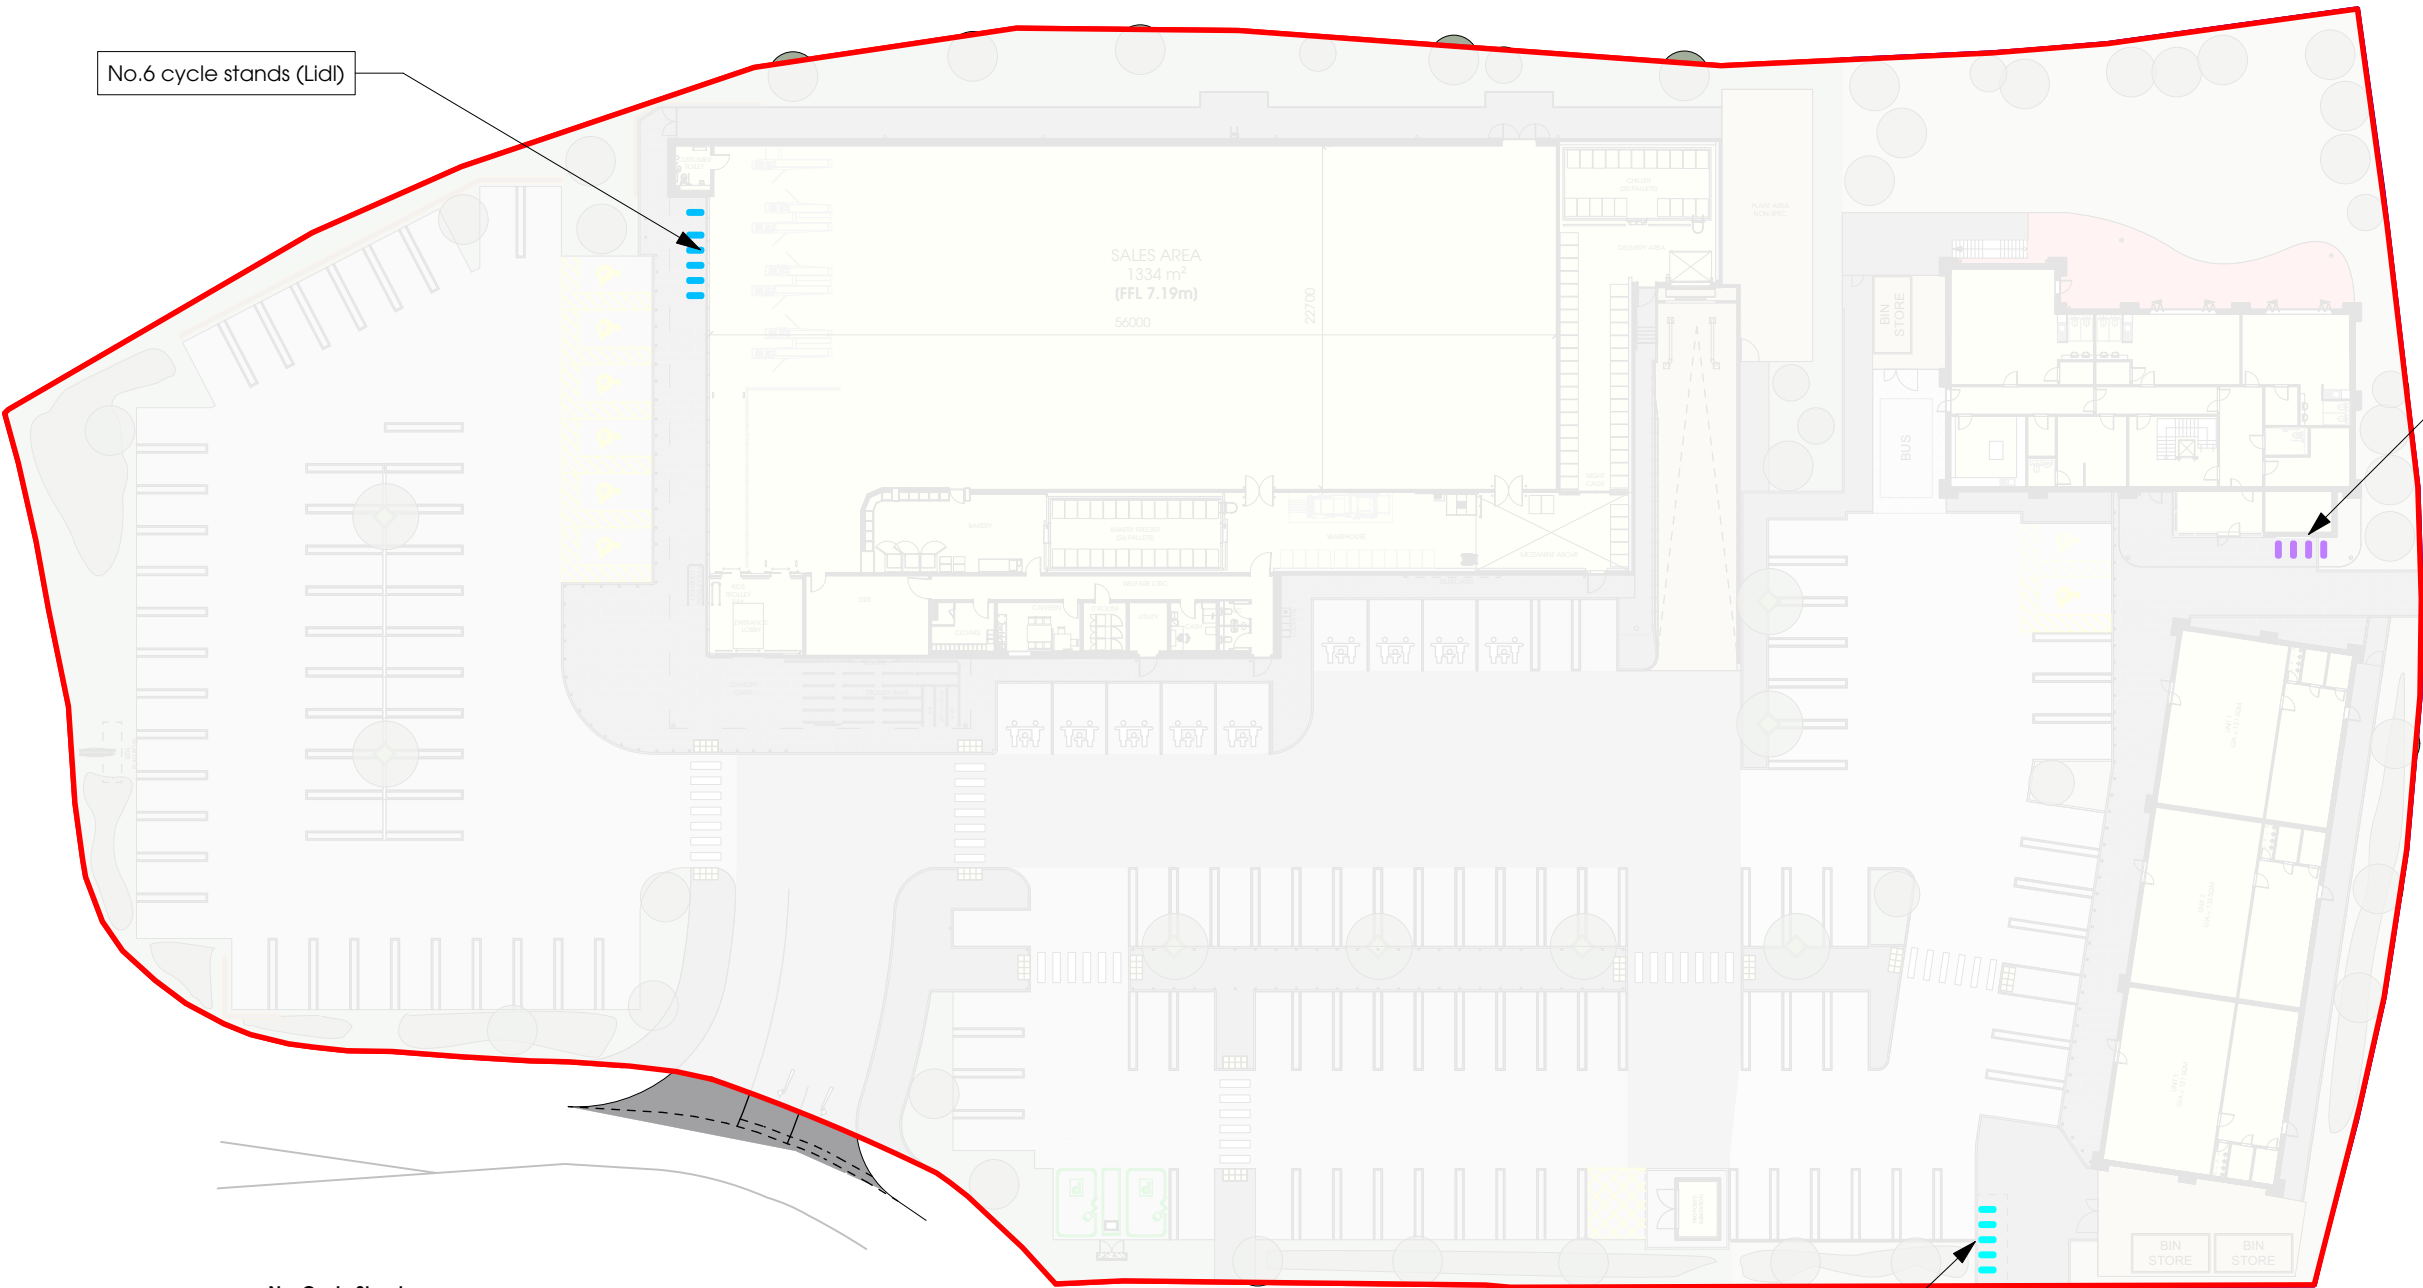


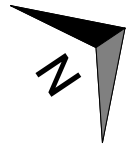

No. Cycle Stands

No.	Colour	Location	Covered	Type	No. Cycles	Height (mm)	Width (mm)	Spacing (mm)	Material	Notes
1	Blue	Lidl	Yes	Sheffield Cycle Stand	2	1000	750	1000	Stainless Steel	Secure, lit and covered by external canopy
2	Blue	Lidl	Yes	Sheffield Cycle Stand	2	1000	750	1000	Stainless Steel	Secure, lit and covered by external canopy
3	Blue	Lidl	Yes	Sheffield Cycle Stand	2	1000	750	1000	Stainless Steel	Secure, lit and covered by external canopy
4	Blue	Lidl	Yes	Sheffield Cycle Stand	2	1000	750	1000	Stainless Steel	Secure, lit and covered by external canopy
5	Blue	Lidl	Yes	Sheffield Cycle Stand	2	1000	750	1000	Stainless Steel	Secure, lit and covered by external canopy
6	Blue	Lidl	Yes	Sheffield Cycle Stand	2	1000	750	1500	Stainless Steel	Secure, lit and covered by external canopy
7	Purple	Nursery	Yes	Sheffield Cycle Stand	2	1000	750	1000	Stainless Steel	Secure, lit and covered by external canopy
8	Purple	Nursery	Yes	Sheffield Cycle Stand	2	1000	750	1000	Stainless Steel	Secure, lit and covered by external canopy
9	Purple	Nursery	Yes	Sheffield Cycle Stand	2	1000	750	1000	Stainless Steel	Secure, lit and covered by external canopy
10	Purple	Nursery	Yes	Sheffield Cycle Stand	2	1000	750	1000	Stainless Steel	Secure, lit and covered by external canopy
11	Cyan	Units	Yes	Sheffield Cycle Stand	2	1000	750	1000	Stainless Steel	Covered by external cycle cover
12	Cyan	Units	Yes	Sheffield Cycle Stand	2	1000	750	1000	Stainless Steel	Covered by external cycle cover
13	Cyan	Units	Yes	Sheffield Cycle Stand	2	1000	750	1000	Stainless Steel	Covered by external cycle cover
14	Cyan	Units	Yes	Sheffield Cycle Stand	2	1000	750	1000	Stainless Steel	Covered by external cycle cover
15	Cyan	Units	Yes	Sheffield Cycle Stand	2	1000	750	1000	Stainless Steel	Covered by external cycle cover

No.5 cycle stands (Units)

Rev.	Date	Description	Drawn
------	------	-------------	-------

htcarchitects

York Place Studio
8 Britannia Street
Leeds
LS1 2DZ
T:(0113) 244 3457

W: www.htcarchitects.co.uk
E: info@htcarchitects.co.uk

client
Lidl GB Ltd.



project
Glan Llyn
Newport

drawing title
Cycle Stands Location and
Schedule

date December 2024
status Planning
scale 1:500 @ A3
drawn KA checked BM
job no. 3211 dwg no. P409 rev.