


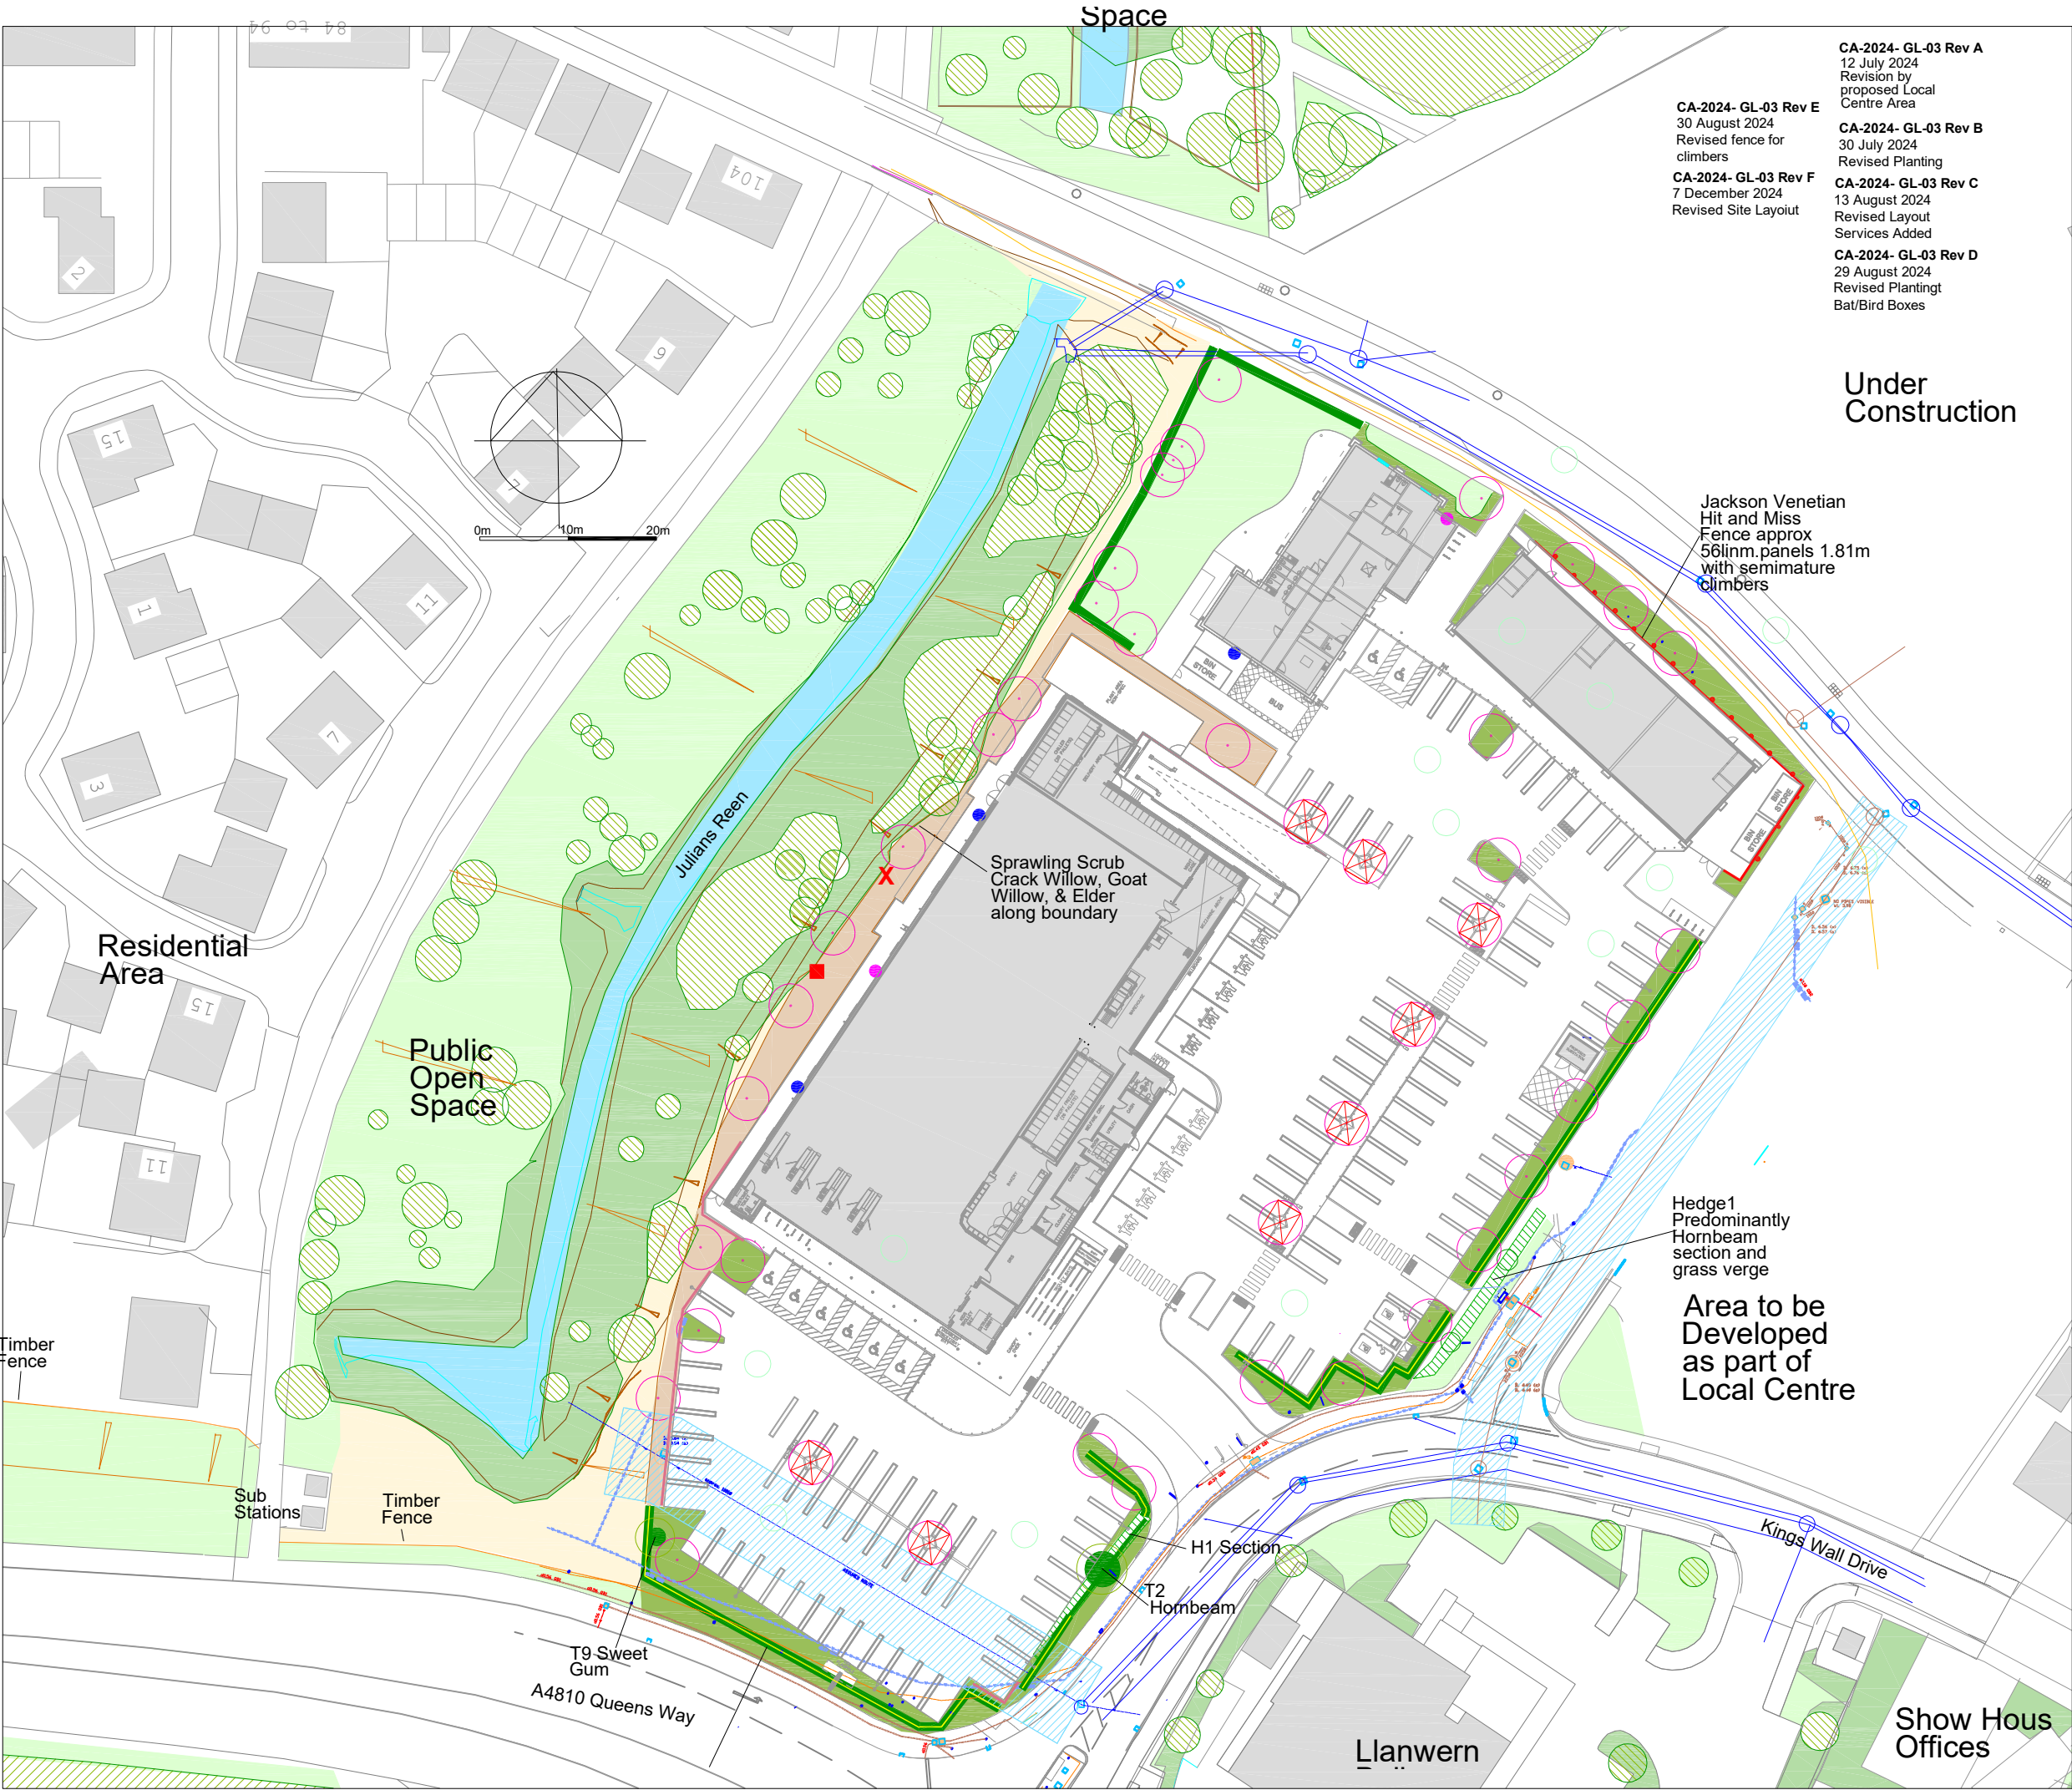

CA-2024- GL-03 Rev A
12 July 2024
Revision by
proposed Local
Centre Area

CA-2024- GL-03 Rev B
30 July 2024
Revised Planting

CA-2024- GL-03 Rev C
13 August 2024
Revised Layout
Services Added

CA-2024- GL-03 Rev D
29 August 2024
Revised Planting
Bat/Bird Boxes


Under
Construction

Jackson Venetian
Hit and Miss
Fence approx
56linm panels 1.81m
with semimature
climbers

Sprawling Scrub
Crack Willow, Goat
Willow, & Elder
along boundary

Hedge1
Predominantly
Hornbeam
section and
grass verge

Area to be
Developed
as part of
Local Centre

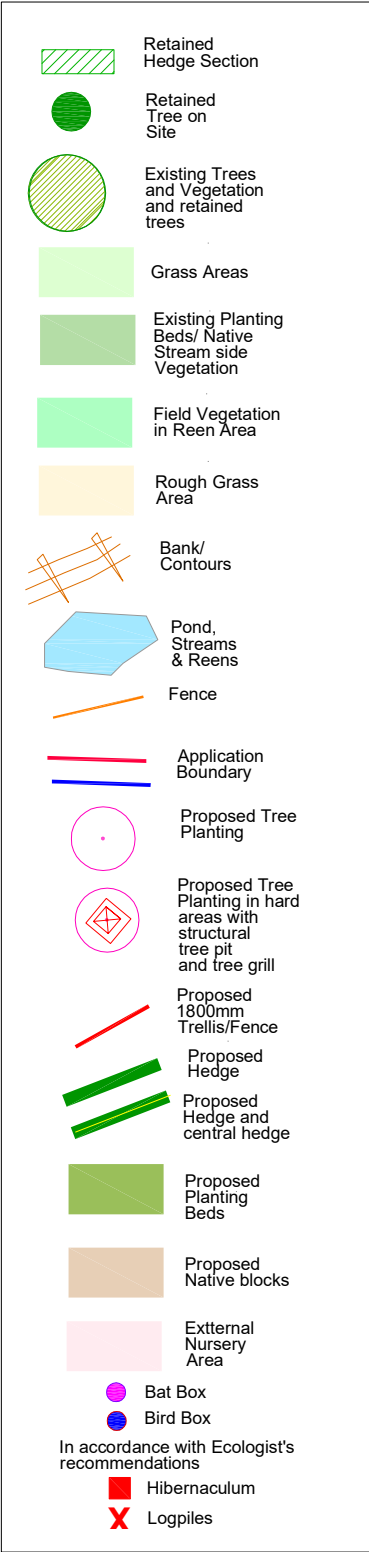

Corscadden Associates
77 Fairleigh Road
Cardiff. CF11 9JW
Tel 07966 423074
email ca@corscaddenassociates.com

Project
**GLAN LLYN
NEWPORT
NP19 4TZ**

Drawing Title
**LANDSCAPE
PROPOSALS OVERALL**

Scale
1:500 at A2

Date
12 June 2024

Drawing No
173 CA-2024- GL-03 Rev F