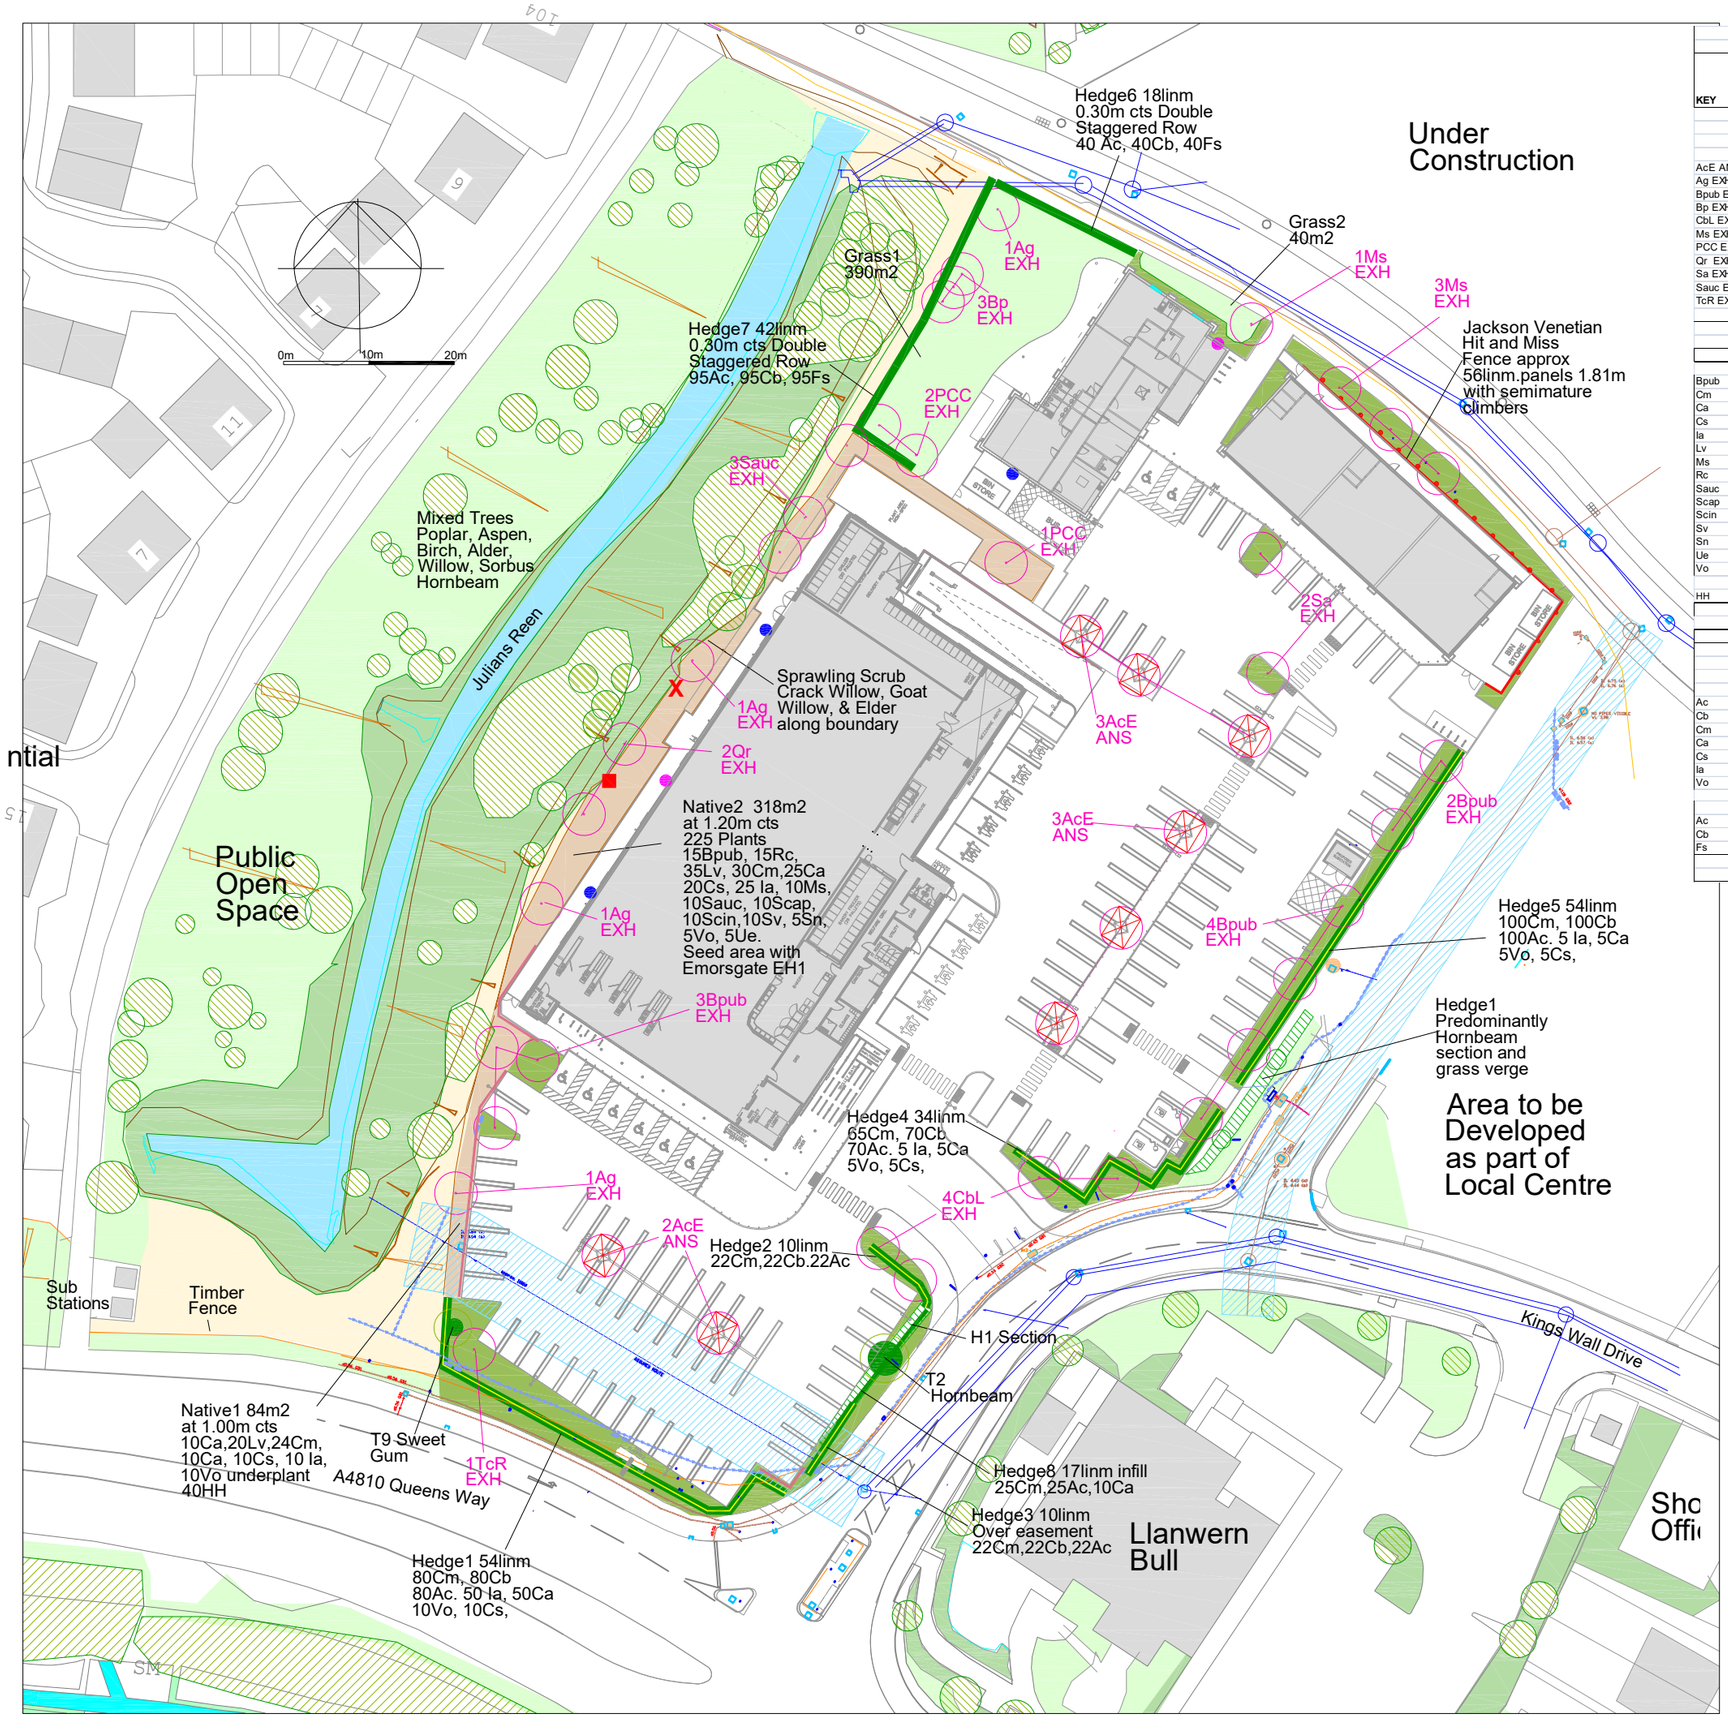


	LIDL STORE : GLAN LLYN : NEWPORT			Rev 9 December2024	Rev 29 August 2024	
	TREE PLANTING			13-Aug-24	Rev 19 August 2024	
KEY	SPECIES	Native	Pollinator	NAME	SIZE	QTY
	All trees to be rootballed for autumn planting/winter planting only					
	All Tree pits 1500 x 1500mm square as indicated					
	Oaks to be only UK grown from nursery confirmed free of Oak processionary moth.					
AcE ANS	Acer campestre William Caldwell	N	P	Field Maple	18-20cm girth Advanced Nursey Std	8
Ag EXH	Alnus glutinosa	N		Alder	14-16cm girth Extra Heavy Standard	4
Bpub EXH	Betula pubescens	N		Downy Birch	14-16cm girth Extra Heavy Standard	9
Bp EXH	Betula pendula	N		Silver Birch	14-16cm girth Extra Heavy Standard	3
CbL EXH	Carpinus betulus Lucas	N	P	Hornbeam	14-16cm girth Extra Heavy Standard	4
Ms EXH	Malus sylvestris	N	P	Crab Apple	14-16cm girth Extra Heavy Standard	4
PCC EXH	Pyrus calleryana Chanticleer		P	Type of Pear	14-16cm girth Extra Heavy Standard	3
Qr EXH	Quercus robur	N	P	Oak	18-20cm girth Adv Nursery Standard	2
Sa EXH	Sorbus aria	N	P	Whitebeam	14-16cm girth Extra Heavy Standard	3
Sauc EXH	Sorbus aucuparia	N	P	Rowan	14-16cm girth Extra Heavy Standard	1
TcR EXH	Tilia cordata Rancho	N	P	Small leafed lime	14-16cm girth Extra Heavy Standard	1
	TOTAL					42
	NATIVE BLOCKS			NATIVE 1-3		402
				Plant at 1.00m cts or 1.20m cts		
Bpub	Betula pubescens	N	P	Woolly Birch	60-90cm 1+1	15
Cm	Crataegus monogyna	N	P	Hawthorn	60-90cm 1+1	49
Ca	Corylus avellana	N	P	Hazel	60-90cm 1+1	35
Cs	Cornus sanguinea	N	P	Dogwood	60-90cm 1+1	30
Ia	Ilex aquifolium	N	P	Holly	30-45cm 3Lpot	35
Lv	Ligustrum vulgare	N	P	Wild Privet	60-90cm 1+1	55
Ms	Malus sylvestris	N	P	Crab Apple	60-90cm 1+1	10
Rc	Rosa canina	N	P	Dogr Rose	60-90cm 1+1	15
Sauc	Sorbus aucuparia	N	P	Rowan	60-90cm 1+1	10
Scap	Salix capraea	N	P	Goat Willow	60-90cm 0/1	10
Scin	Salix cinerea	N	P	Grey Willow	60-90cm 0/1	10
Sv	Salix viminalis	N	P	Crack Willow	60-90cm 0/1	10
Sn	Sambucus nigra	N	P	Elder	60-90cm 1+1	5
Ue	Ulex europaeus	N	P	Gorse	30-45cm 3Lpot	5
Vo	Viburnum opulus	N	P	Guelder Rose	60-90cm 1+1	15
HH	Hedera helix Hibernica	N	P	Ivy	60-90cm 2Lpot	40
	TOTAL					349
	HEDGEROWS 1-8			HEDGE 1-8		232
	DOUBLE ROW as indicated			Double Row	Plant at 0.30m cts	215
	SINGLE ROW as indicated			Single row	Plant at 0.30m cts	17
	CENTRAL FENCE as indicated					155
Ac	Acer campestre	N	P	Field Maple	60-90cm 1+1	292
Cb	Carpinus betulus	N		Hornbeam	60-90cm 1+1	272
Cm	Crataegus monogyna	N	P	Hawthorn	60-90cm 1+1	297
Ca	Corylus avellana	N	P	Hazel	60-90cm 1+1	70
Cs	Cornus sanguinea	N	P	Dogwood	60-90cm 1+1	20
Ia	Ilex aquifolium	N	P	Holly	30-45cm 3Lpot	60
Vo	Viburnum opulus	N	P	Guelder Rose	60-90cm 1+1	20
	NURSERY HEDGES					
Ac	Acer campestre	N	P	Field Maple	60-90cm 1+1	135
Cb	Carpinus betulus	N	P	Hornbeam	60-90cm 1+1	135
Fs	Fagus sylvatica	N	P	Dogwood	60-90cm 1+1	135
	TOTAL					1436

AMENITY GRASS AREAS			NURSERY GRASS AREA	G1 & G2	430 m2
CONSERVATION GRASS MIX					
Phoenix Amenity Supplies	N		Slender Creeping Red Fescue		20 %
support@phoenixamenity.co.uk	N		Creeping Red Fescue		40 %
01684 212020	N		Smooth Stalked Meadow Grass		7 %
Alternative turfing area can be considered	N		Hard Fescue		10 %
	N		Chewings Fescue		20 %
	N		Browntop Bent		3 %
Seed at rate of 30 gms per sqm					100 %
or similar turf to be used					
WILD FLOWER GRASS AREAS			NATIVE BLOCK 2		318 m2
EH1 HEDGEROW MIXTURE					
Emorsgate Seeds					
enquires@emorsdgateseeds.com					

CA-2024- GL-04 Rev C
9 December2024
Revised Layout

CA-2024- GL-04 Rev B
30 August 2024
Revised Femce for climbers
Bird bat boxes

CA-2024- GL-04 Rev A
24 August 2024
Revised Planting

Corscadden Associates
77 Fairleigh Road
Cardiff. CF11 9JW
Tel 07966 423074
email ca@corscaddenassociates.com

Project
GLAN LLYN
NEWPORT
NP19 4TZ

Drawing Title
LANDSCAPE PROPOSALS
TREES, HEDGES, NATIVE BLOCKS

Scale
1:500 at A2

Date
12 June 2024

Drawing No
173 **CA-2024- GL04 Rev C**