


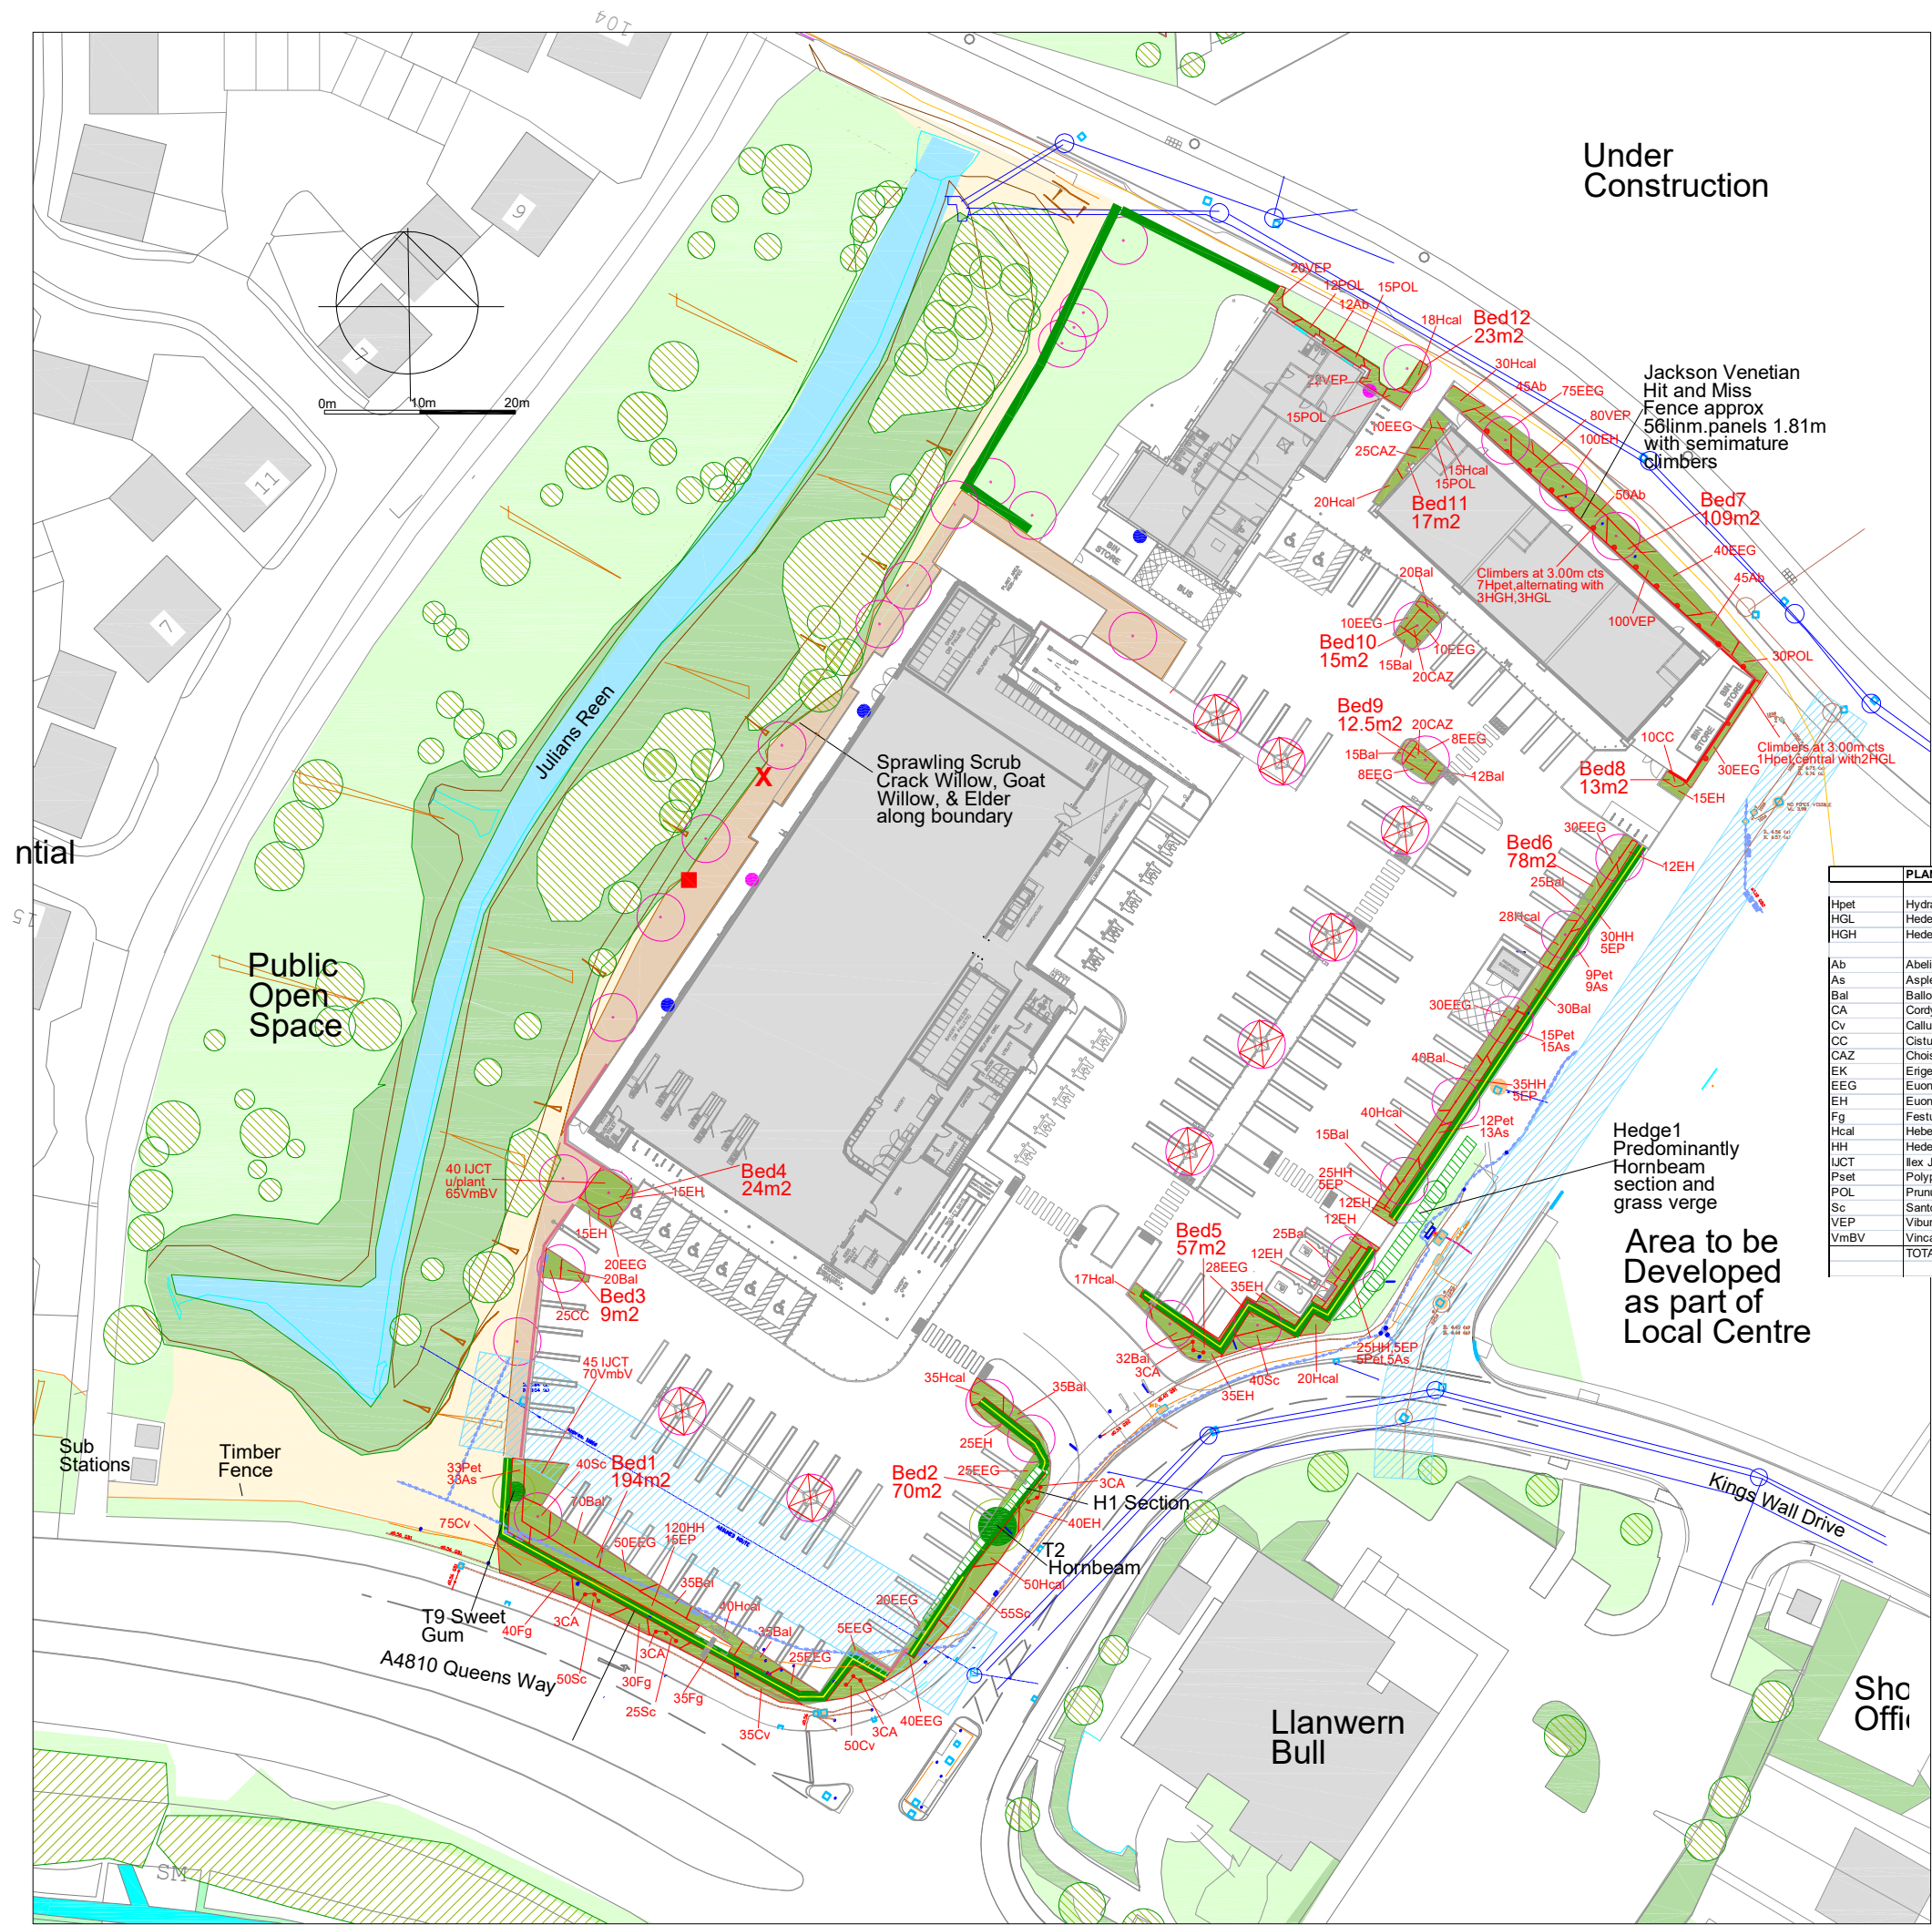

CA-2024- GLY-05 Rev A
30 August 2024
Fence modified
for climbers

CA-2024- GLY-05 Rev B
9 December 2024
Revised Layout

	PLANTING BEDS 1-12					622 m2
Hpet	Hydrangea petiolaris		P	Self Clinging Climber	On Frame 90cm + 5L pot	8 No
HGL	Hedera helix Glacier		P	Self Clinging Climber	On Frame 90cm + 5L pot	5 No
HGH	Hedera helix Goldheart		P	Self Clinging Climber	On Frame 90cm + 5L pot	3 No
Ab	Abelia grandiflora		P	Abelia	40-60cm 3Lpot	185 No
As	Asplenium scolopendrium	N		Harts Tongue Fern	2Lpot	76 No
Bal	Ballota pseudodictamnus		P	False Dittany	20-30cm 2Lpot	424 No
CA	Cordylina australis			Cordylina	90cm 10Lpot	15 No
Cv	Calluna vulgaris	N	P	Native Heather Pink	2Lpot	160 No
CC	Cistus corbariensis			Rock Rose	45-60cm 3Lpot	35 No
CAZ	Choisya Aztec Pearl			Mexican Orange	45-60cm 3Lpot	65 No
EK	Erigeron Profusion		P	Mexican Fleabane	2Lpot	180 No
EEG	Euonymus Emerald Gaiety			Dwarf Euonymus	20-30cm 2Lpot	464 No
EH	Euonymus Harlequin			Dwarf Euonymus	20-30cm 2Lpot	316 No
Fg	Festuca glauca Intense Blue			Blue Grass	2Lpot	140 No
Hcal	Hebe caledonia		P	Hebe	20-30cm 2Lpot	313 No
HH	Hedera Hibernica	N	P	Form of large leafed Ivy	60-90cm 2Lpot	235 No
IJCT	Ilex JC Van Tol		P	Form of Holly	30-45cm 3Lpot	85 No
Pset	Polypodium setiferum	N		Evergreen Fern	2Lpot	98 No
POL	Prunus Otto Luyken			Dwarf Laurel	45-60cm 2Lpot	87 No
Sc	Santolina chamaecyparissus			Lavender Cotton	30-45cm 3Lpot	210 No
VEP	Viburnum tinus Gwennilian	P		Viburnum	45-60cm 3Lpot	224 No
VmBV	Vinca minor Bowles Variety			Periwinkle	20-30cm 2Lpot	135 No
	TOTAL					3463 No

Corscadden Associates
77 Fairleigh Road
Cardiff, CF11 9JW
Tel 07966 423074
email ca@corscaddenassociates.com

Project
**GLAN LLYN
NEWPORT
NP19 4TZ**

Drawing Title
**LANDSCAPE PLANTING
BED DETAILS**

Scale
1:400 at A2

Date
19 August 2024

Drawing No
173 CA-2024- GLY-05 Rev B