



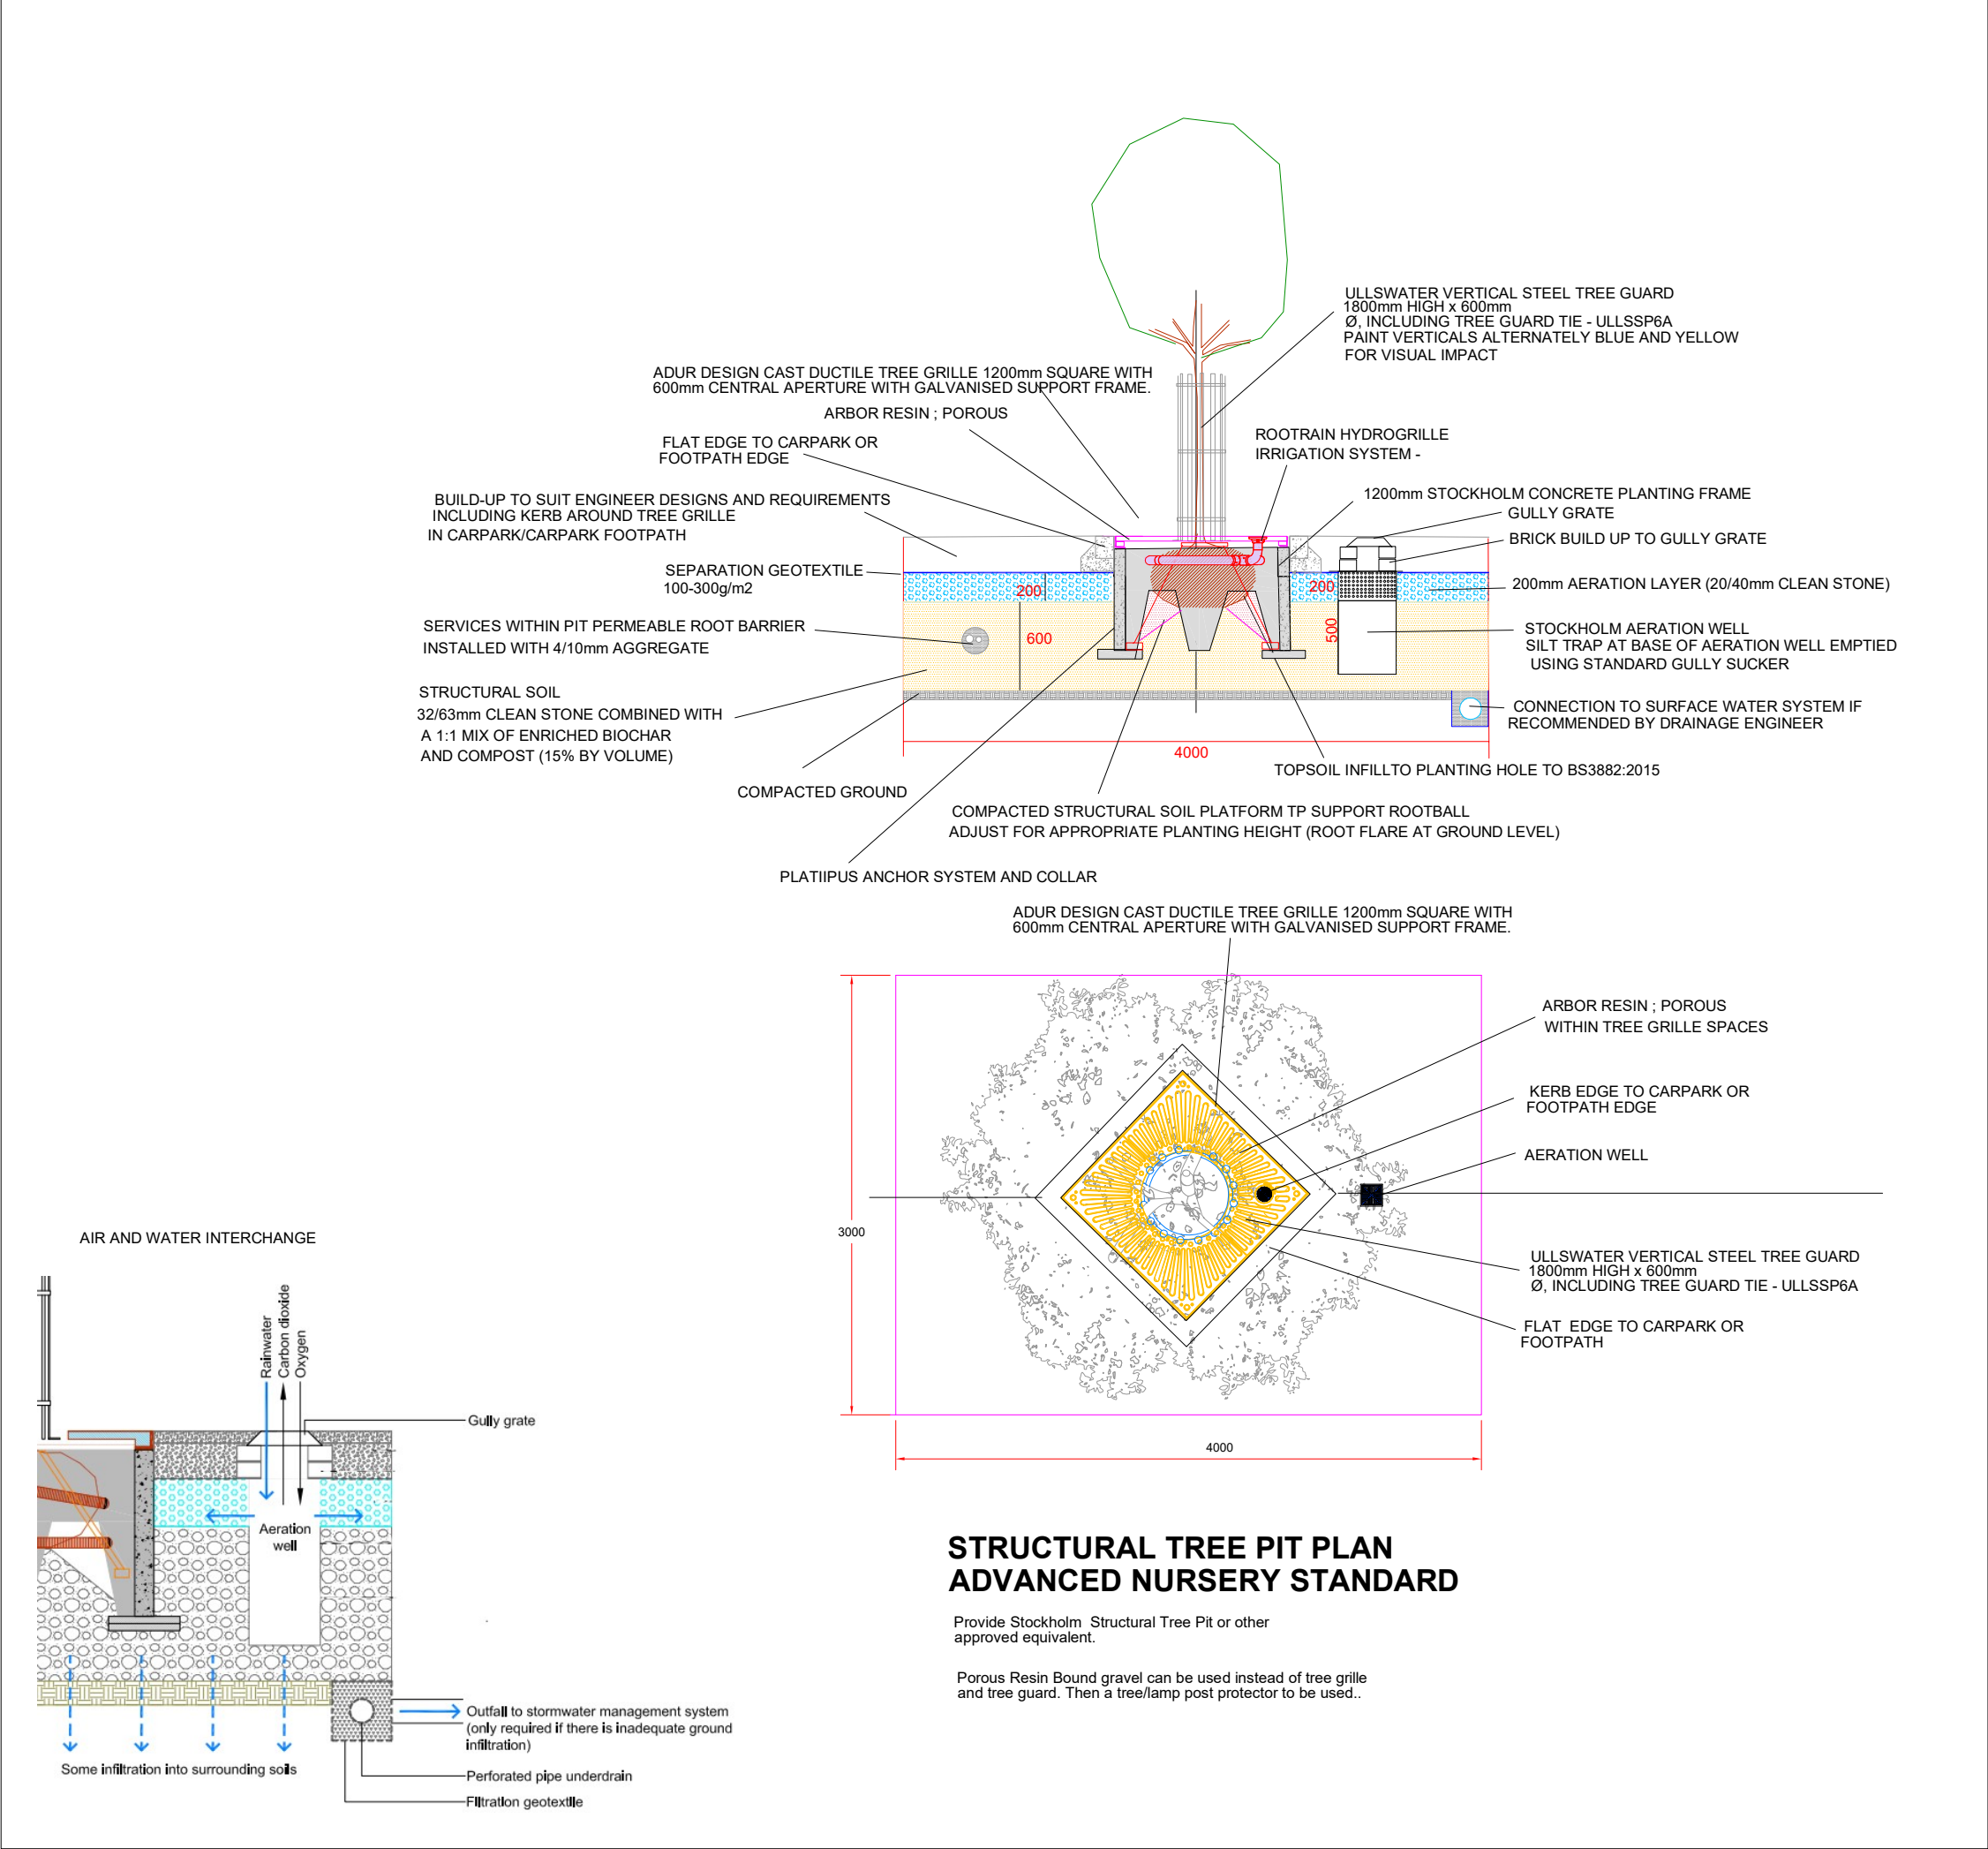


Tree pit aeration well specification

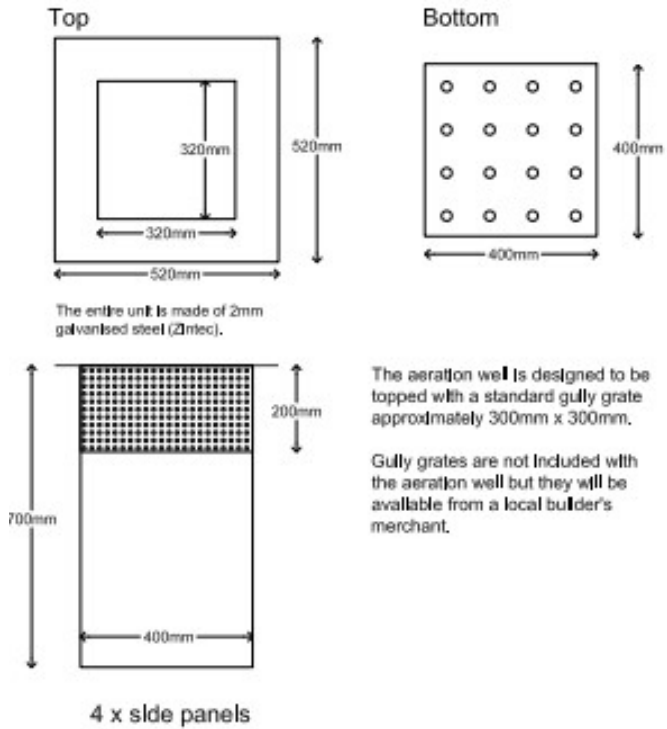

Concrete planting frame 1.2m x 1.2m

Panel weight approximately 105kg.

Unit reinforced with 5.5mm Ø rebar,
25mm minimum concrete cover.

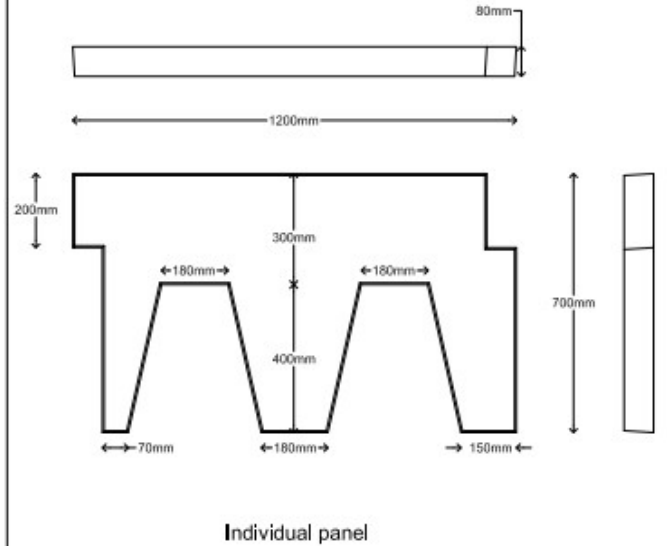

CA-2024- GL-09 Rev A
13 December 2024
Trees squares level
with general carpark
and walkway

Corscadden Associates
77 Fairleigh Road
Cardiff. CF11 9JW
Tel 07966 423074
email ca@corscaddenassociates.com

Project
**GLAN LLYN
NEWPORT
NP19 4TZ**

Drawing Title
**STRUCTURAL TREE PIT
SECTION**

Scale
As Given

Date
2 Dec 2024

Drawing No
173 CA-2024- GL-09 Rev A