




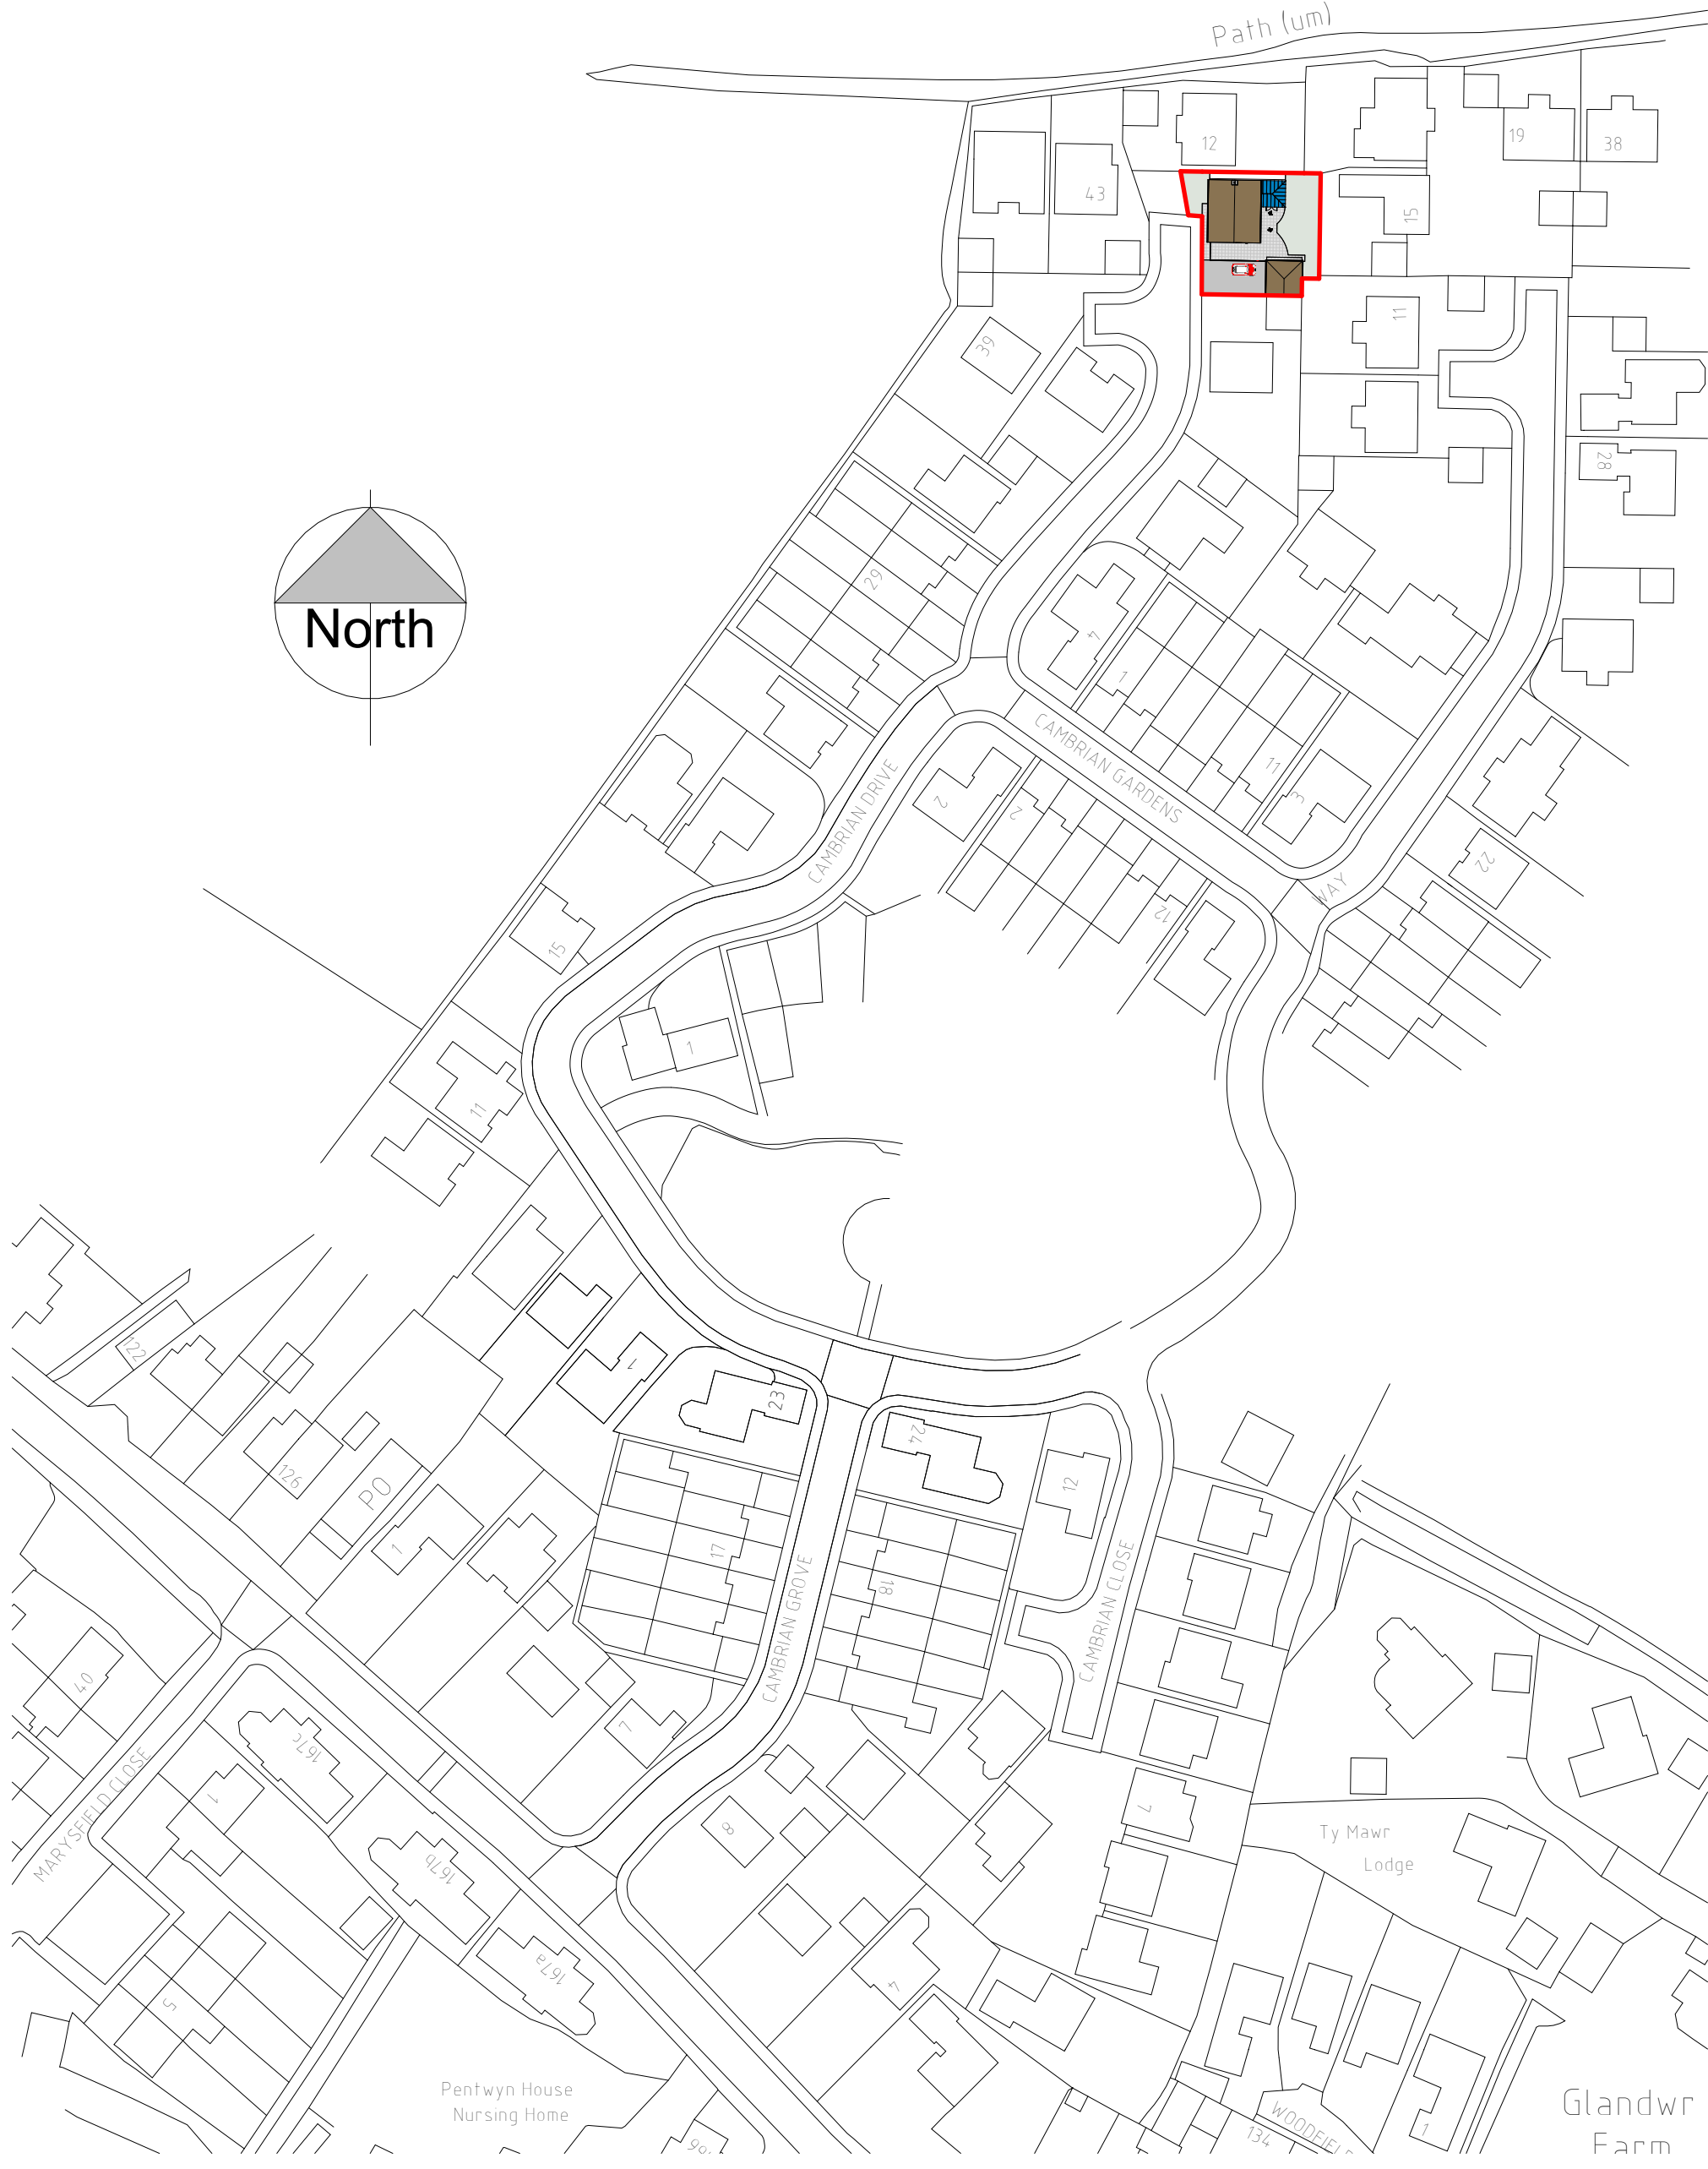

1 Site True North
1 : 1000

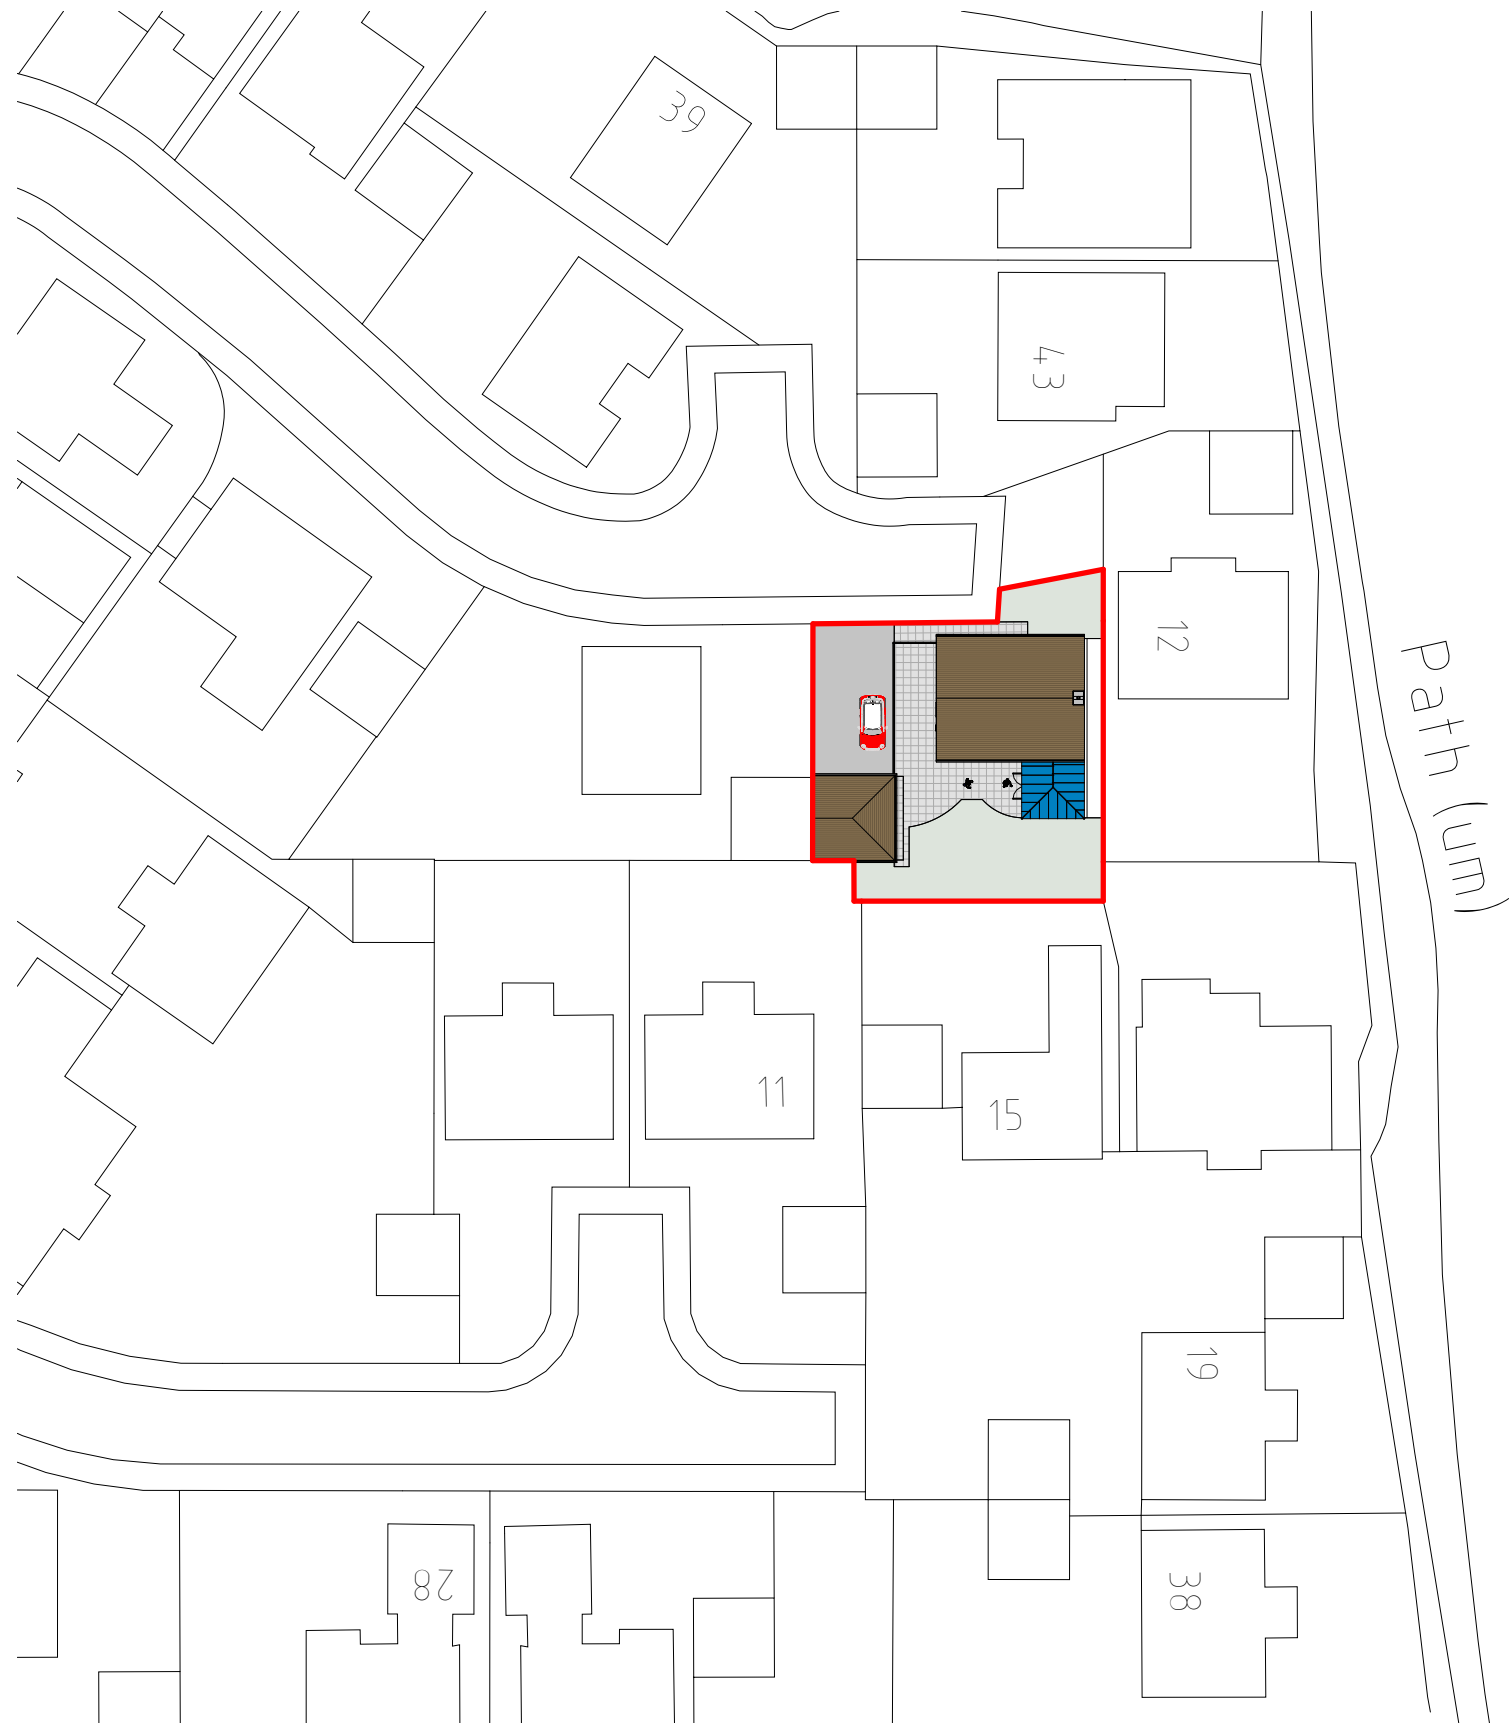

2 Site Project North
1 : 500

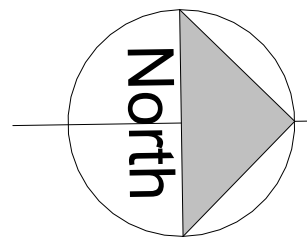

Dwg at A2
0 1 2 3 4
5m long scale at 1:100

rev	date	description	
Planning		Building Regs	
<i>Maison Design</i>			
architectural practice			
25 Caldicot Road		tel 01291 422712	
Rogiet		E mail	
Monmouthshire		mark@maisondesign.biz	
NP26 3SE		WEB www.maisondesign.biz	
Copyright of this drawing or part thereof is by Maison Design and not to be copied			
Project		Existing Site Plan	
Name		Paul Parry 10 Cambrian Drive Marshfield CF3 2TE	
Date	June 2025	MH-10558	