




1 REAR
1 : 100



2 SIDE
1 : 100



3 SIDE GARAGE.
1 : 100

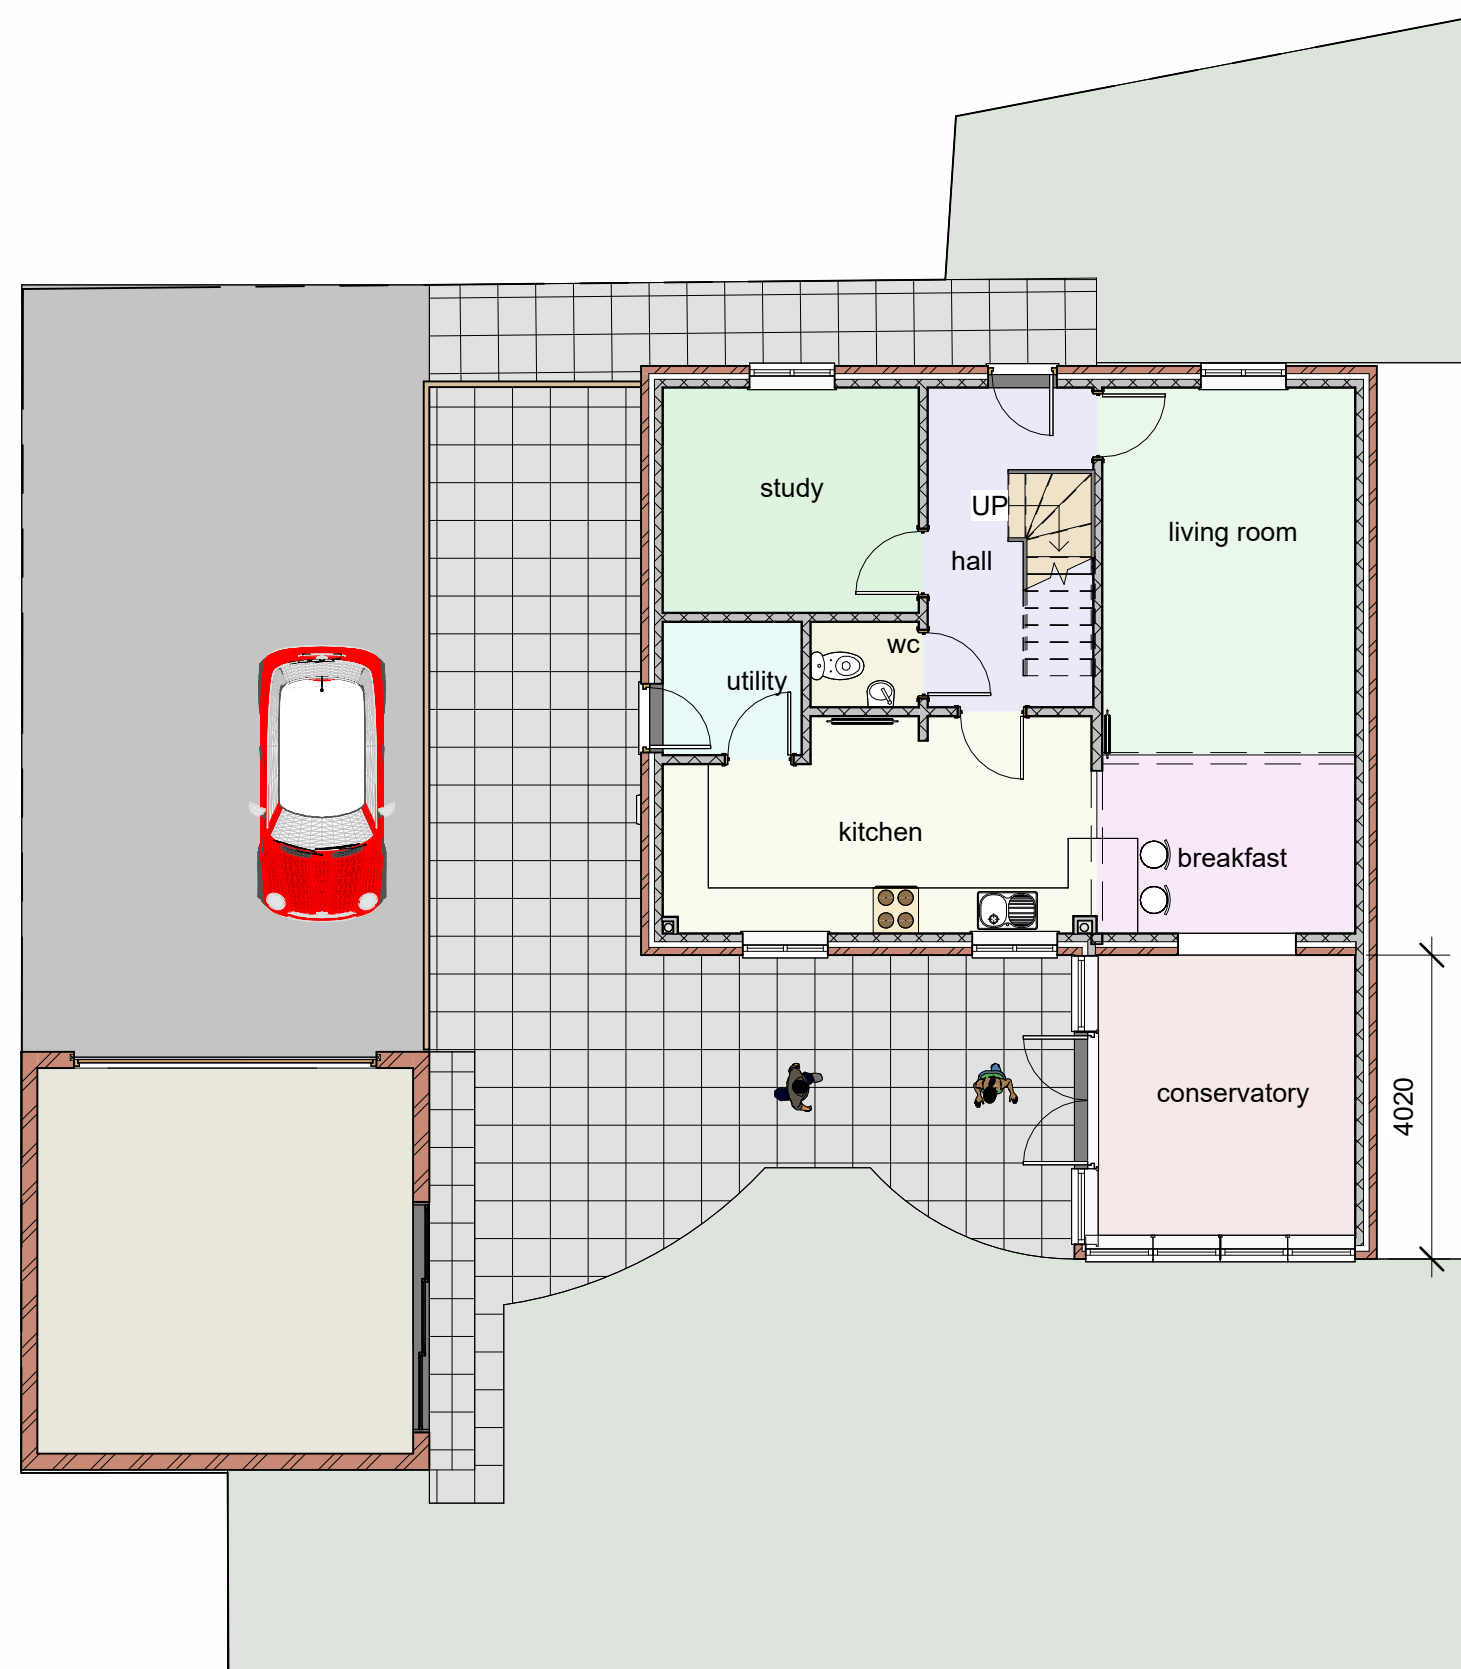

4 0_grd Exist FFL
1 : 100



5 3D Existing Rear

Dwg at A2
0 1 2 3 4
5m long scale at 1:100

Roof Tiles colour brown
Walls Brickwork
Windows White upvc d.g.
R.W Goods White half round pvc

rev	date	description
Planning		Building Regs
Maison Design		
architectural practice		
25 Caldicot Road		tel 01291 422712
Rogiet		E mail
Monmouthshire		mark@maisondesign.biz
NP26 3SE		WEB www.maisondesign.biz
Copyright of this drawing or part thereof is by Maison Design and not to be copied		
Project		Existing Layout
Name	Paul Parry 10 Cambrian Drive Marshfield CF3 2TE	
Date	June 2025	MH-10559