



1 REAR
1 : 100




2 SIDE
1 : 100



3 SIDE GARAGE.
1 : 100



6 0_grd FFL Proposed
1 : 100

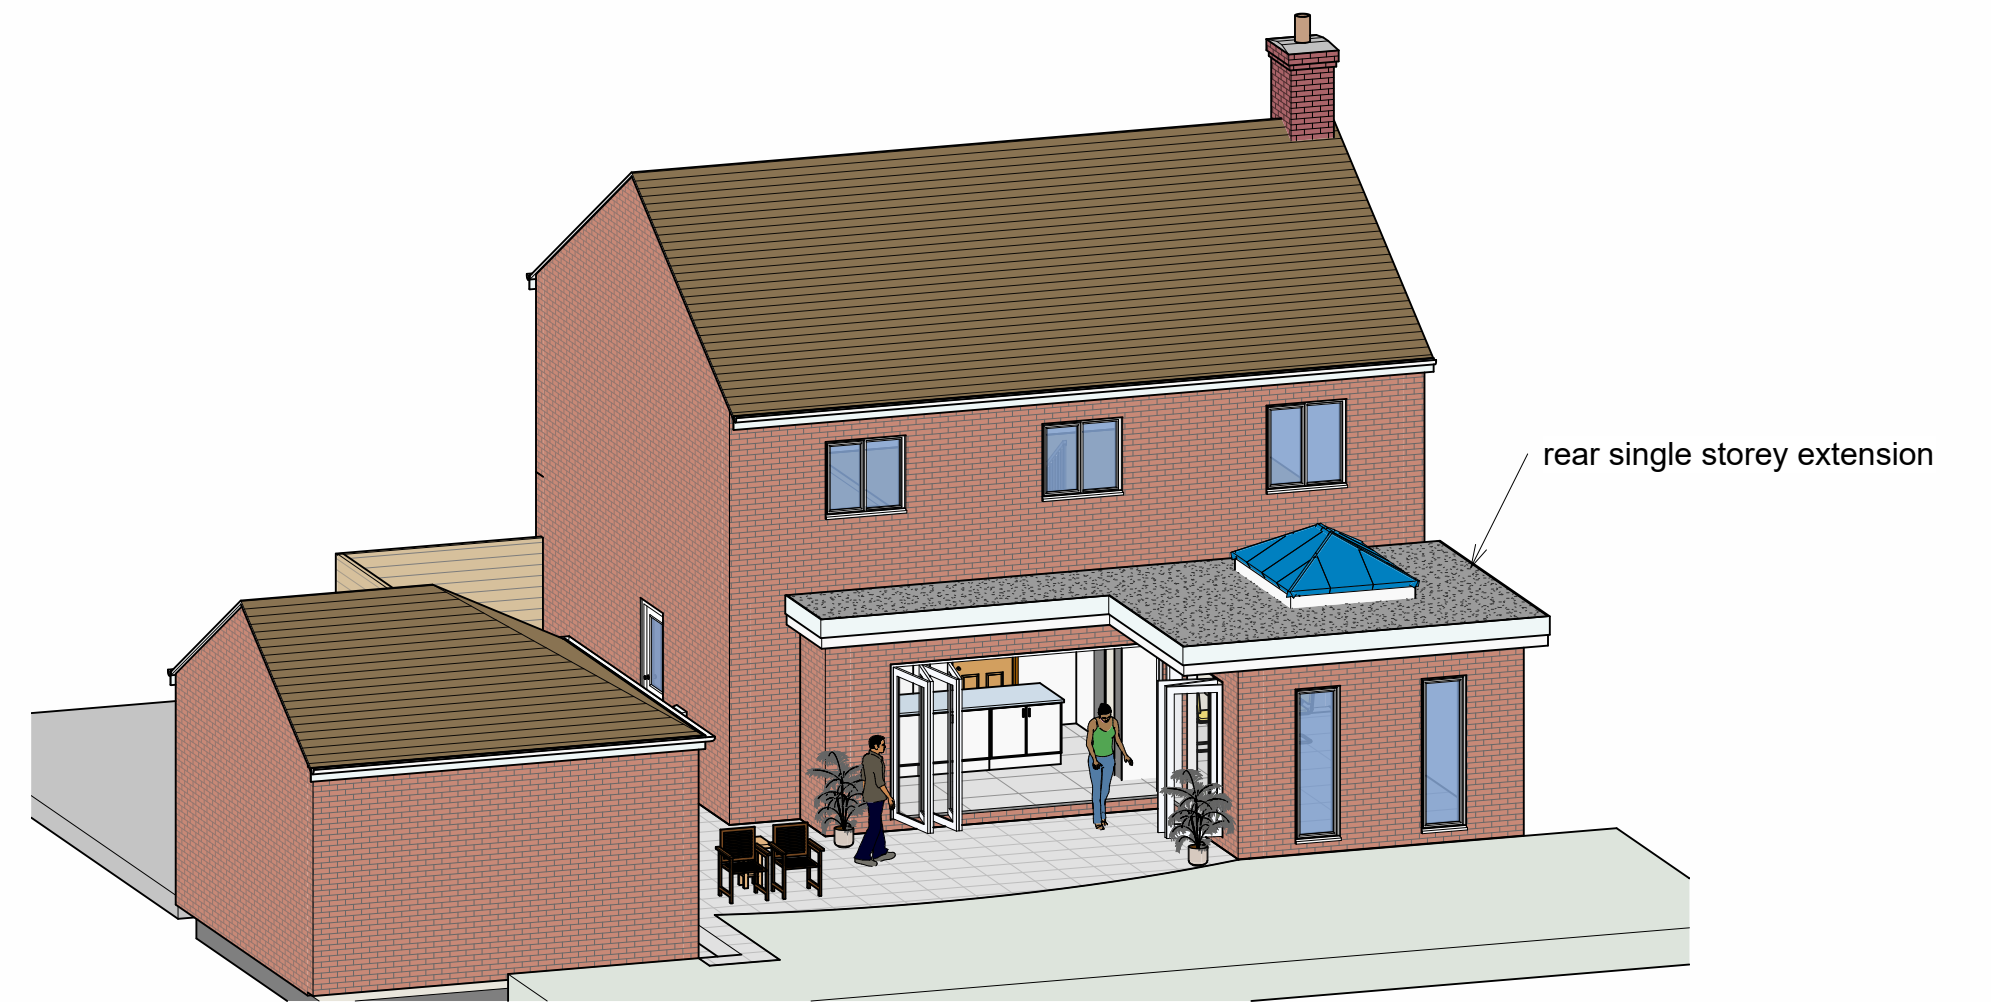

5 3D Rear

Dwg at A2
0 1 2 3 4
5m long scale at 1:100

all external materails to match existing

rev	date	description	
Planning		Building Regs	
Maison Design			
architectural practice			
25 Caldicot Road		tel 01291 422712	
Rogiet		E mail	
Monmouthshire		mark@maisondesign.biz	
NP26 3SE		WEB www.maisondesign.biz	
Copyright of this drawing or part thereof is by Maison Design and not to be copied			
Project		Proposed Layout	
Name		Paul Parry	
		10 Cambrian Drive	
		Marshfield CF3 2TE	
Date		June 2025	
		MH-10561	