


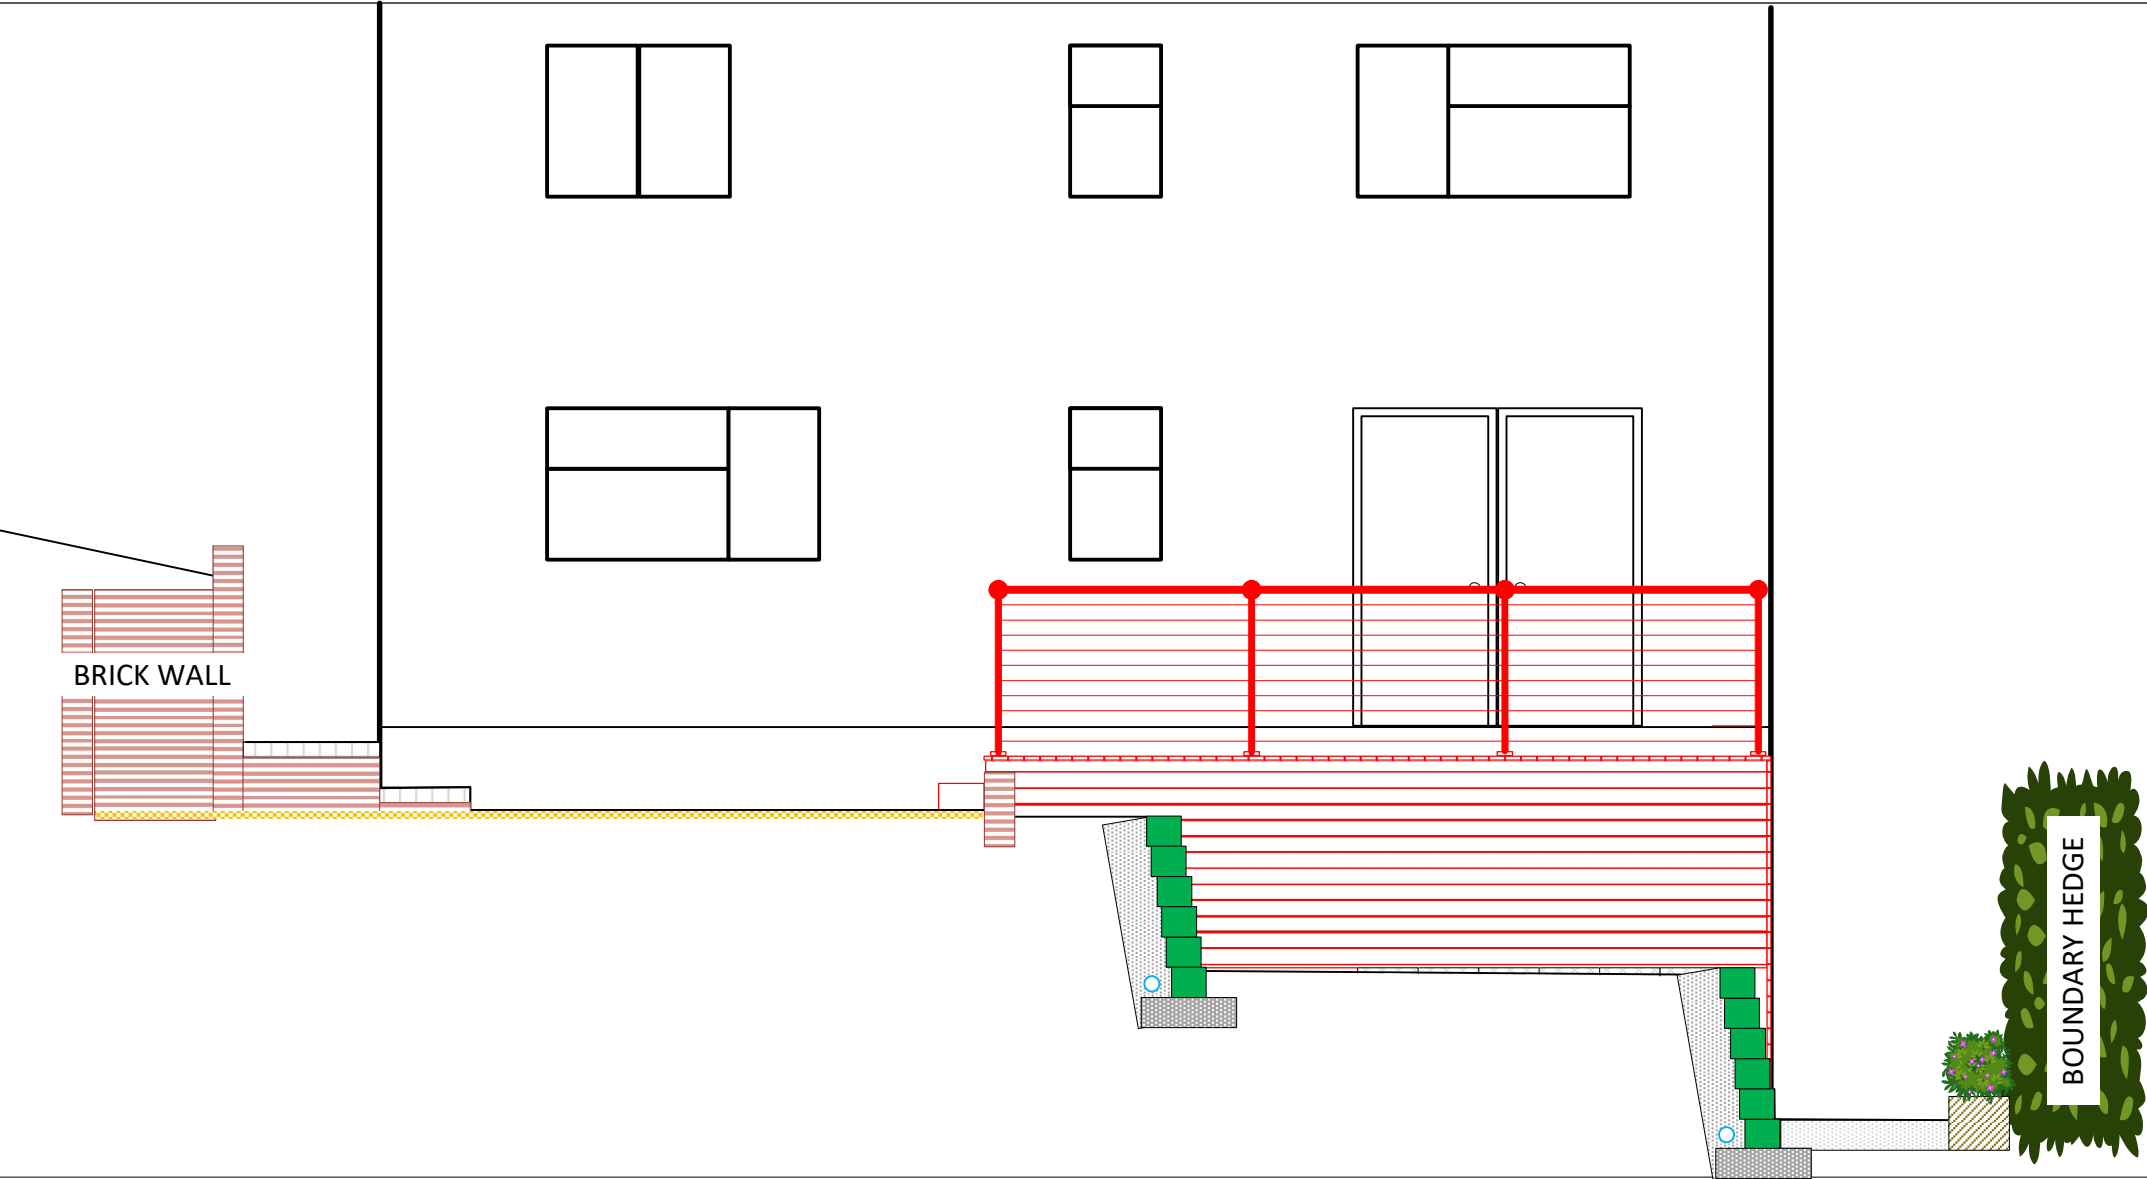

Title: Proposed Elevation C-C

Ref: 25/043334 – D06

Revision: 1

Date: 28/06/2025

Scale: 1:50 @A4