


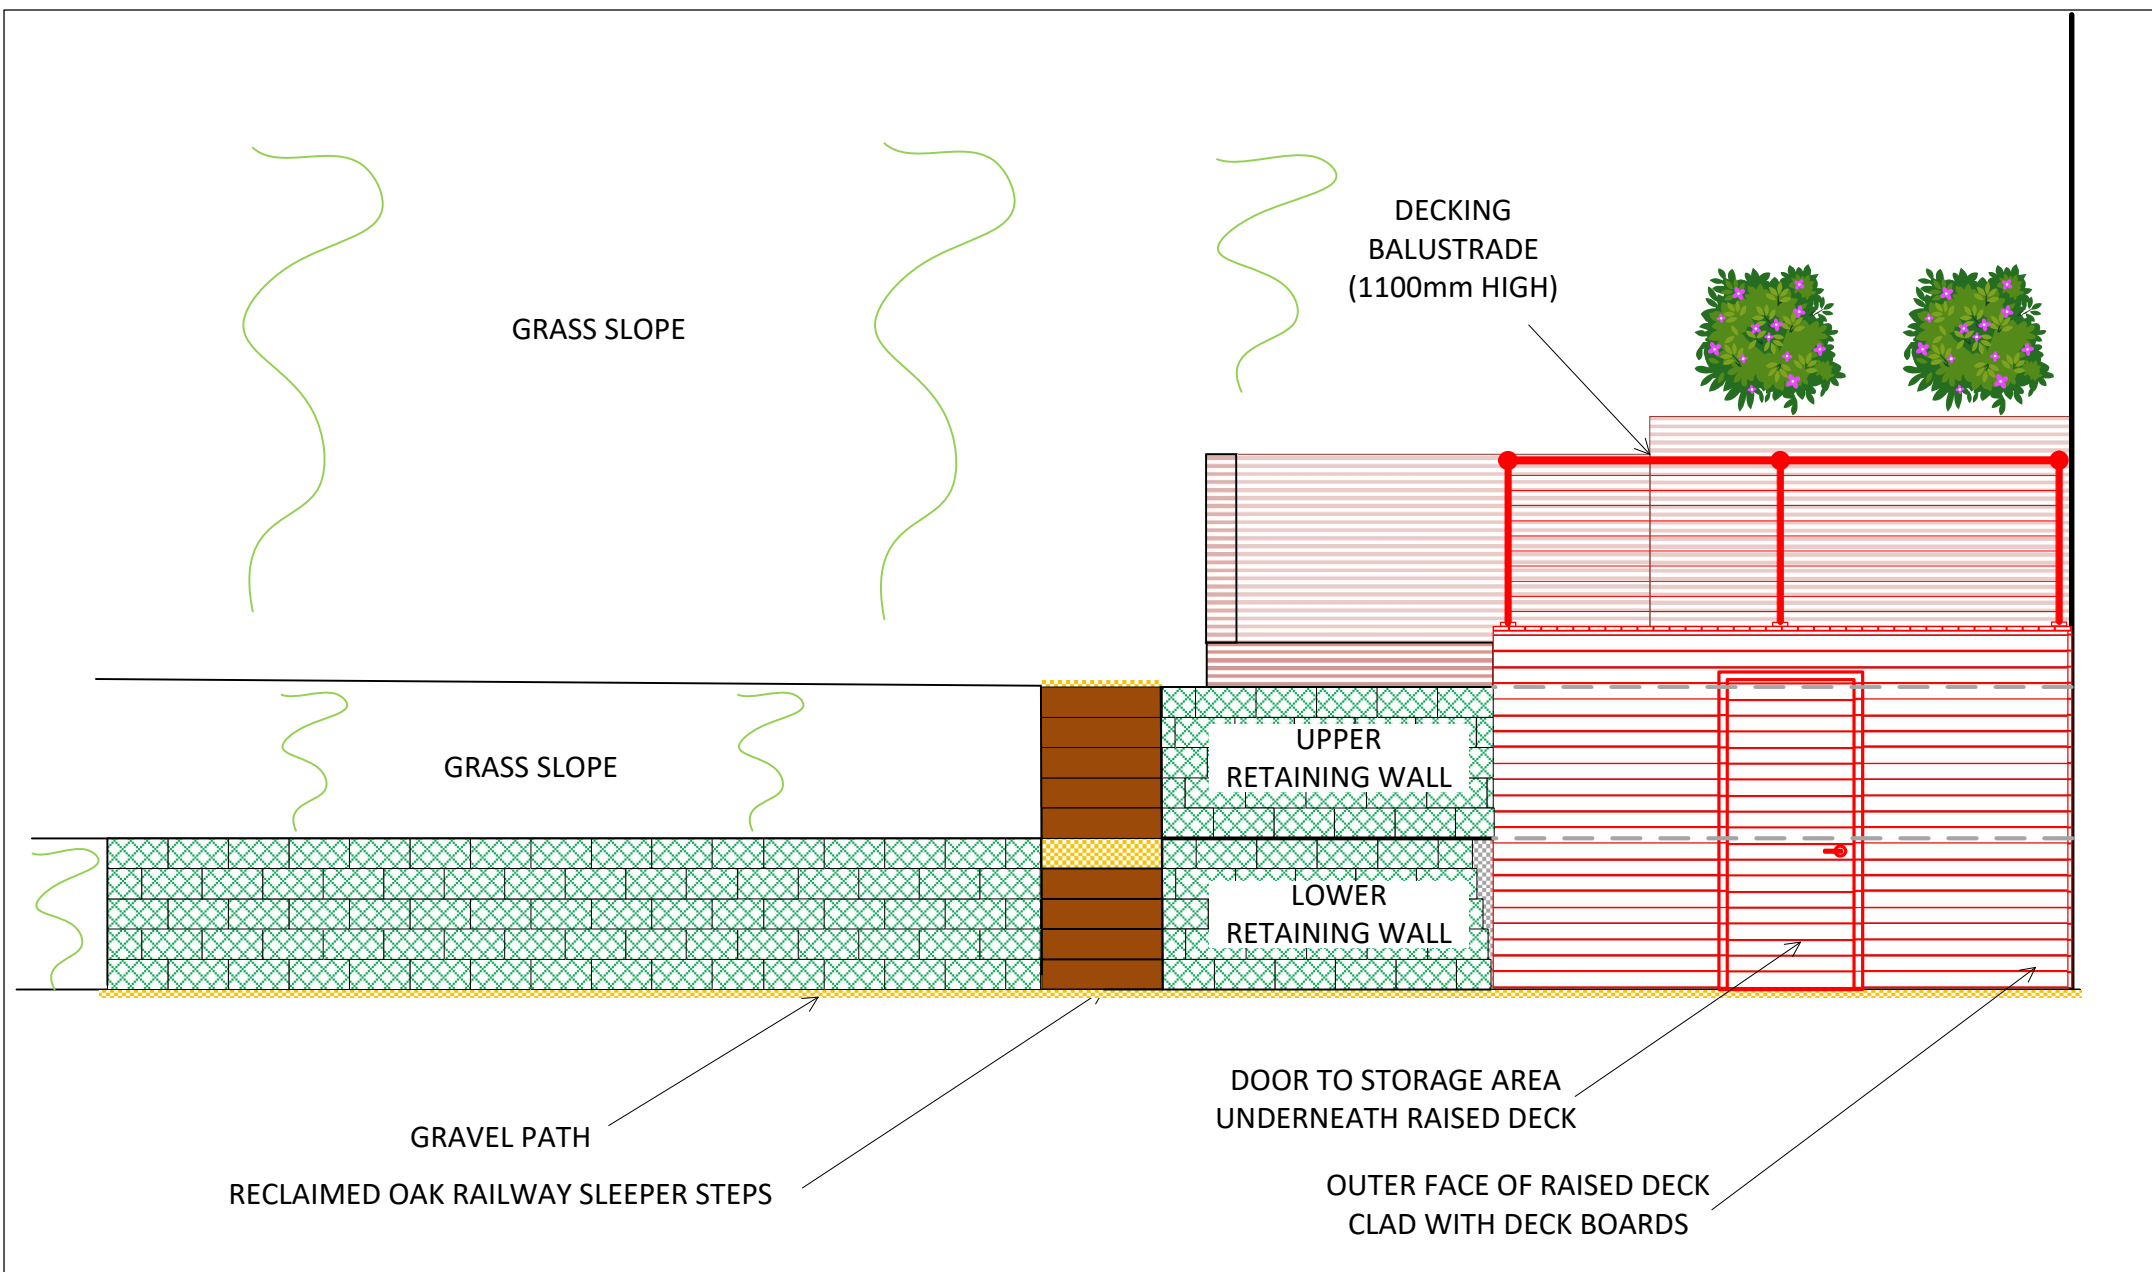

Title:	Proposed Elevation E-E		
Ref:	25/043334 – D08	Revision:	1
Date:	28/06/2025	Scale:	1:50 @A4