



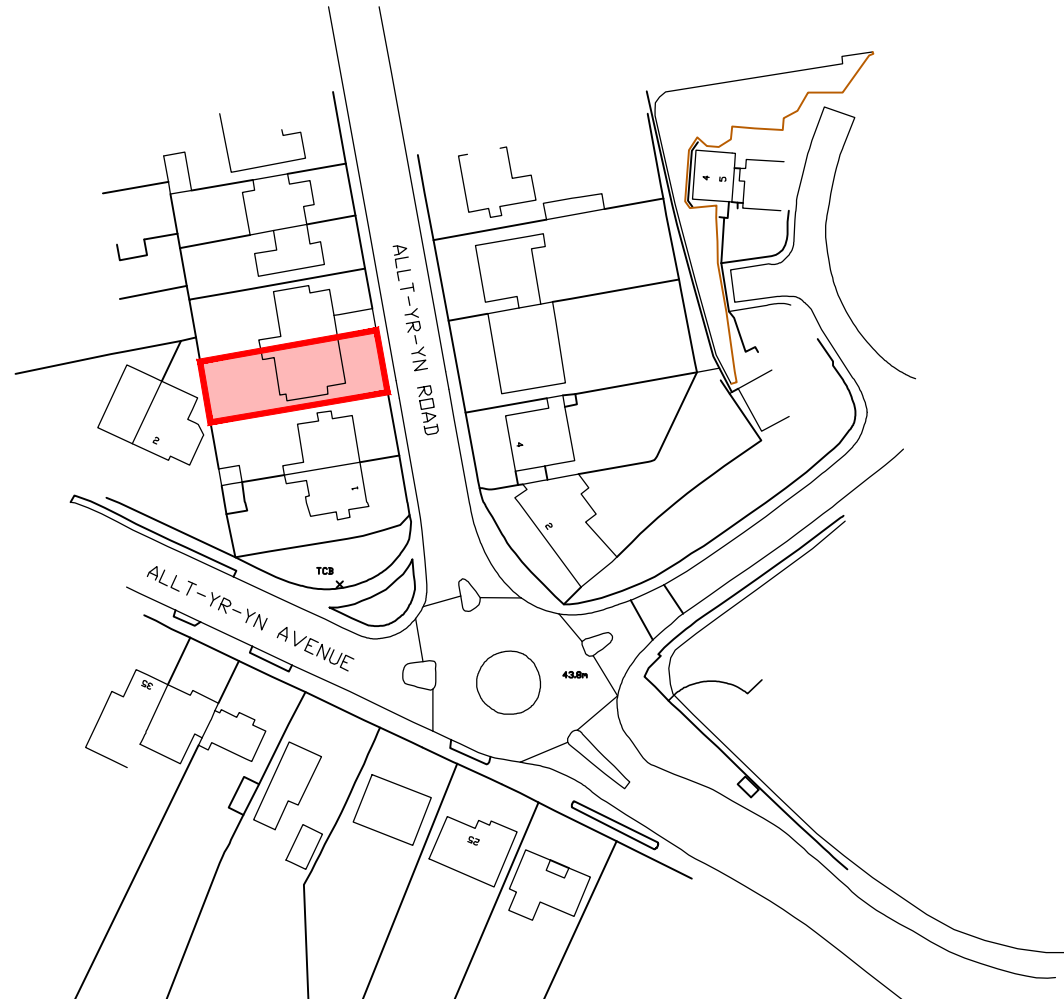

SITE LOCATION PLAN

Scale 1:1250

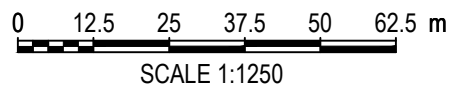

Drawing Purpose
PLANNING

Drawing		Revisions	
Client	Drawing No	Scale	Revision
Mrs Jane Jones	JJ.00.01	1:1250@A4	
Job Title	Drawing Title	Date	Checked
5 Allt-yr-yn Avenue, Newport	Site Location Plan	April 25	KML

Do not scale from this drawing.
This drawing is copyright. It must not be
copied, used or disclosed to third parties
without prior permission of LeTrucco Design.



LeTrucco design
ARCHITECTURE

Suite 7, 35 Stow Park Circle
Newport, NP20 4HF

Tel: 07710390800 / 07710390801
info@letruccodesign.co.uk www.letruccodesign.co.uk