


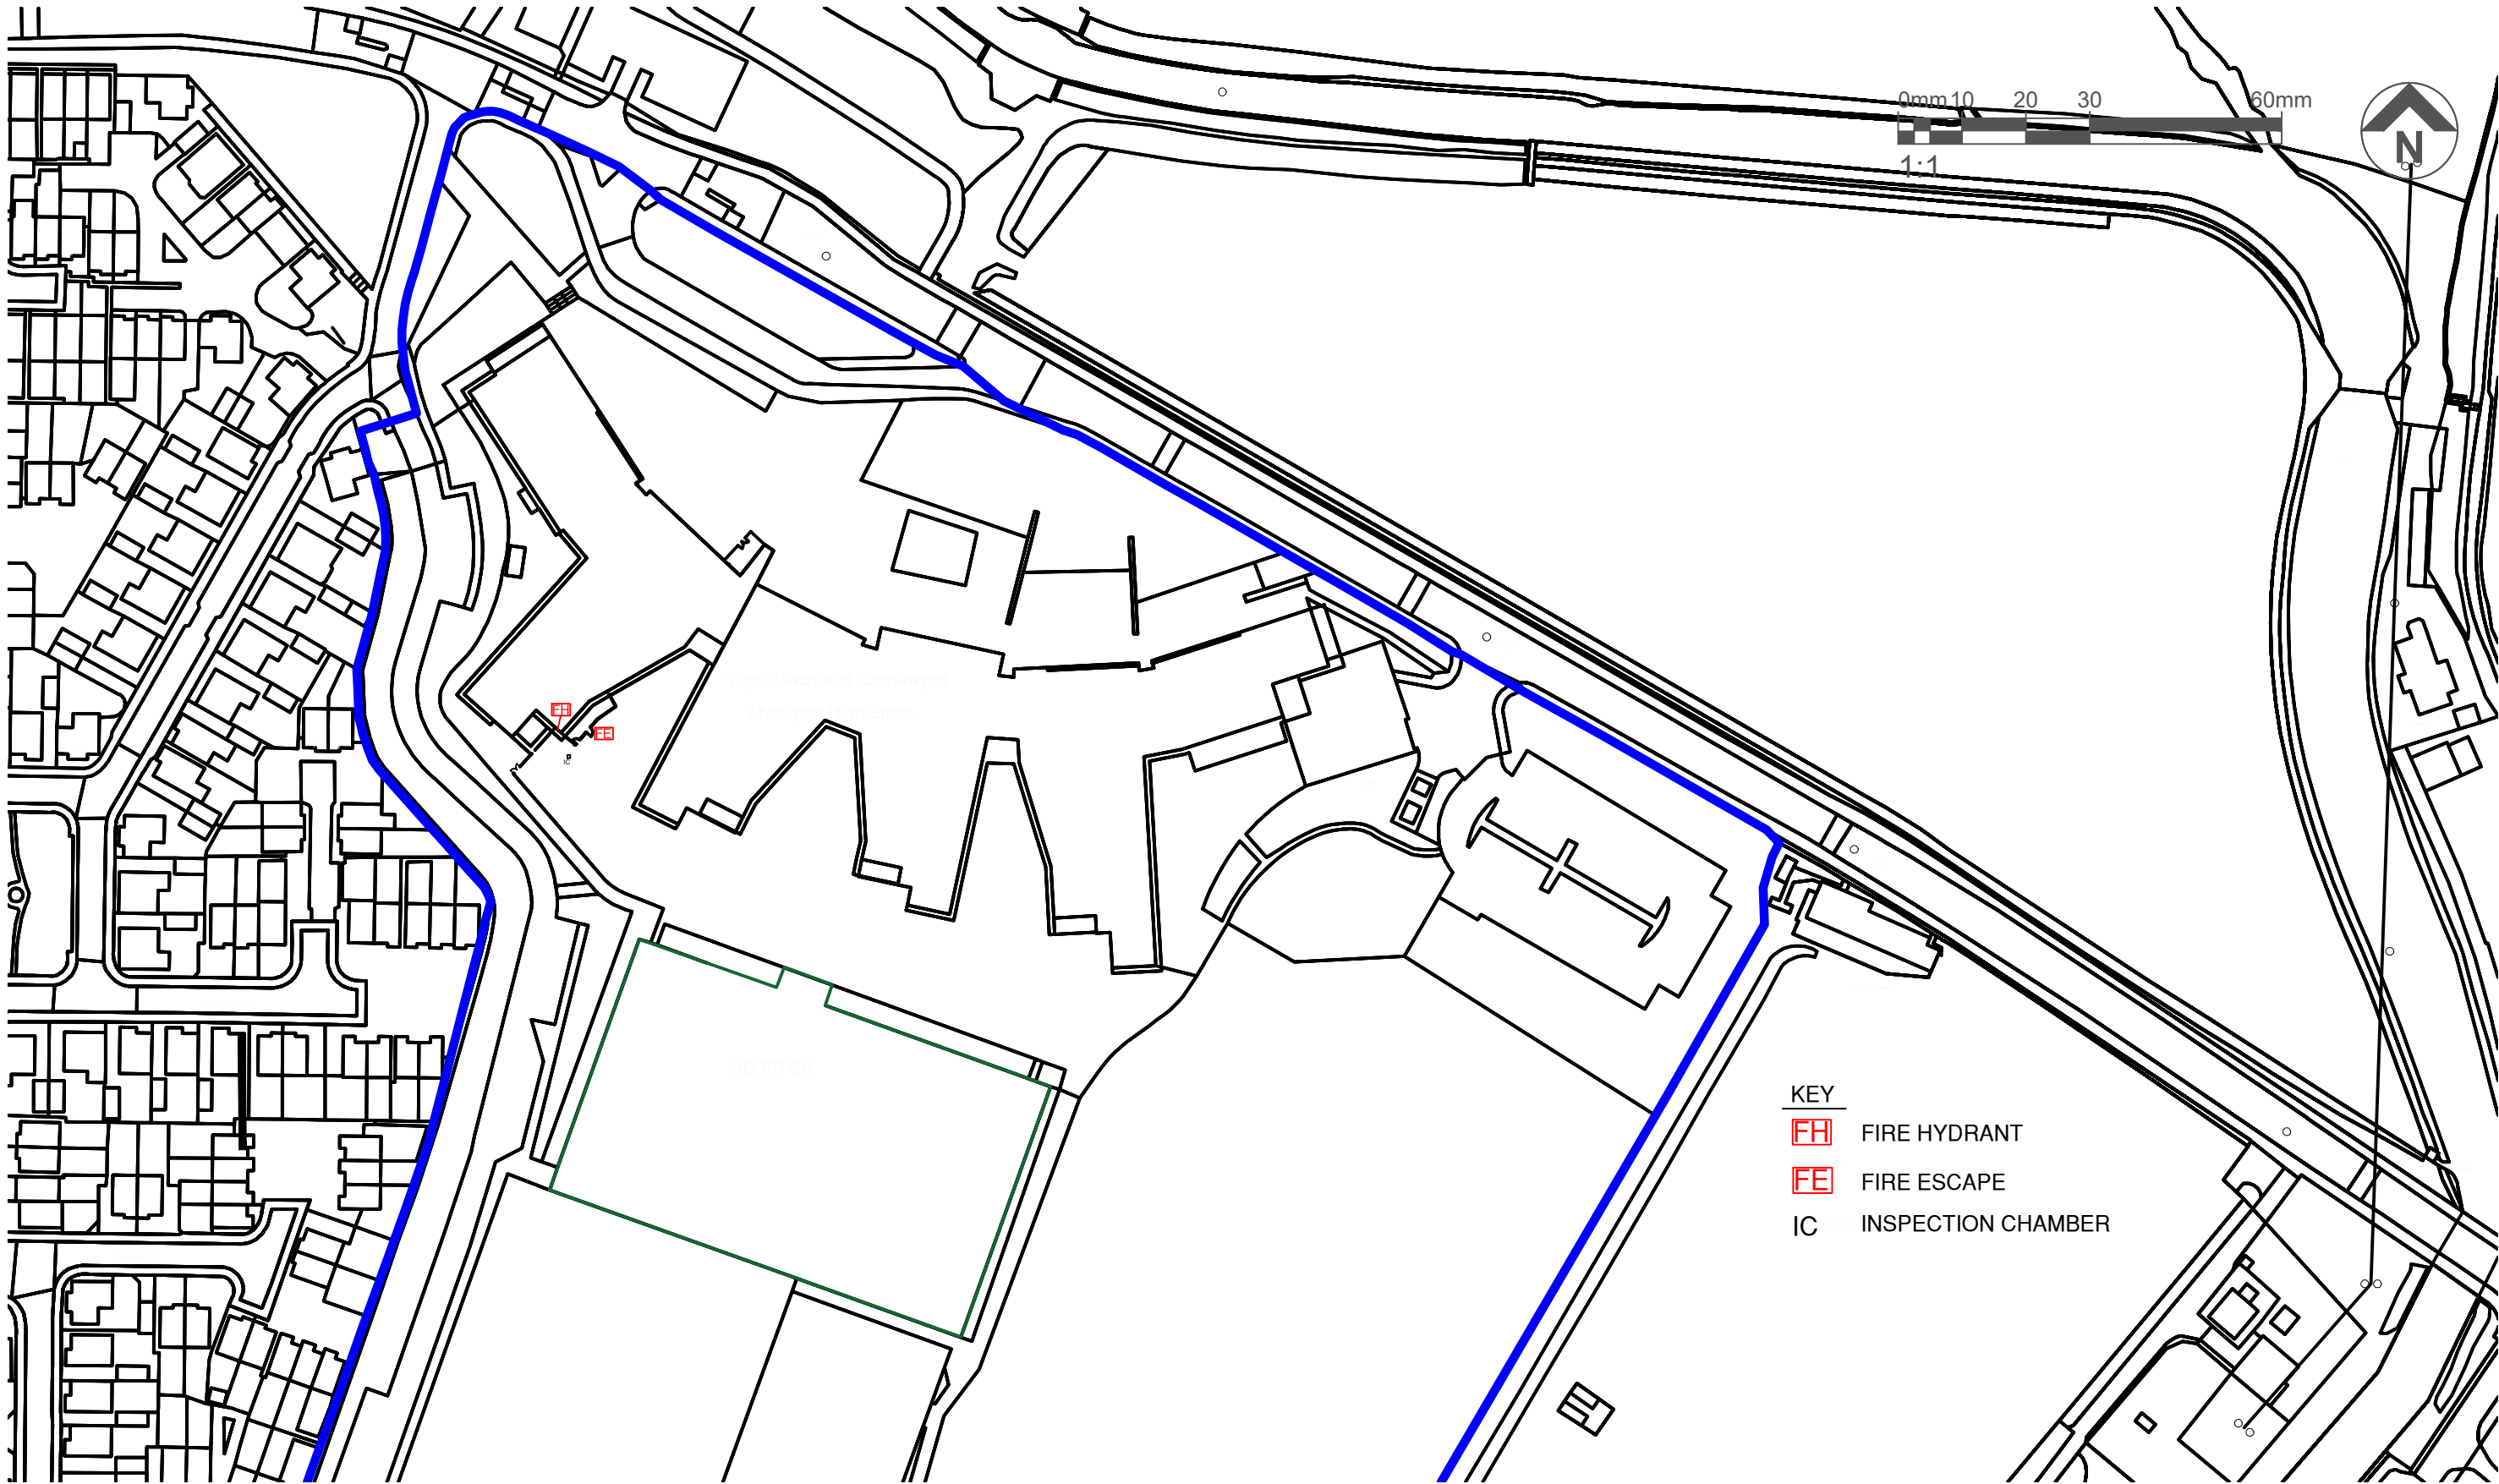

THIS DRAWING IS PRODUCED FOR USE IN THIS PROJECT ONLY AND MAY NOT BE USED FOR ANY OTHER PURPOSE. CYSON CYMRU PROPERTY SERVICES ACCEPT NO LIABILITY FOR THE USE OF THIS DRAWING OTHER THAN THE PURPOSE FOR WHICH IT WAS INTENDED IN CONNECTION WITH THIS PROJECT AS RECORDED IN THE 'PURPOSE FOR ISSUE' AND 'FILE STATUS CODE'.

THIS DRAWING MAY NOT BE REPRODUCED IN ANY FORM WITHOUT PRIOR WRITTEN AGREEMENT OF CYSON CYMRU PROPERTY SERVICES.

© CROWN COPYRIGHT AND DATABASE RIGHTS 2026
ORDNANCE SURVEY LICENCE NUMBER:-

ORIGINAL SHEET SIZE
A3

FIRST ISSUE							
P0							
REV	DRAWN	DATE	CHECKED	DATE	APPROVED	DATE	

CLIENT	NEWPORT HIGH SCHOOL BETTWS
PROJECT	2No. BBB CONTAINERS AND 2No. 3G PITCH CONTAINERS

TITLE	EXISTING LOCATION PLAN
-------	------------------------



CYSON CYMRU
Gwasanaethau eiddo • Property services

1st Floor, Caradog House, Cleppa Park, Newport, Wales,
NP10 8UG, Tel: 01633 656 690; web:www.cysoncymru.co.uk

SCALES	DISCIPLINE	PROJECT NUMBER
1:1250	ARCH	00-0-0000
DRAWING NUMBER		REV CODE
CC-DR-A-(**)-001		P 1
STATUS CODE	PURPOSE OF ISSUE	DRAWN
S0	PLANNING APPROVAL	