


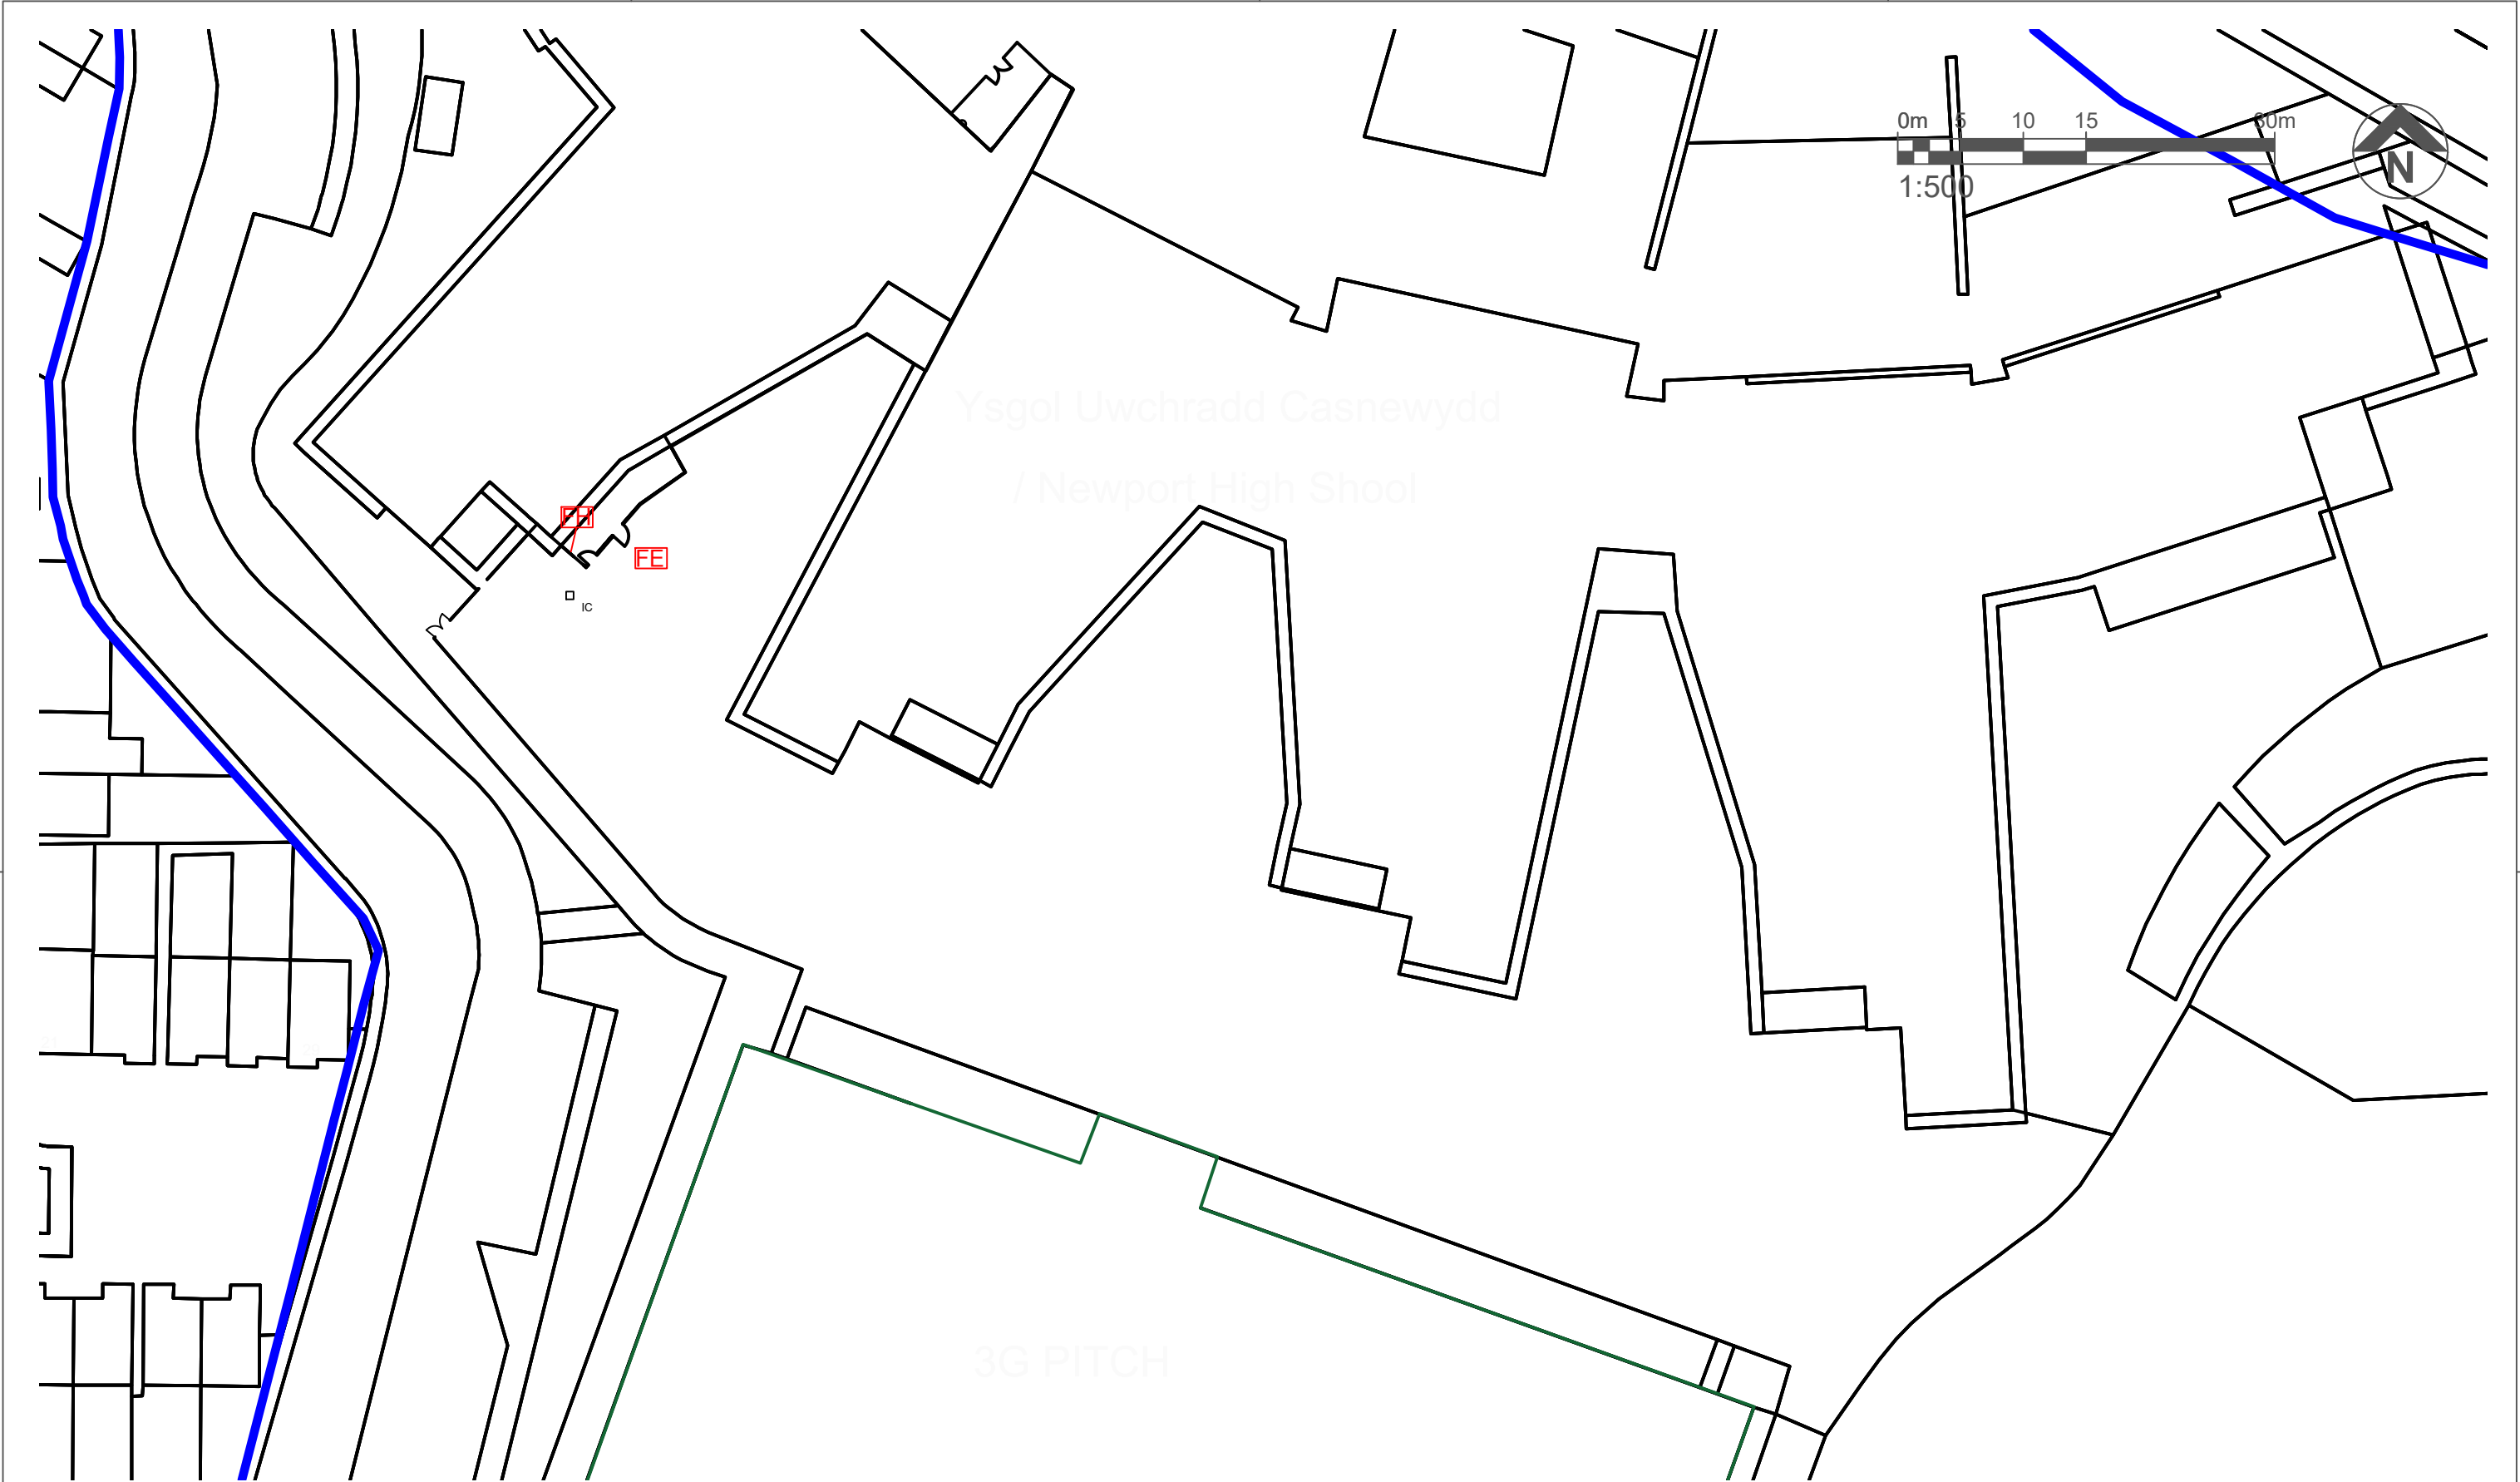

THIS DRAWING IS PRODUCED FOR USE IN THIS PROJECT ONLY AND MAY NOT BE USED FOR ANY OTHER PURPOSE. CYSON CYMRU PROPERTY SERVICES ACCEPT NO LIABILITY FOR THE USE OF THIS DRAWING OTHER THAN THE PURPOSE FOR WHICH IT WAS INTENDED IN CONNECTION WITH THIS PROJECT AS RECORDED IN THE 'PURPOSE FOR ISSUE' AND 'FILE STATUS CODE'.

THIS DRAWING MAY NOT BE REPRODUCED IN ANY FORM WITHOUT PRIOR WRITTEN AGREEMENT OF CYSON CYMRU PROPERTY SERVICES.

© CROWN COPYRIGHT AND DATABASE RIGHTS 2026
ORDNANCE SURVEY LICENCE NUMBER:-

ORIGINAL SHEET SIZE
A3

© CROWN COPYRIGHT AND DATABASE RIGHTS 2026
ORDNANCE SURVEY LICENCE NUMBER:-

CLIENT NEWPORT HIGH SCHOOL BETTWS		TITLE EXISTING BLOCK PLAN	 CYSON CYMRU <i>Gwasanaethau eiddo • Property services</i> 1st Floor, Caradog House, Cleppa Park, Newport, Wales, NP10 8UG, Tel: 01633 656 690; web:www.cysoncymru.co.uk	SCALES 1:500		DISCIPLINE ARCH	PROJECT NUMBER 00-0-0000
PROJECT 2No. BBB CONTAINERS AND 2No. 3G PITCH CONTAINERS				DRAWING NUMBER CC -DR-A-(**)-001	REV CODE P 1		
				STATUS CODE S0	PURPOSE OF ISSUE PLANNING APPROVAL	DRAWN	