


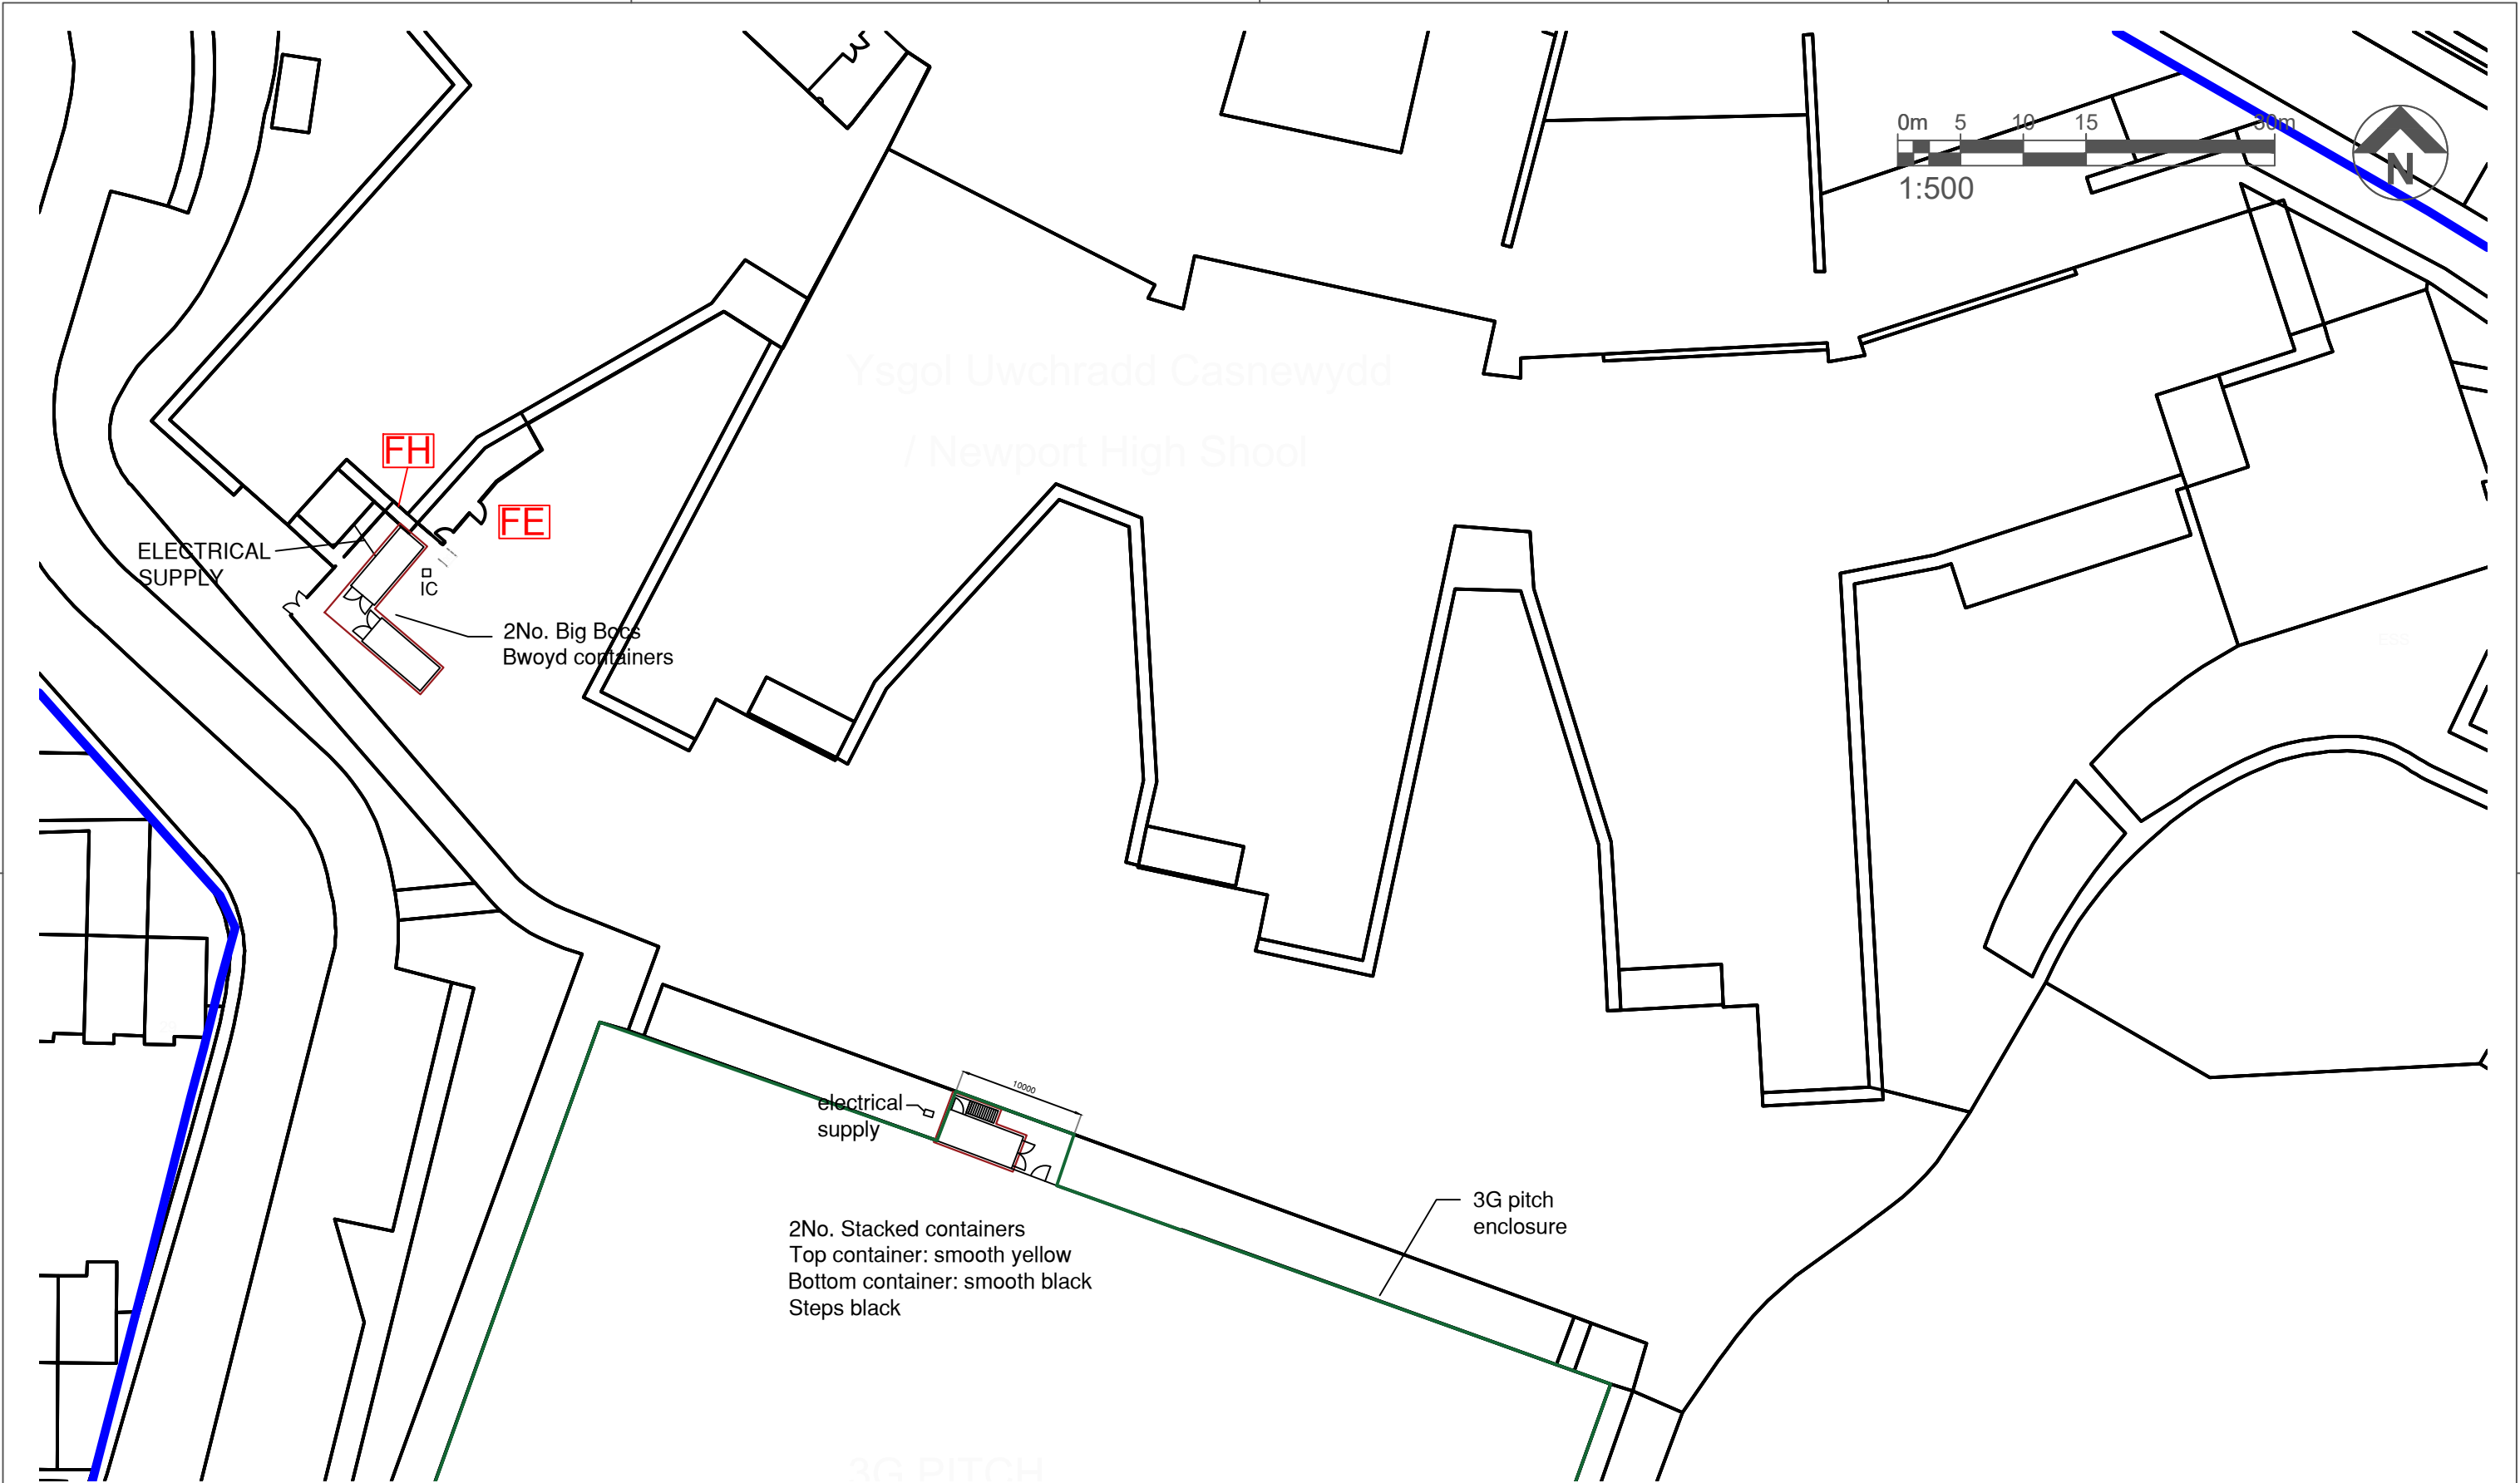

THIS DRAWING IS PRODUCED FOR USE IN THIS PROJECT ONLY AND MAY NOT BE USED FOR ANY OTHER PURPOSE. CYSON CYMRU PROPERTY SERVICES ACCEPT NO LIABILITY FOR THE USE OF THIS DRAWING OTHER THAN THE PURPOSE FOR WHICH IT WAS INTENDED IN CONNECTION WITH THIS PROJECT AS RECORDED IN THE 'PURPOSE FOR ISSUE' AND 'FILE STATUS CODE'.

THIS DRAWING MAY NOT BE REPRODUCED IN ANY FORM WITHOUT PRIOR WRITTEN AGREEMENT OF CYSON CYMRU PROPERTY SERVICES.

© CROWN COPYRIGHT AND DATABASE RIGHTS 2026
ORDNANCE SURVEY LICENCE NUMBER:-

ORIGINAL SHEET SIZE
A3

THIS DRAWING IS PRODUCED FOR USE IN THIS PROJECT ONLY AND MAY NOT BE USED FOR ANY OTHER PURPOSE. CYSON CYMRU PROPERTY SERVICES ACCEPT NO LIABILITY FOR THE USE OF THIS DRAWING OTHER THAN THE PURPOSE FOR WHICH IT WAS INTENDED IN CONNECTION WITH THIS PROJECT AS RECORDED IN THE 'PURPOSE FOR ISSUE' AND 'FILE STATUS CODE'.

© CROWN COPYRIGHT AND DATABASE RIGHTS 2026
ORDNANCE SURVEY LICENCE NUMBER:-

File Path: L:\Building Surveying Team\2. EDUCATION\Newport High School Bettws\4. Projects\CONTAINERS PLANNING APPLICATION\8 - DRAWINGS\INH CONTAINERS FULL DRAWINGS.dwg, Saved: 11 May 2026 15:28:47, By: Bishop, Gail

CLIENT NEWPORT HIGH SCHOOL BETTWS							
PROJECT 2No. BBB CONTAINERS AND 2No. 3G PITCH CONTAINERS							
FIRST ISSUE							
P0							
REV	DRAWN	DATE	CHECKED	DATE	APPROVED	DATE	

TITLE PROPOSED BLOCK PLAN	
------------------------------	--



1st Floor, Caradog House, Cleppa Park, Newport, Wales, NP10 8UG, Tel: 01633 656 690; web:www.cysoncymru.co.uk

Date Plotted: 11 May 2026 15:31:50

SCALES 1:500	DISCIPLINE ARCH	PROJECT NUMBER 00-0-0000
DRAWING NUMBER CC-DR-A-(**)-004		REV CODE P 1
STATUS CODE S0	PURPOSE OF ISSUE PLANNING APPROVAL	DRAWN

© COPYRIGHT CYSON CYMRU 2026