



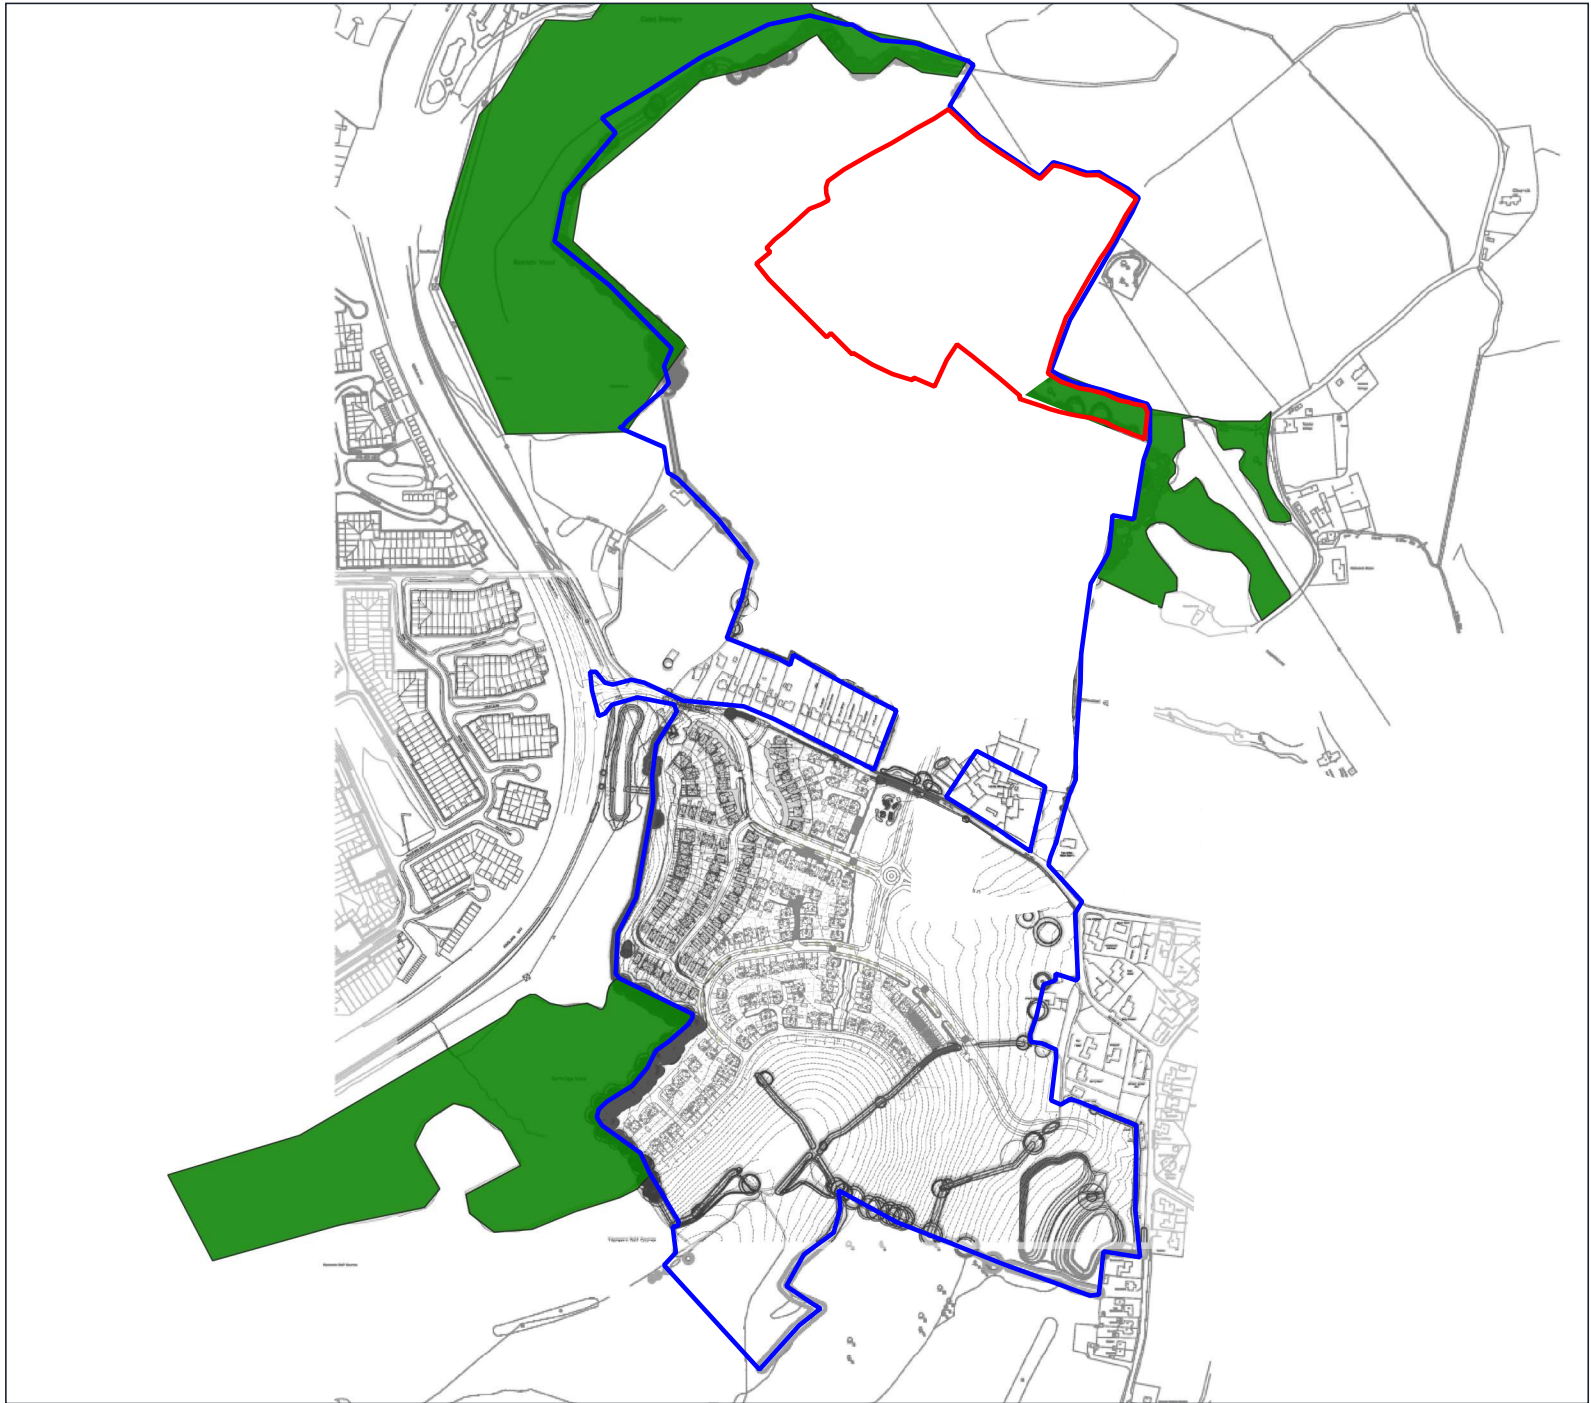

- Site boundary
- Wider development site
- Woodland

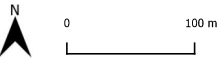

Project	Llanwern, Newport
Drawing Title	Site Location - Hollies 5 and 6
Scale	As Shown (Approximate)
Drawing No.	11395/P44a
Date	June 2024
Checked	TLR/RR



Town House, 3rd Floor, 11-15 Dix's Field, Exeter, EX1 1QA
T: 01392 447 588 E: info@tylergrange.co.uk W: www.tylergrange.co.uk