


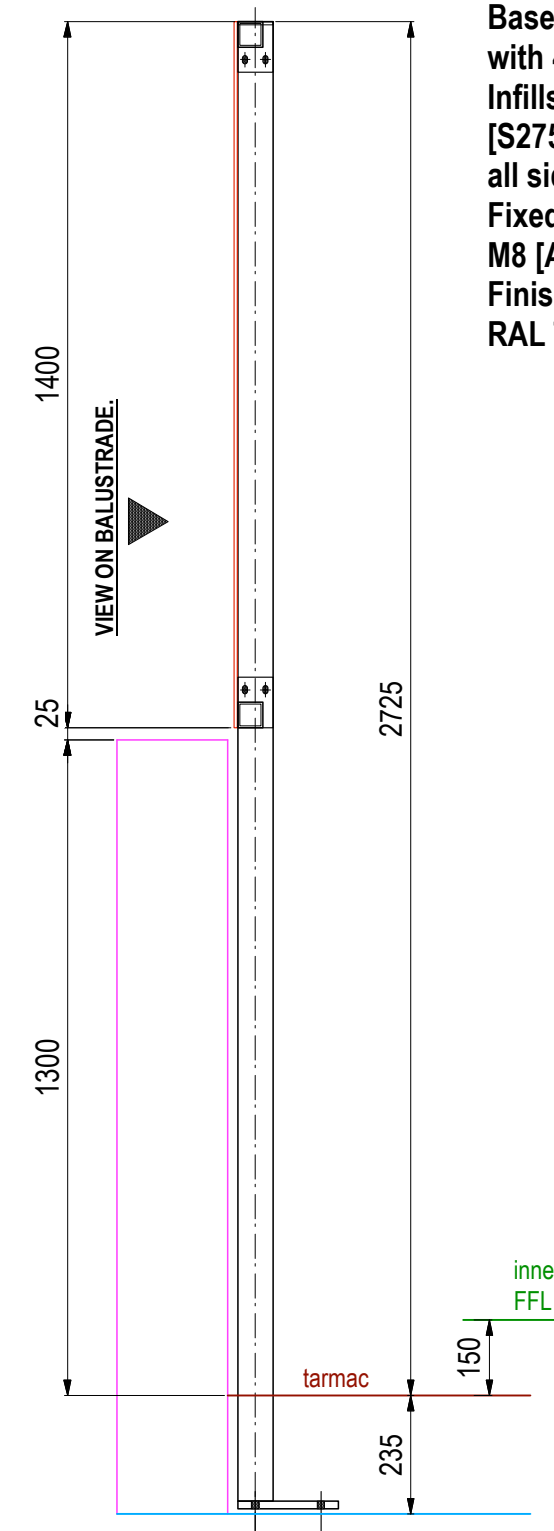

Section Through Posts.

Walkway / Bin Store Balustrades.
Posts : 70x70x4 thk SHS. [S235]
Tie Beams : 50x50x3 thk SHS [S235]
Base Plates : 200x15 thk x220 lg. [S275]
with 4~holes for M12 HD bolts.
Infills : Perforated sheet 4mm thk
[S275] with 50mm solid border to
all sides to hide steels behind.
Fixed to tie beams & posts with
M8 [A4] button head security screws.
Finish : Galvanised & PPC.
RAL 7015 Slate Grey.

REV'N. 'A' ~ RE-DRAWN TO SUIT CLIENTS REQUIREMENTS. ~ GGJ. ~ 24-9-25.

**Proposed Walkway Balustrade
Panel Details RB1.
Ringland Regeneration.**

Lovell.

Drawn	Date	Drawing No.
GGJ	4-9-25.	J2008-WW-GA [A].

Concept

Fabrications Cymru Ltd.

Unit 9
Paper Mill Road,
Cardiff. CF11 8DH.

Tel : 02920 220040
enquiries@conceptfabs.com

