

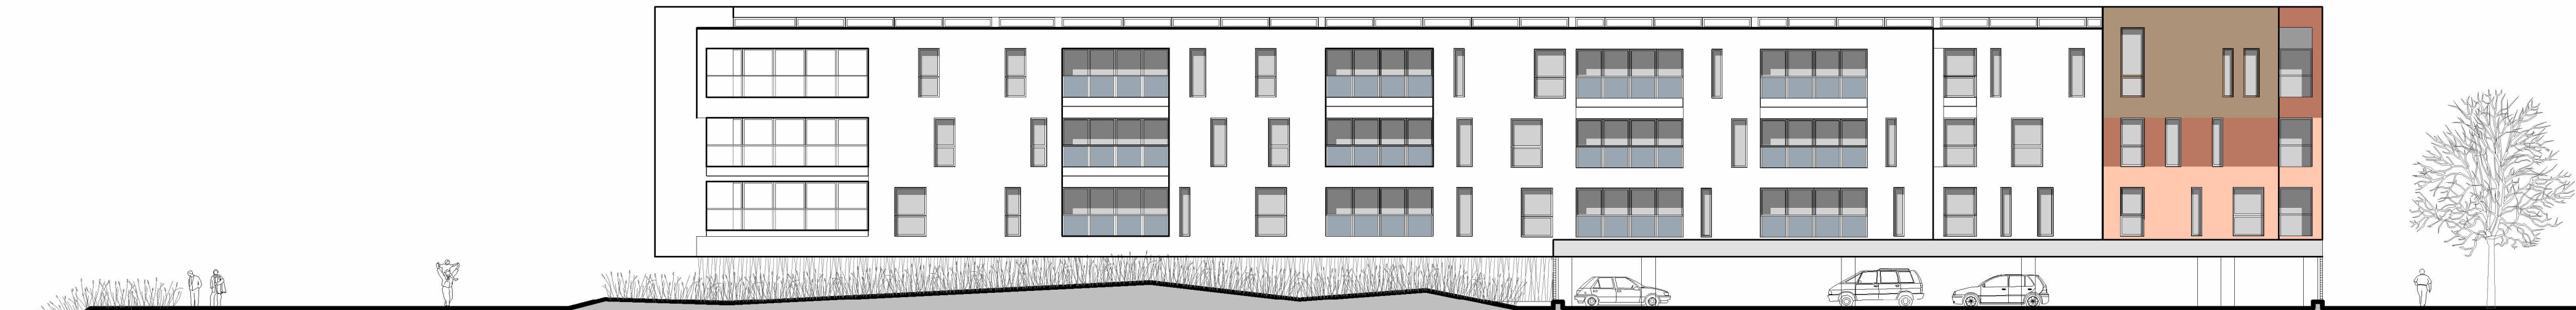


01 North East Section C-C
1 : 200

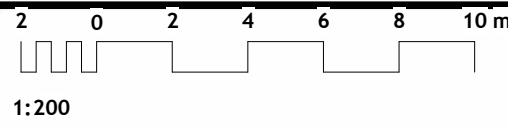

02 North West Section D-D
1 : 200

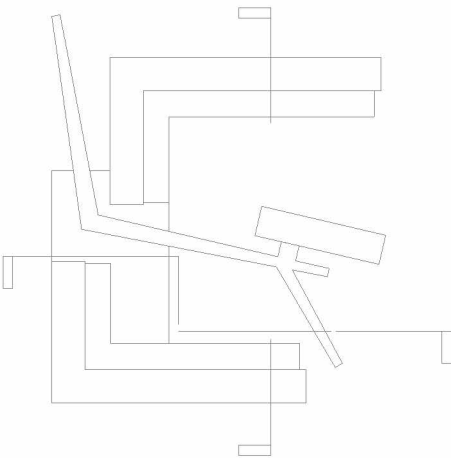

Project	Newhaus, Newport
Project number	N258
Client	Hale Construction/Hedyn Wales
Title	Sections - North East Section C-C North West Section D-D
Drawing number	P014
Scale	1 : 200 at A1
Drawn	PC
Revision	Date 20.03.26

Status	PLANNING
Do not scale from this drawing. Use figured dimensions only, which are displayed in millimeters unless stated otherwise. The contractor is requested to check all dimensions before work is put in hand. Any discrepancies within the drawing should be reported prior to commencement of works.	