


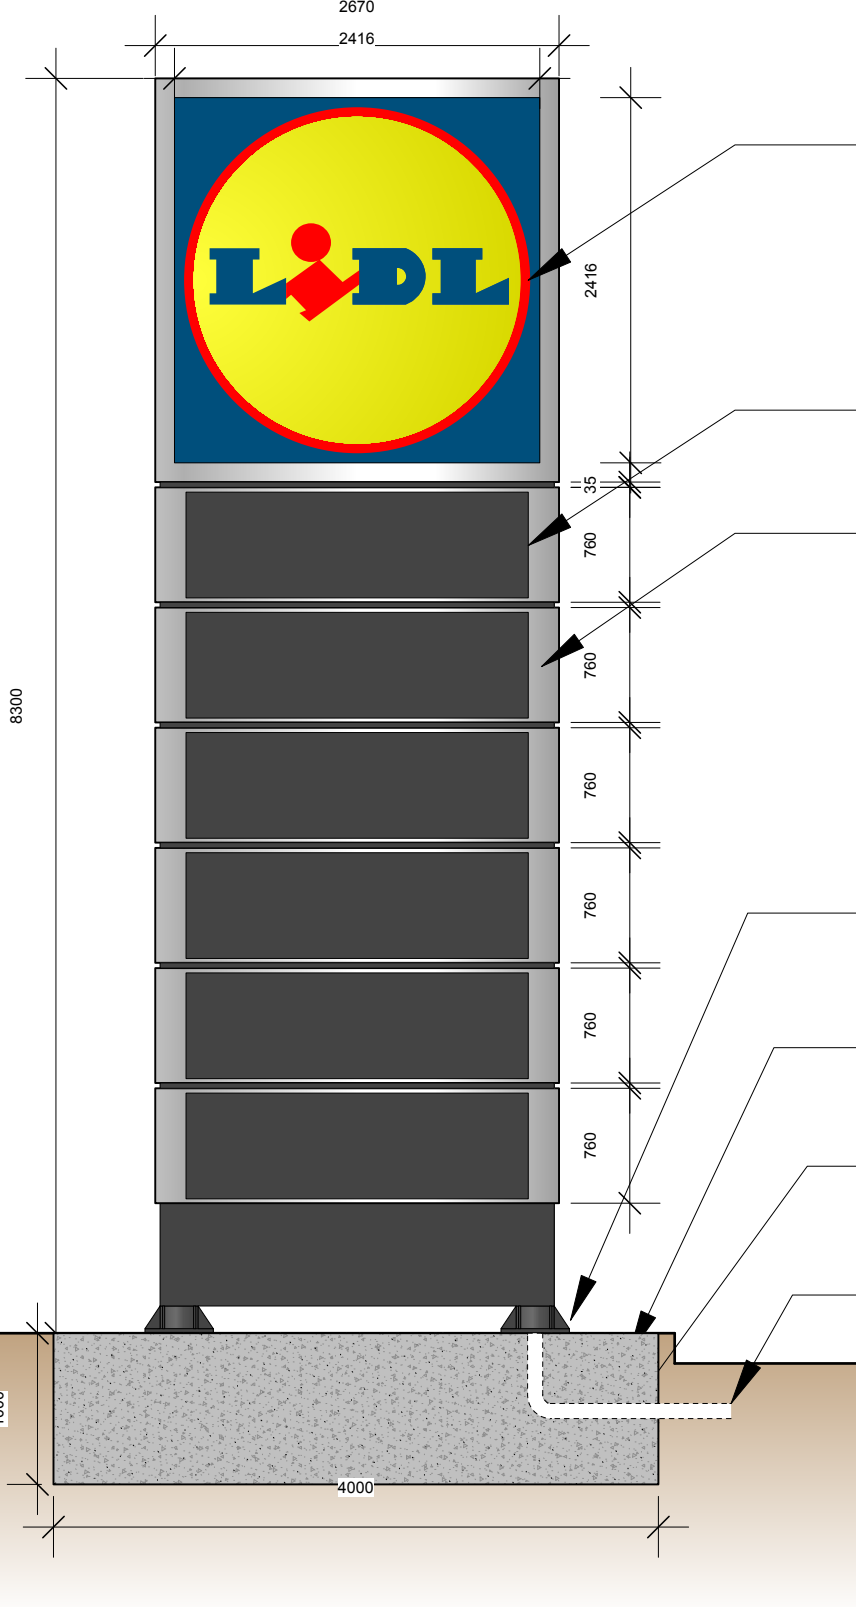

LIDL LOGO AS LIGHTING BOX WITH THERMOFORMED, CURVED AND EXTENS PRINTED ACRYLIC LOGO SHELL

LETTERED PANELS ARE SQUARED MILLED AND WITH FOILED ACRYL GLASS DEPOSITED 1780 X 550 mm


FRONT PANELS ARE ALUMINUM LACQUERED.
COLOUR: WHITE ALUMINUM (RAL 9006)

4NO. TRIANGULAR GUSSETS WELDED TO THE 500 X 500 X 30mm BASE PLATE AND POLE. BASE PLATE TO HAVE 4 DRILLED HOLES FOR FIXING TO THE CONCRETE BASE.


FOUNDATION STATICS CALCULATION BY STRUCTURAL ENGINEER.

ROOT CAGE TO BE INSTALLED TO CONCRETE BASE 4000 X 1240 X 1000mm. TO STRUCTURAL ENGINEERS' DESIGN AND SPECIFICATION.

DUCTWORK FOR CABLES BY CUSTOMER WITH AN UNDERGROUND CABLE ACCORDING TO DESCRIPTION 230V~/50 HZ

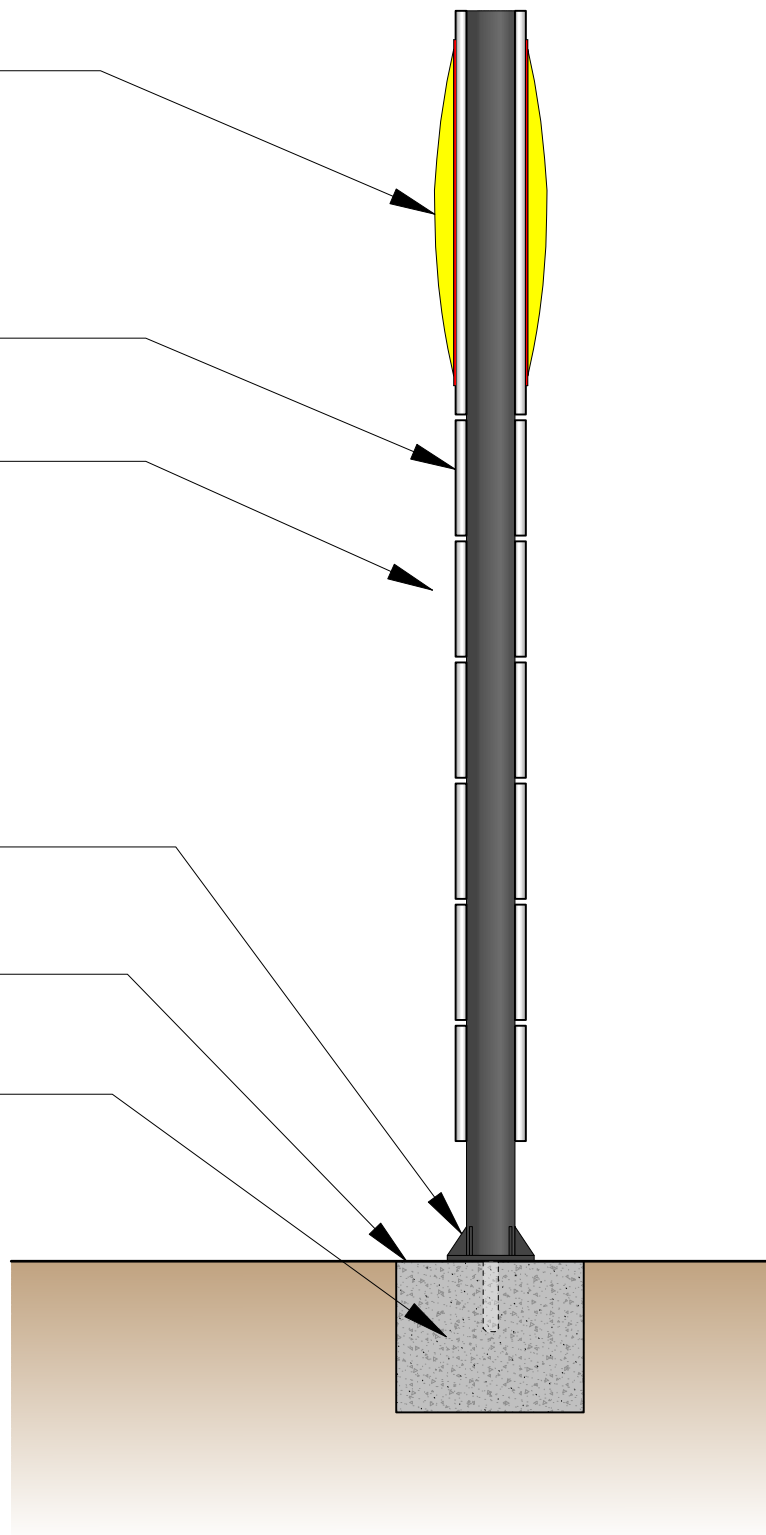


TOTEM SIGNAGE
SIDE ELEVATION
1:50

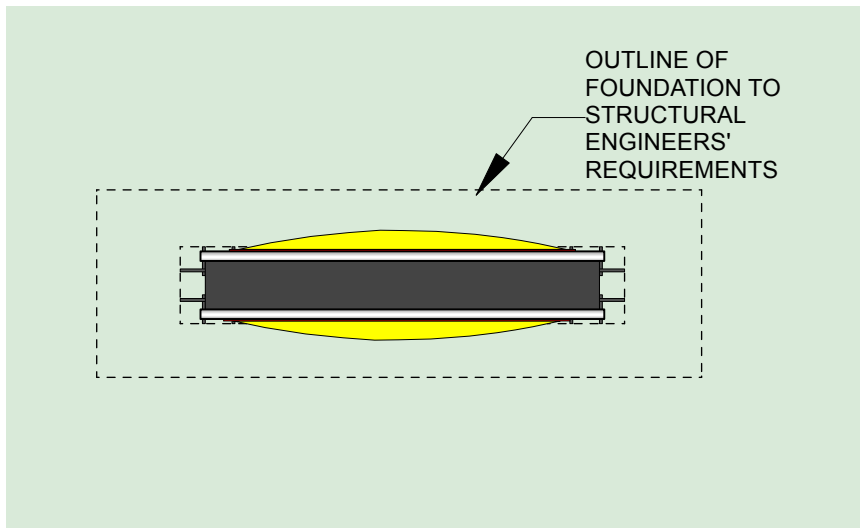

TOTEM SIGNAGE
PLAN VIEW
1:50

SPECIFICATION:	ILLUMINATION WITH SAPS-LEDS:
ALUMINIUM PANELS LACQUERED IN WHITE ALUMINIUM (RAL 9006)	FUSE 16A, FI 30mA
BASE LACQUERED IN GRAPHITE GREY (RAL 7204)	UNDERGROUND CABLE NYY-J, WIRE CROSS SECTION FOR CABLE LENGTH MAX. 120 m³ X 1,5mm²
LIDL LOGO AS LIGHTING BOX WITH THERMOFORMED, CURVED AND EXTENSIVE PRINTED ACRYLIC LOGO SHELL	WIRE CROSS SECTION FOR CABLE LENGTH MORE THAN 120 m³ X 2,5mm²
LETTERED PANELS ARE MILLED WITH FOILED ACRYLIC GLASS DEPOSITED	POWER CONSUMPTION: 160 W, + 30 W PER ADDITIONAL MODULE (MAXIMUM OF TWO) POWER INPUT: 2,25A, COS PHI > 0,93
GALVANIZED STEEL FRAME CONSTRUCTION	LUMINANCE YELLOW UNDIMMED: APPROX 440 cd/m²
ANCHORING CAGE TO STRUCTURAL ENGINEER REQUIREMENT	LUMINANCE YELLOW DIMMED: FROM APPROX. 80 cd/m² TO 460 cd/m²

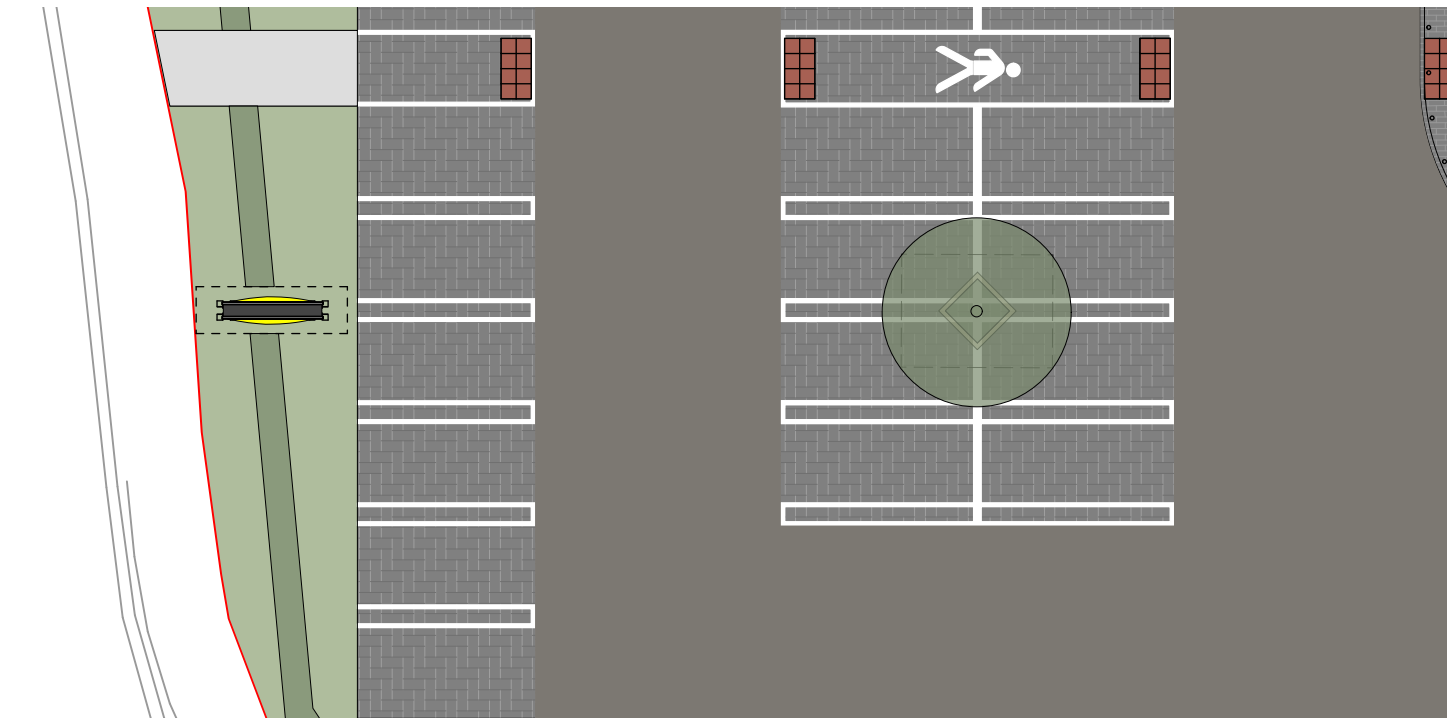

TOTEM LOCATION
1:200

THIS DRAWING IS COPYRIGHT, AND REMAINS THE PROPERTY OF
HTC ARCHITECTS. IT MUST NOT BE REPRODUCED, USED,
DISCLOSED OR TRANSMITTED TO THIRD PARTIES IN ANY FORM, IN
WHOLE OR IN PART, WITHOUT PRIOR WRITTEN PERMISSION.

ALL DIMENSIONS SHOULD BE CHECKED ON SITE BEFORE
WORK COMMENCES

UPDATED LOCATION OF TOTEM TO ALIGN WITH			BMS
A	01/09/2025	PLANNING DOCUMENTS	
Rev	Date	Description	Drawn

htcarchitects

York Place Studio
8 Britannia Street
Leeds
LS1 2DZ

T:(0113) 244 3457

W: www.htcarchitects.co.uk
E: info@htcarchitects.co.uk

client
Lidl GB Ltd.



project
Glan Llyn
Newport

drawing title
Proposed Lidl Totem Details

date
July 2025

status
Planning

scale
1:50 & 1:200 @ A3

drawn
DK checked BMS

job no. 3211 dwg no. P513 rev. A