
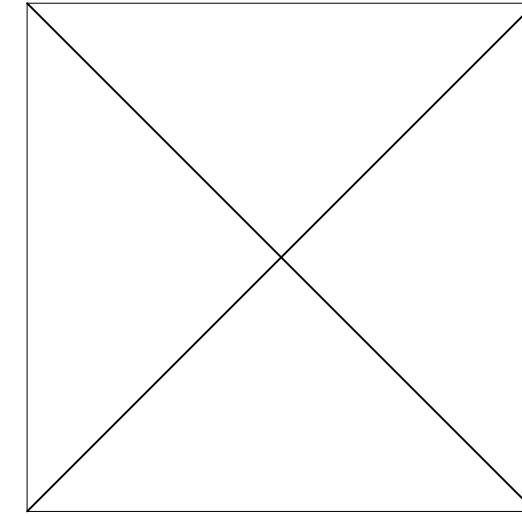
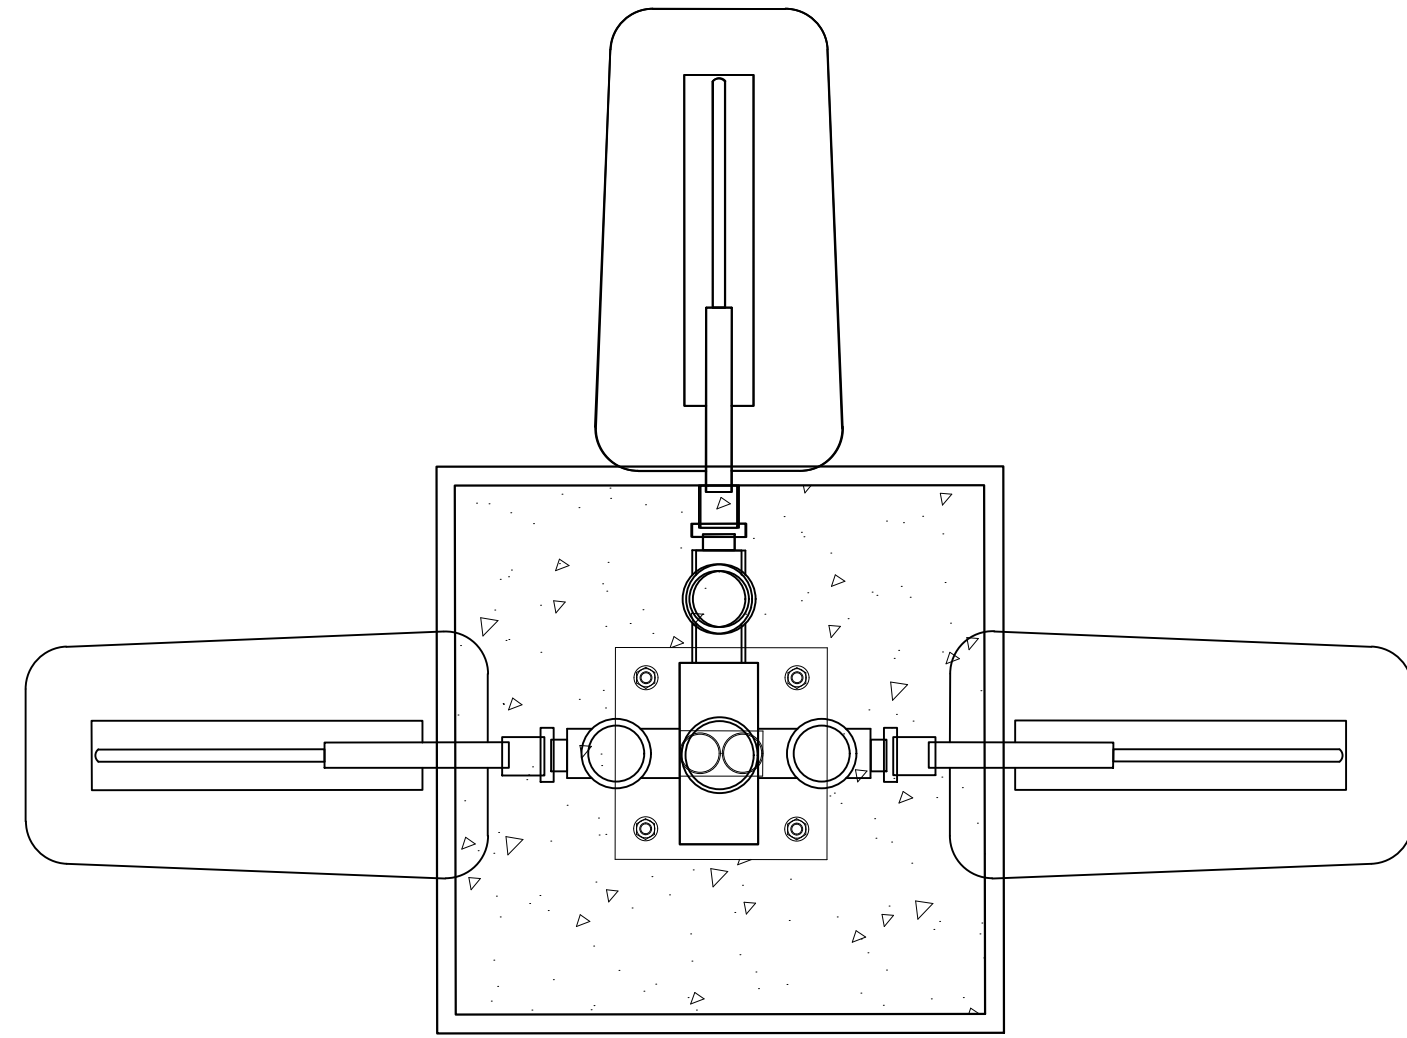
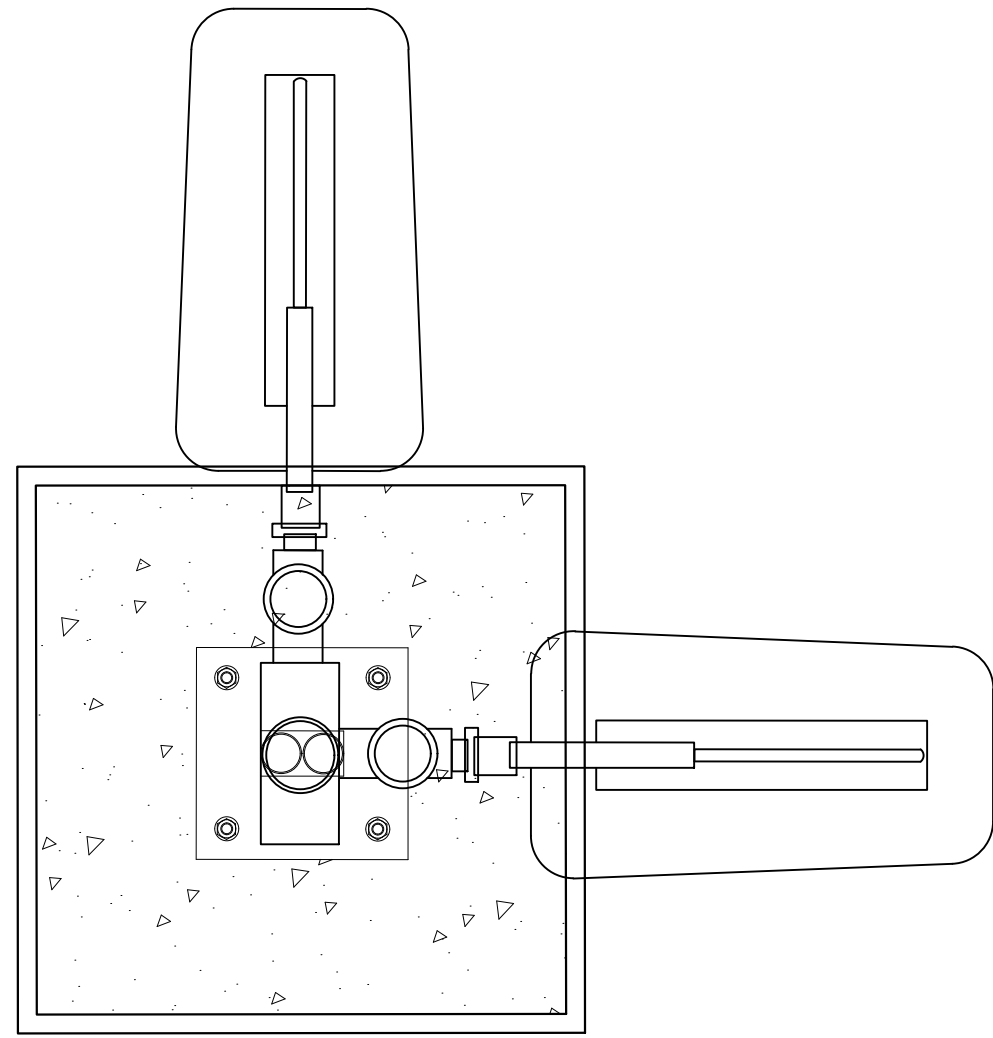
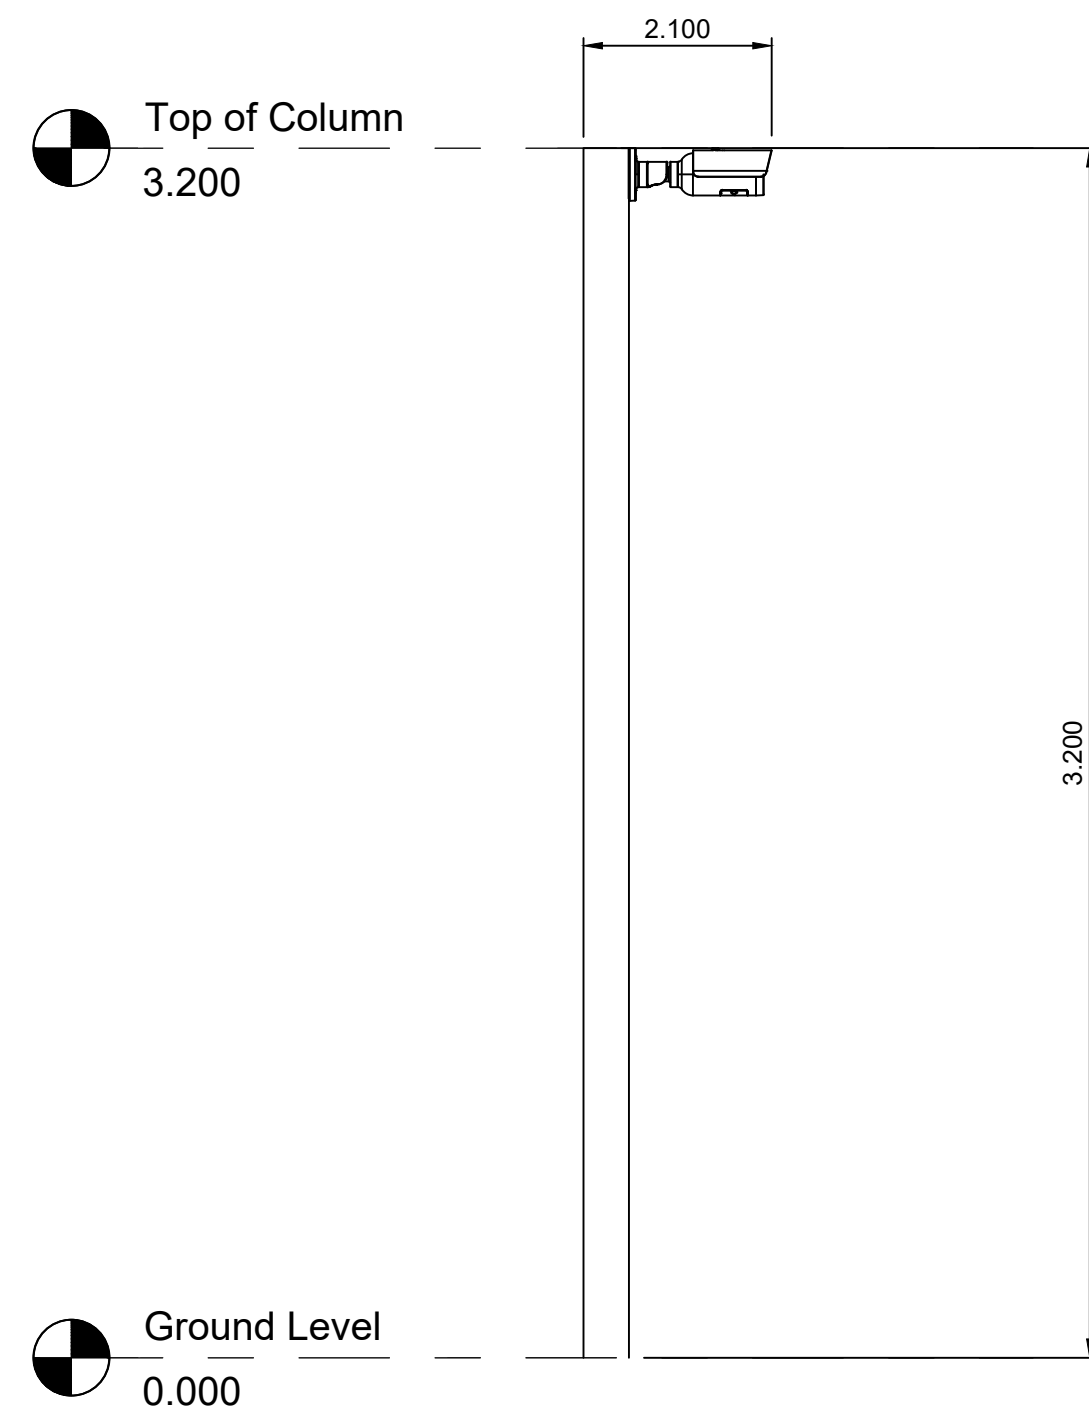
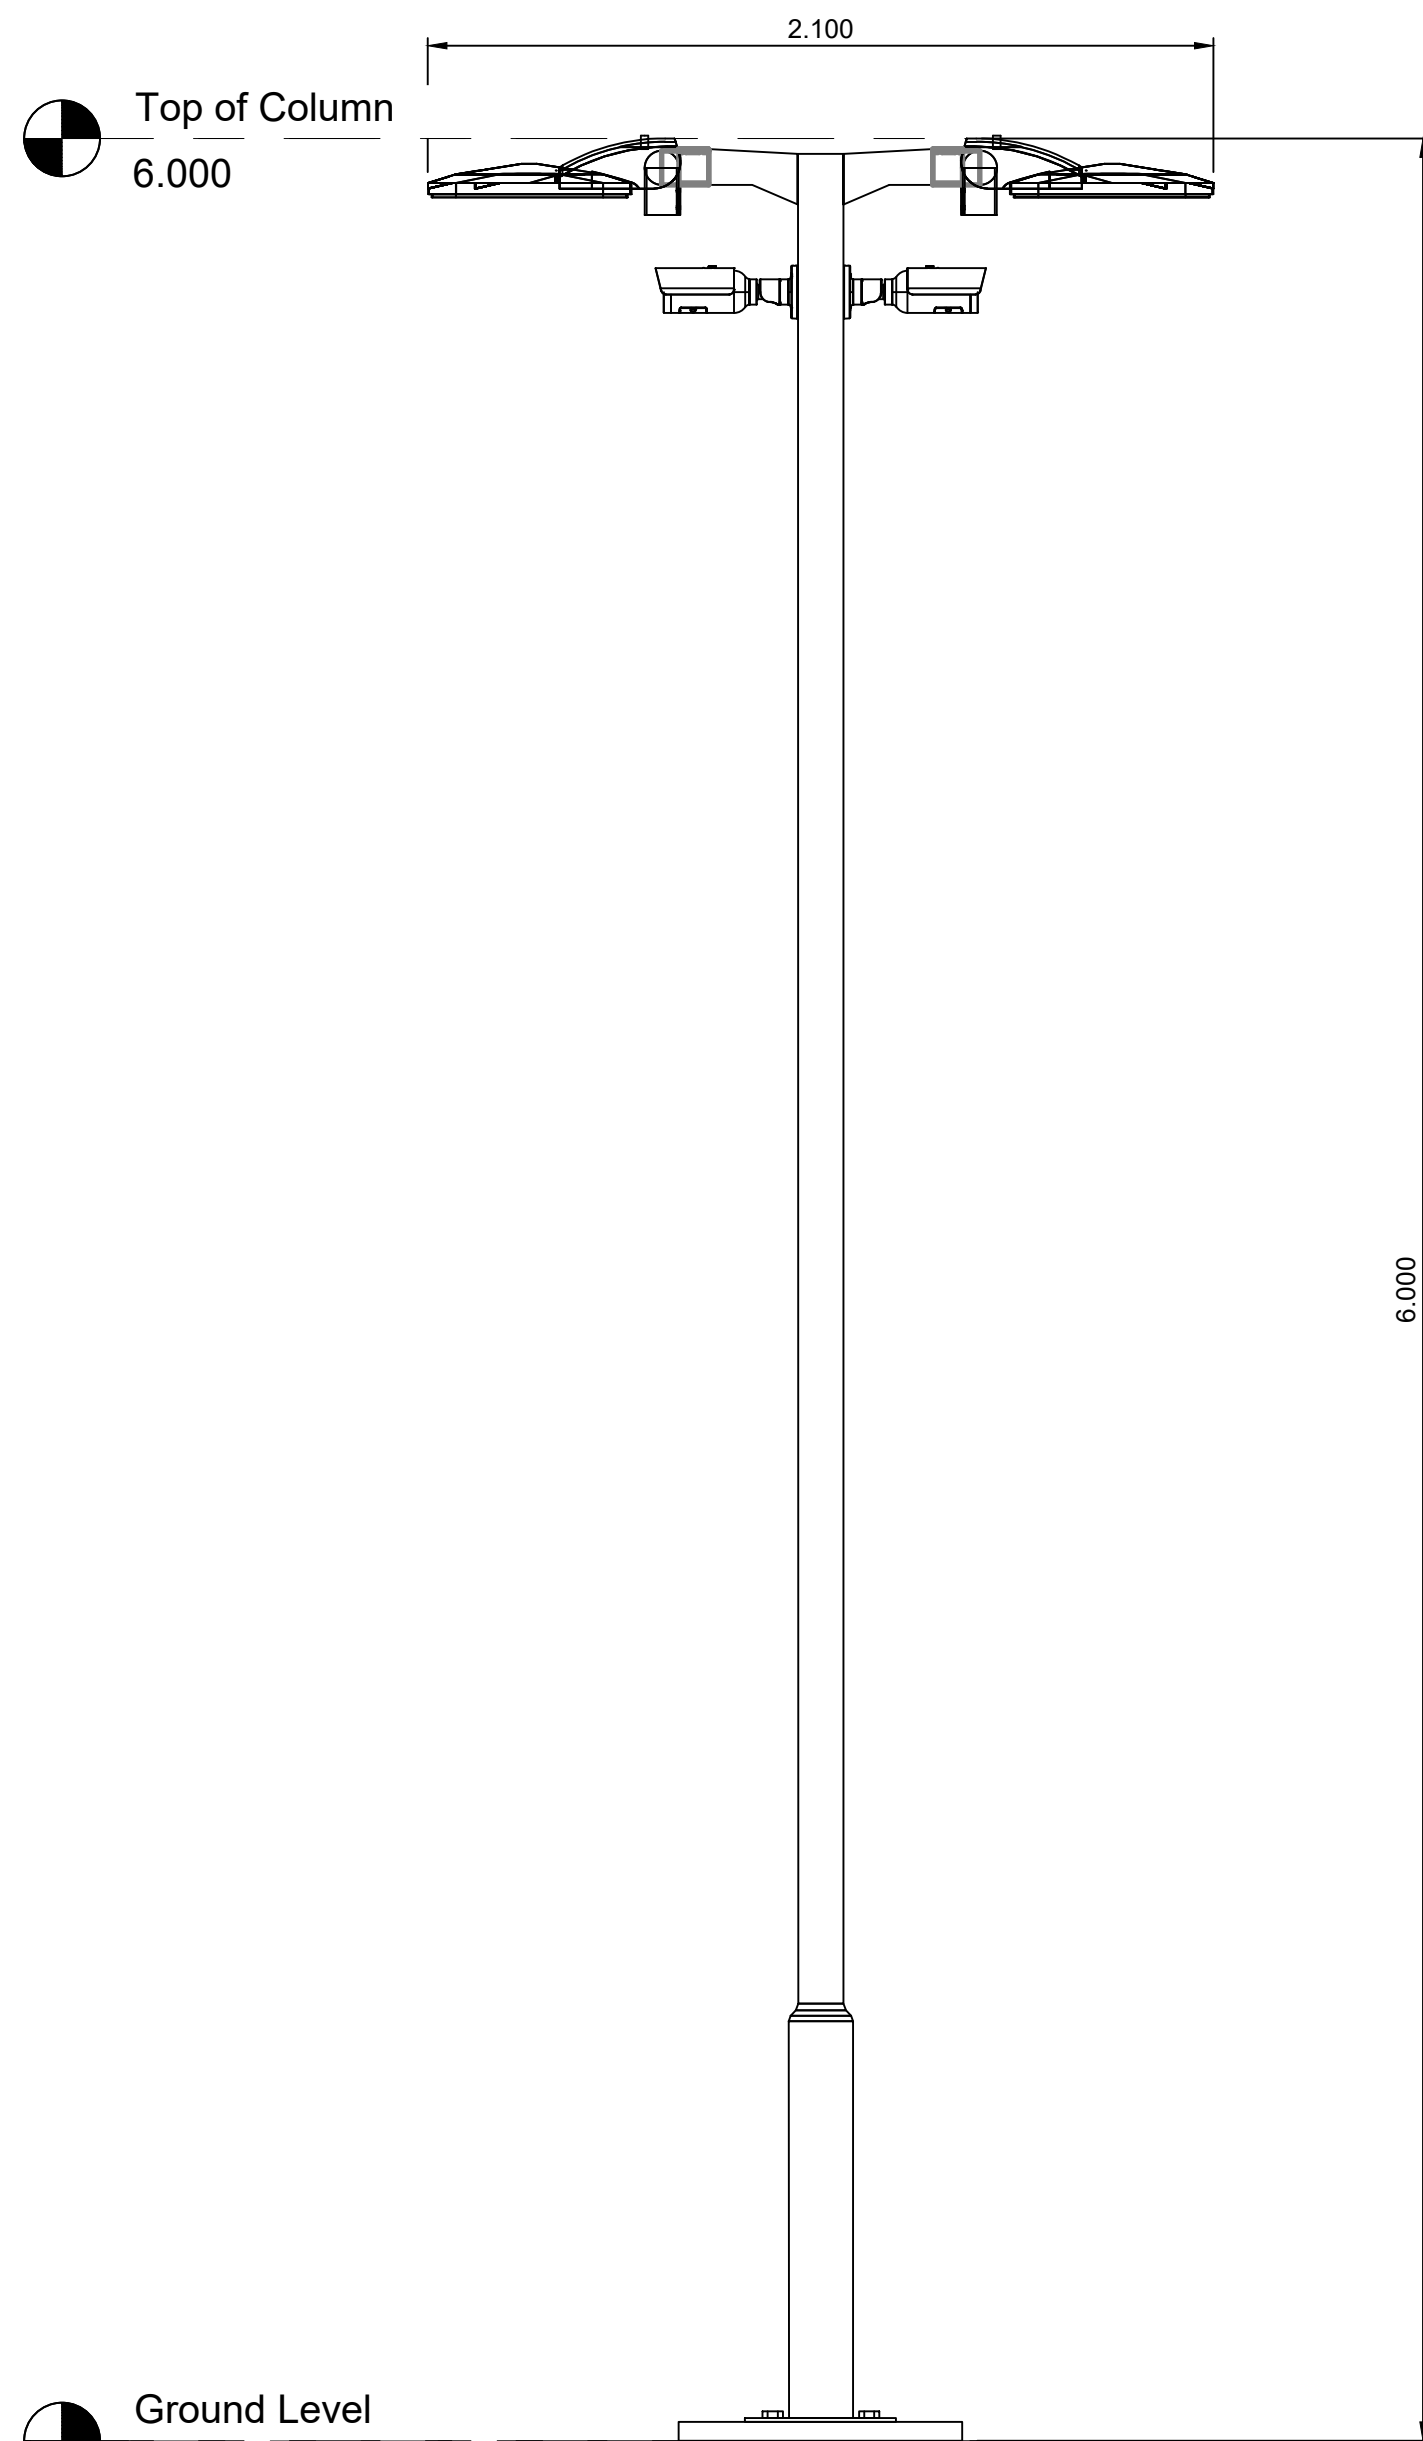


1 CCTV and Lighting Column Plan - Double Bracket
Scale 1:10 @ A1

2 CCTV and Lighting Column Plan - Triple Bracket
Scale 1:10 @ A1


3 CCTV Column Plan
Scale 1:10 @ A1

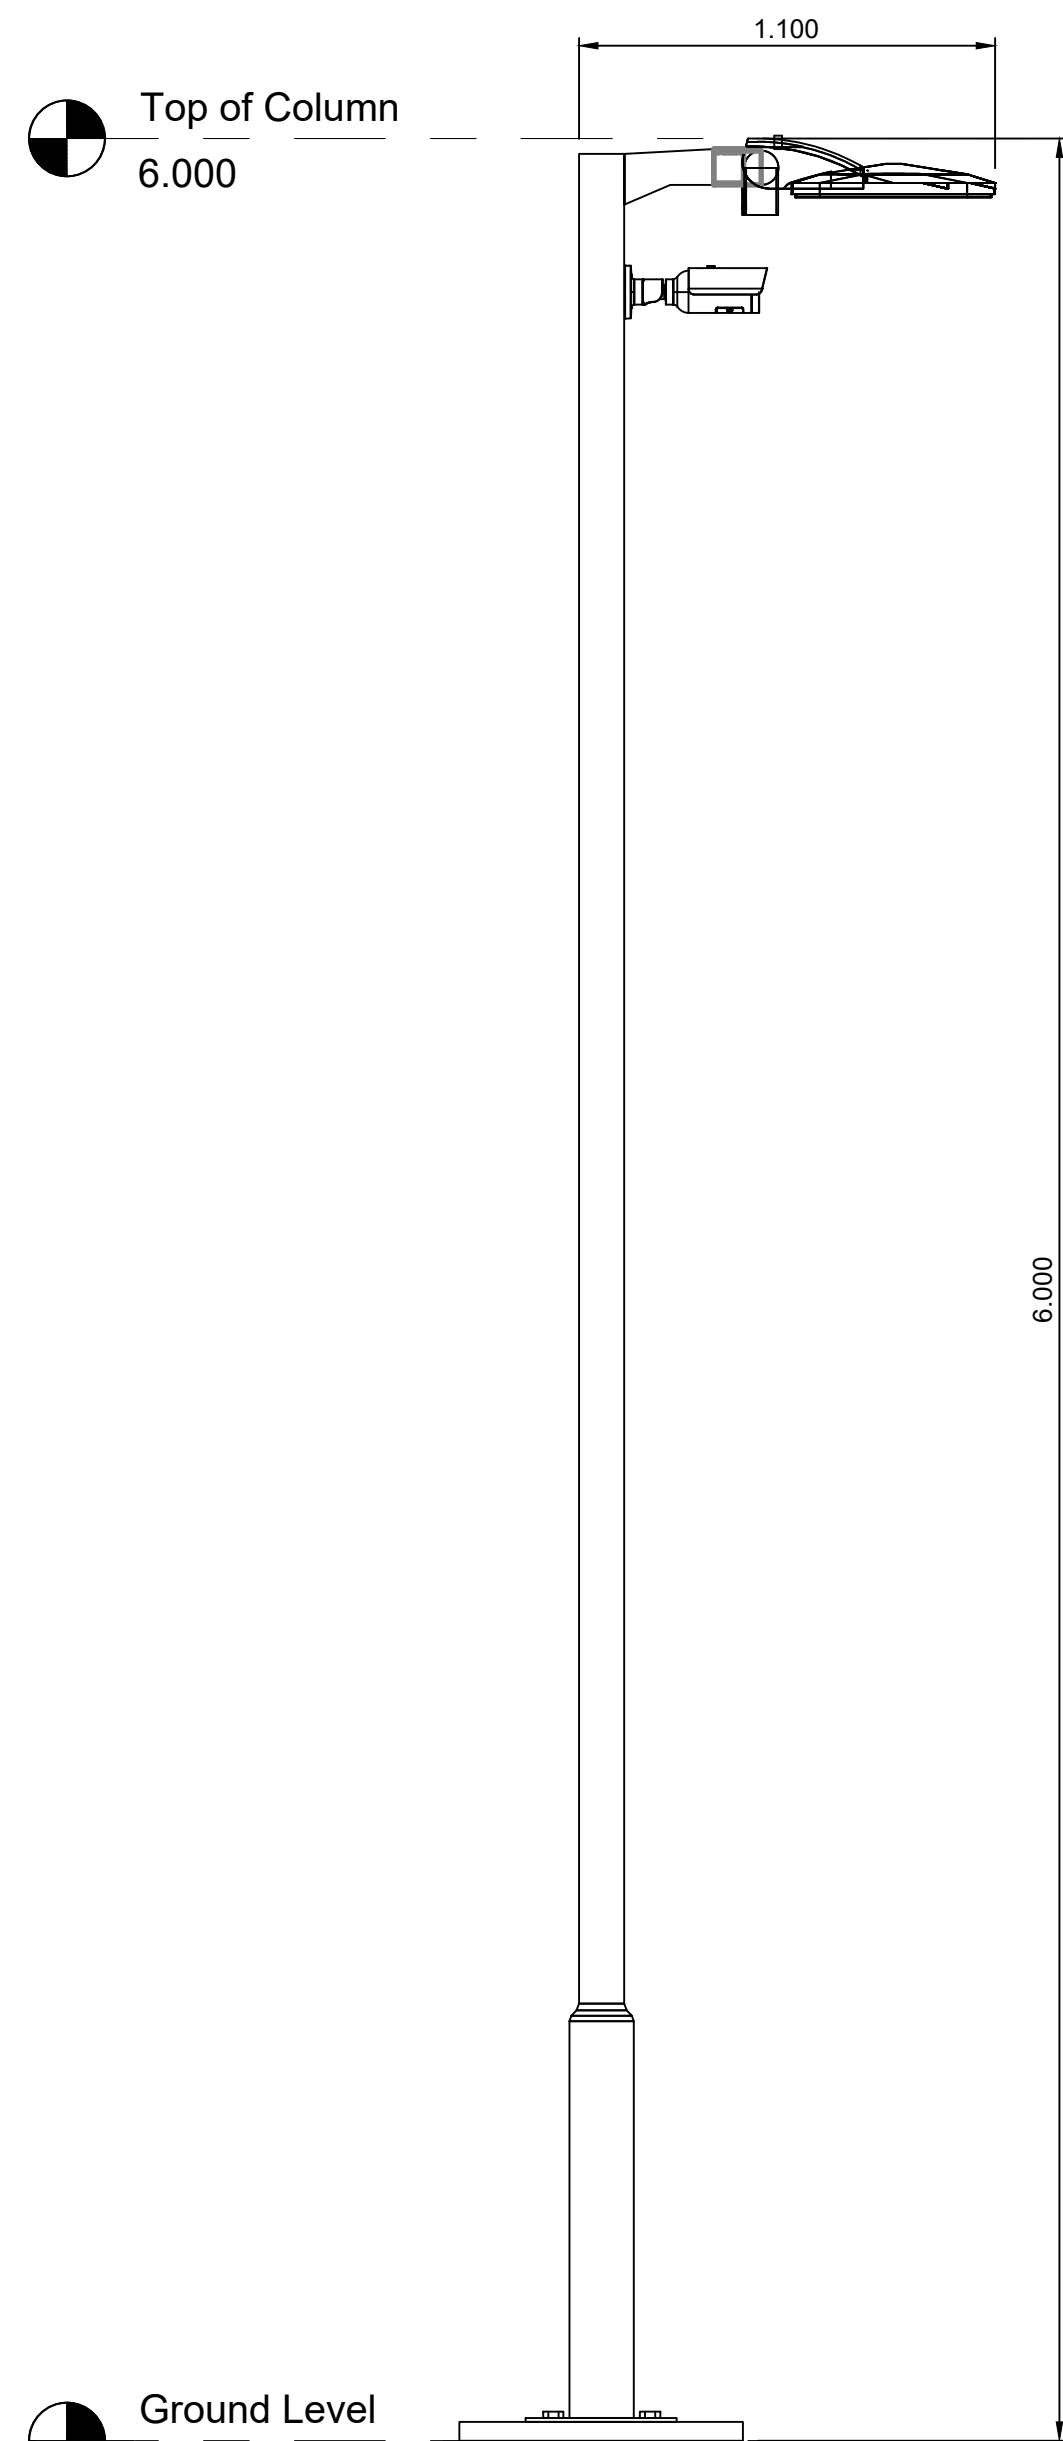

6 CCTV Column Elevation
Scale 1:20 @ A1

4 CCTV and Lighting Column Elevation - Double Bracket
Scale 1:20 @ A1

5 CCTV and Lighting Column Elevation - Triple Bracket
Scale 1:20 @ A1

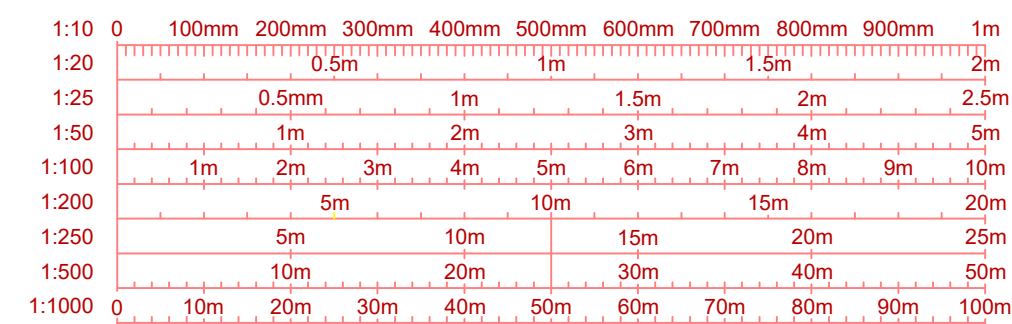

- Drawing Notes**
- All dimensions are shown in metres unless noted otherwise.
 - Do not scale from this drawing.

REV	DATE	DESCRIPTION	BY	CHKD
0	07/11/2024	CCTV AND LIGHTING COLUMNS PLAN AND ELEVATIONS - ORIGINAL	WL	EW
PROJECT				
NEWPORT				
TITLE				
CCTV AND LIGHTING COLUMN PLAN AND ELEVATIONS				
DISCIPLINE				
PLANNING				
DRAWING STATUS				
FOR PLANNING				
SCALE	DATE	DRAWN BY	CHECKED BY	APPROVED BY
AS SHOWN @ A1	07/11/2024	WL	EW	AP
PROJECT NO.	DRAWING NO.	REV.		
BTGBNEW01	004.8	0		