




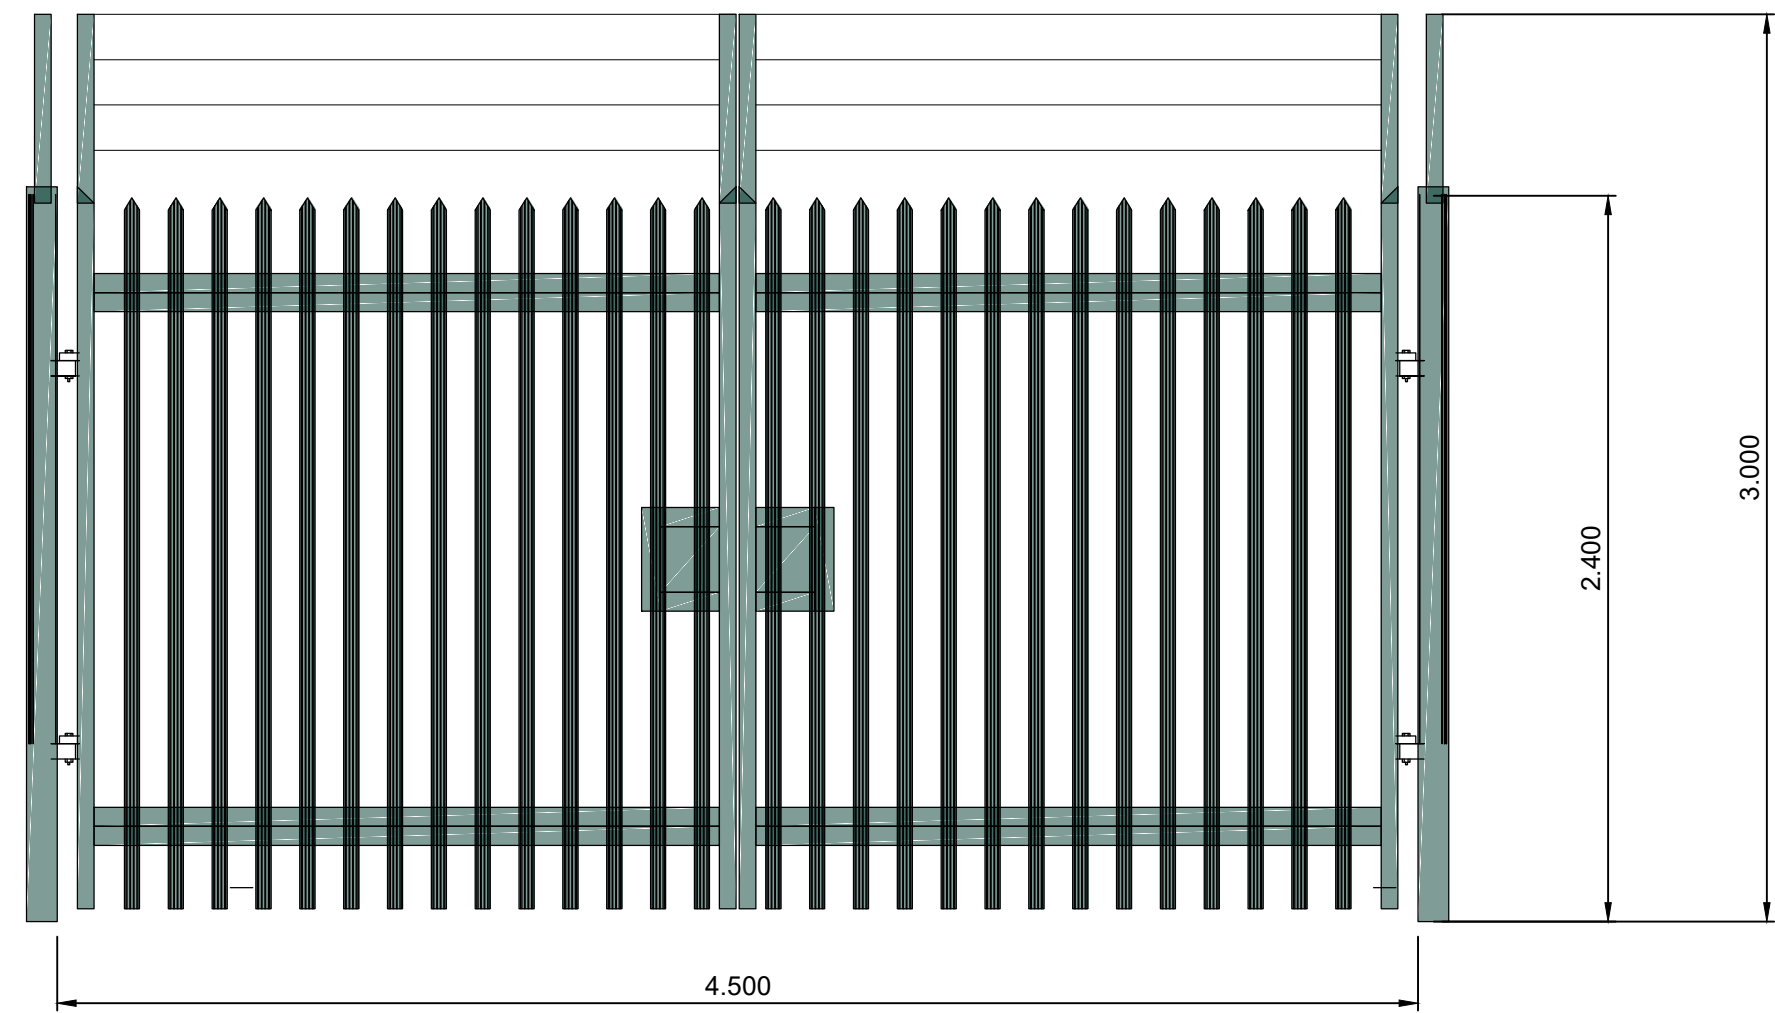


1 4.5 Metre Access Gate Elevation
Scale 1:25 @ A1

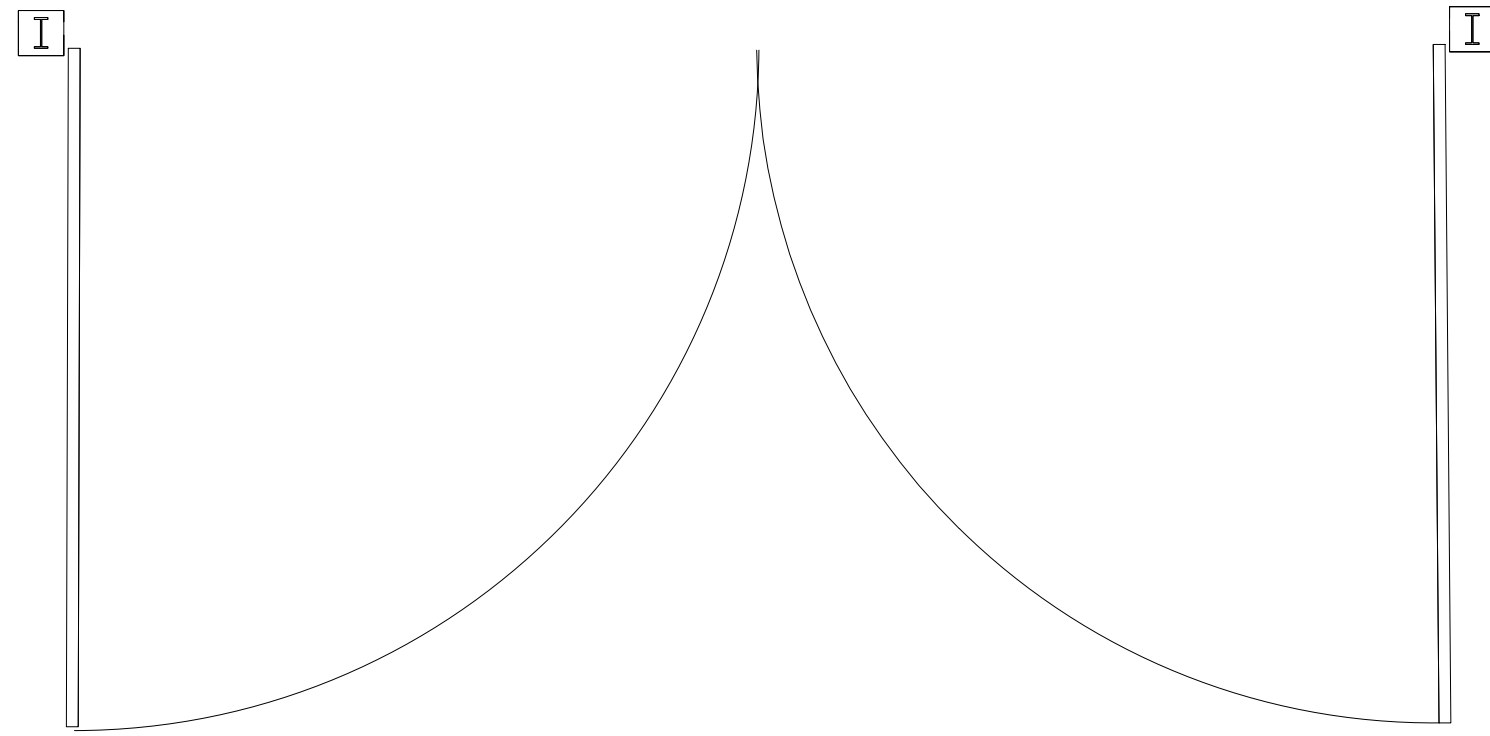


2 4.5 Metre Access Gate Plan
Scale 1:25 @ A1

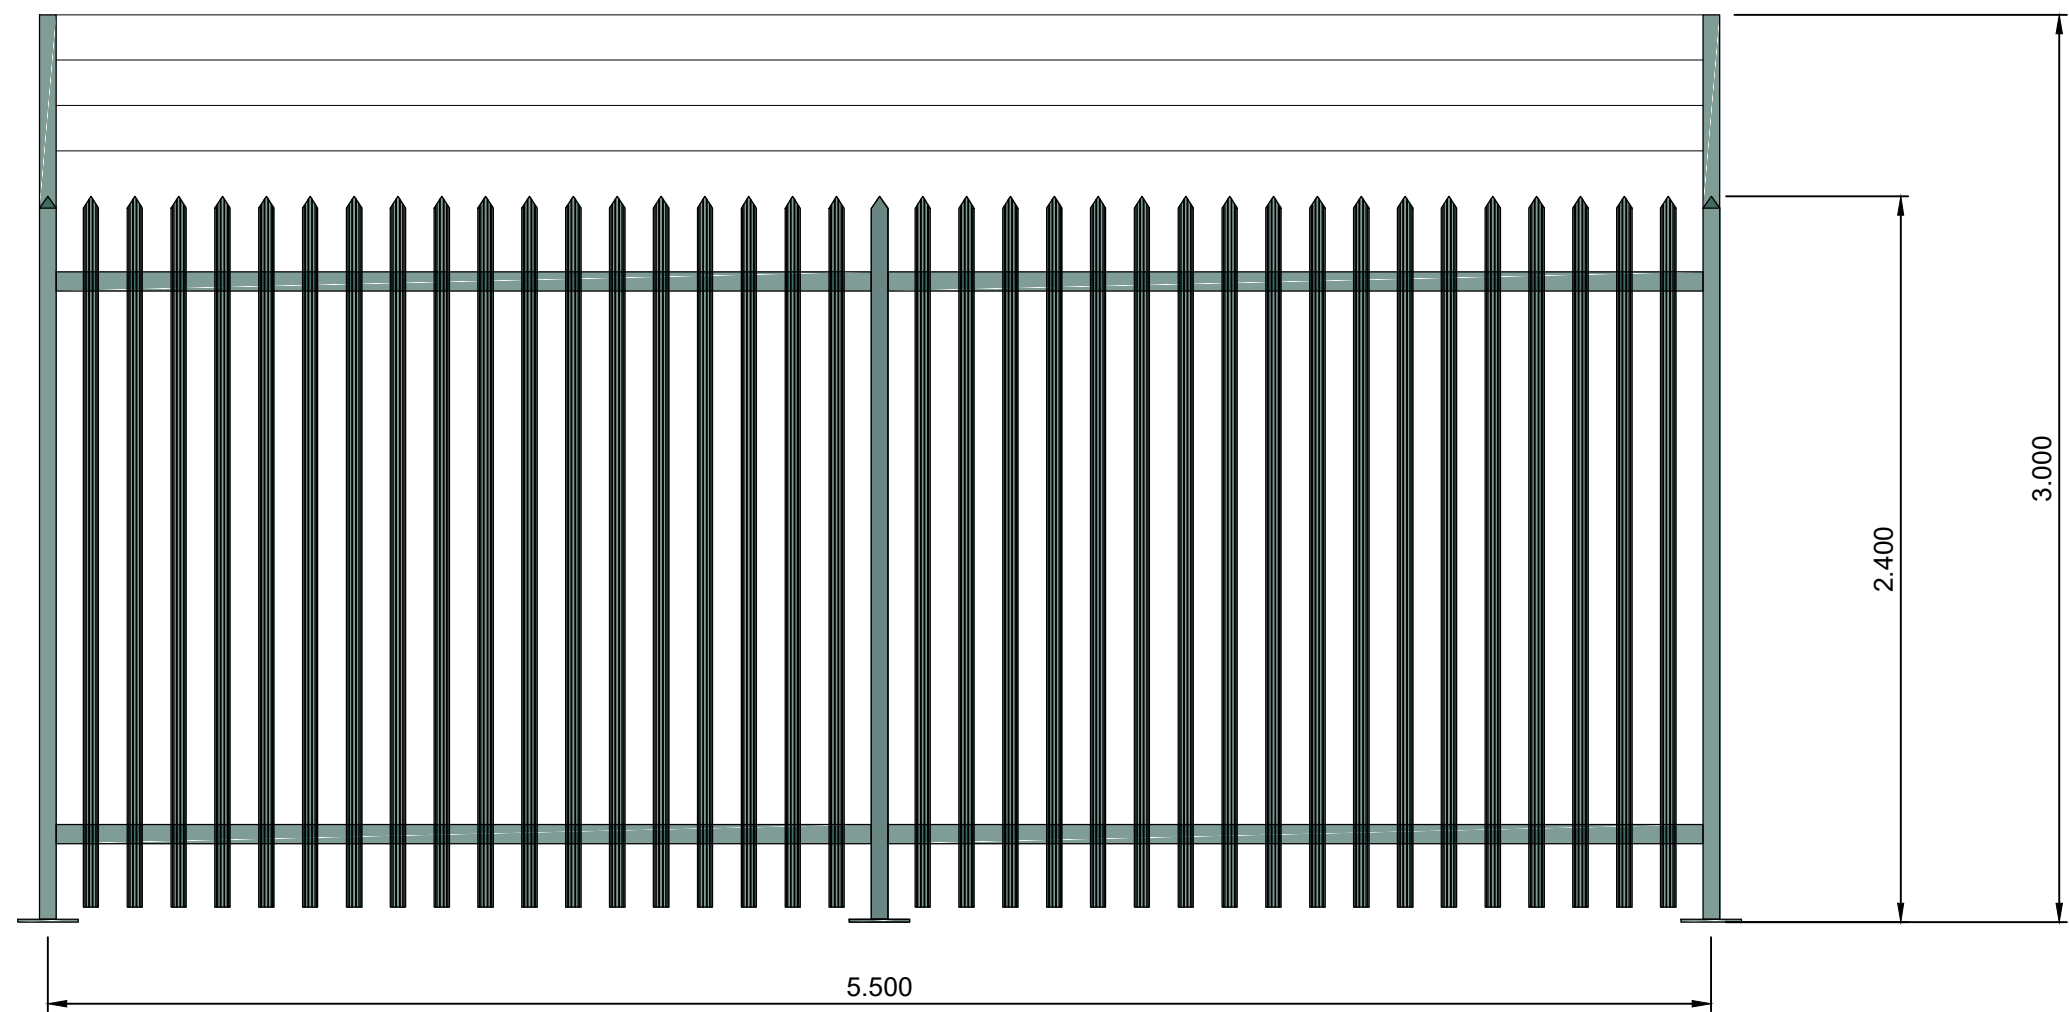


3 Typical Palisade Fence with Electric Topper Elevation
Scale 1:25 @ A1

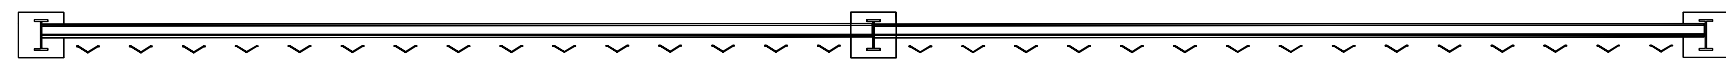


4 Typical Palisade Fence Plan
Scale 1:25 @ A1

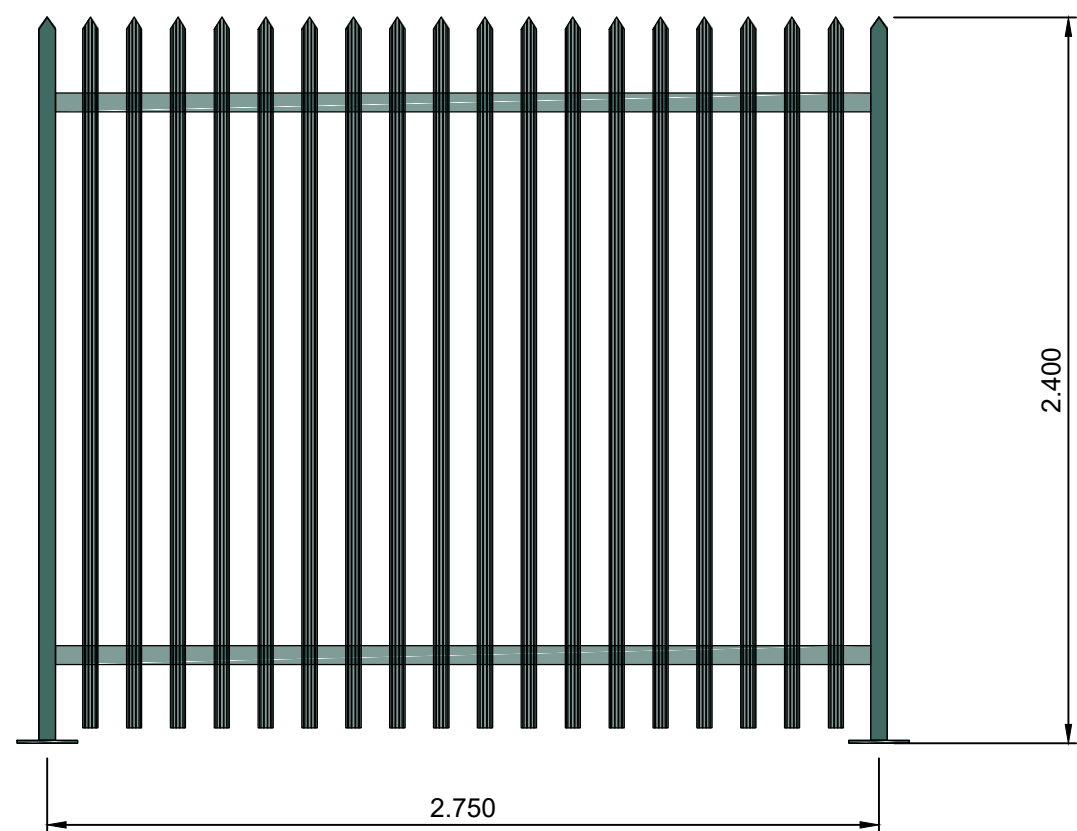


5 Typical Palisade Fence Elevation (No Electric Topper)
Scale 1:25 @ A1

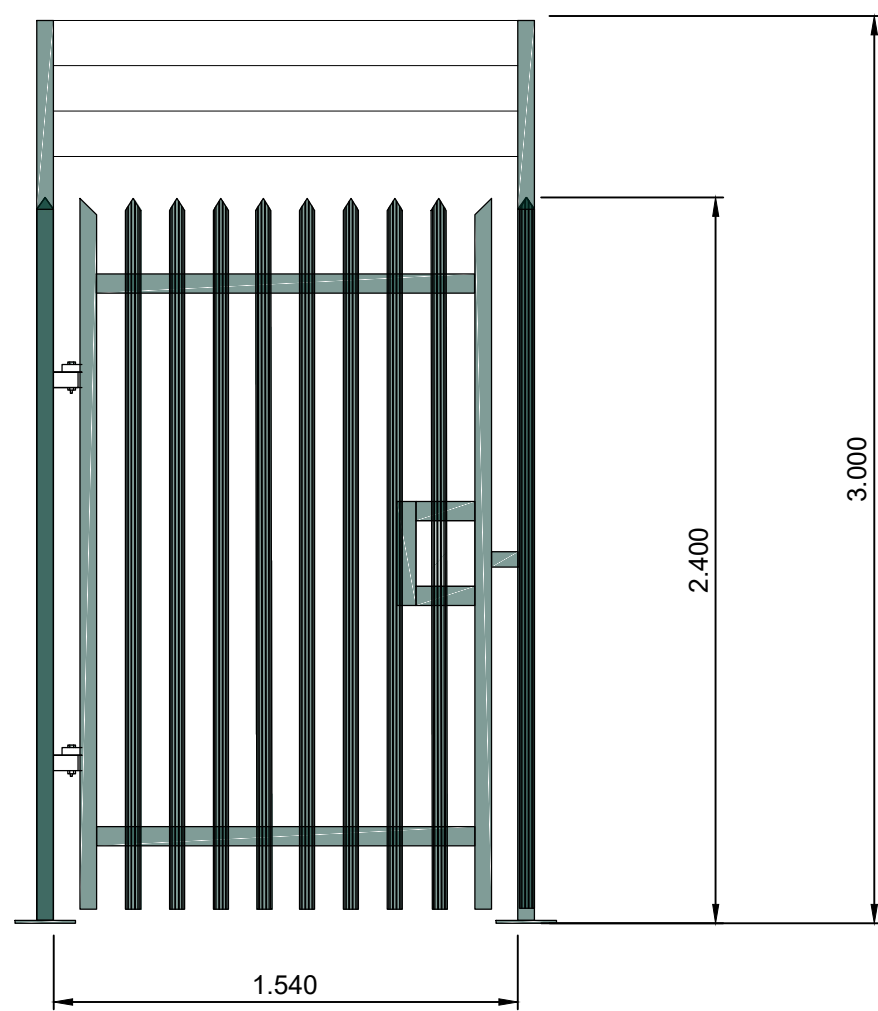

6 Emergency Escape Gate Elevation
Scale 1:25 @ A1

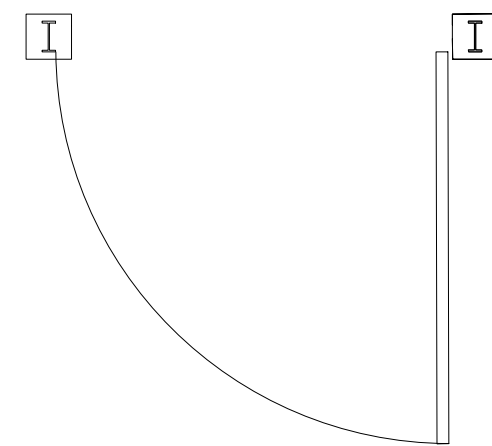

7 Emergency Escape Gate Plan
Scale 1:25 @ A1

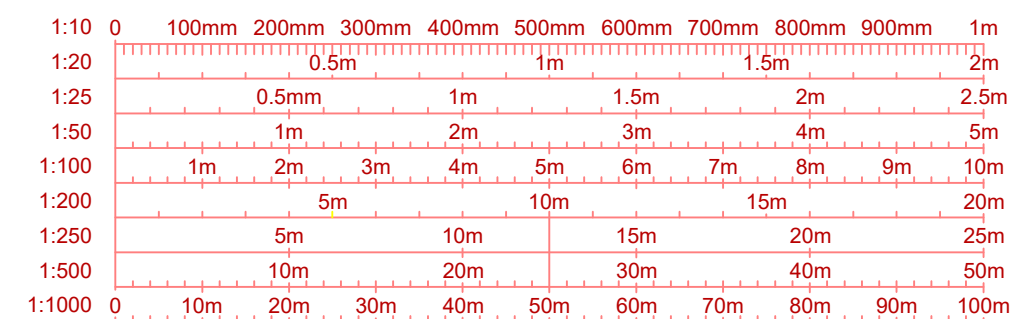

Drawing Notes

- All dimensions are shown in metres unless noted otherwise.
- Do not scale from this drawing.

0	07/11/2024	TYPICAL FENCING PLAN AND ELEVATIONS - ORIGINAL	WL	EW	
REV	DATE	DESCRIPTION	BY	CHKD	
Field Fora Montacute Yards 186 Shoreditch High Street London E1 6HU					
PROJECT NEWPORT					
TITLE TYPICAL FENCING PLAN AND ELEVATIONS					
DISCIPLINE PLANNING					
DRAWING STATUS FOR PLANNING					
SCALE AS SHOWN @ A1	DATE 07/11/2024	DRAWN BY WL	CHECKED BY EW	APPROVED BY AP	
PROJECT NO. BTGBNEW01	DRAWING NO. 004.10			REV. 0	