


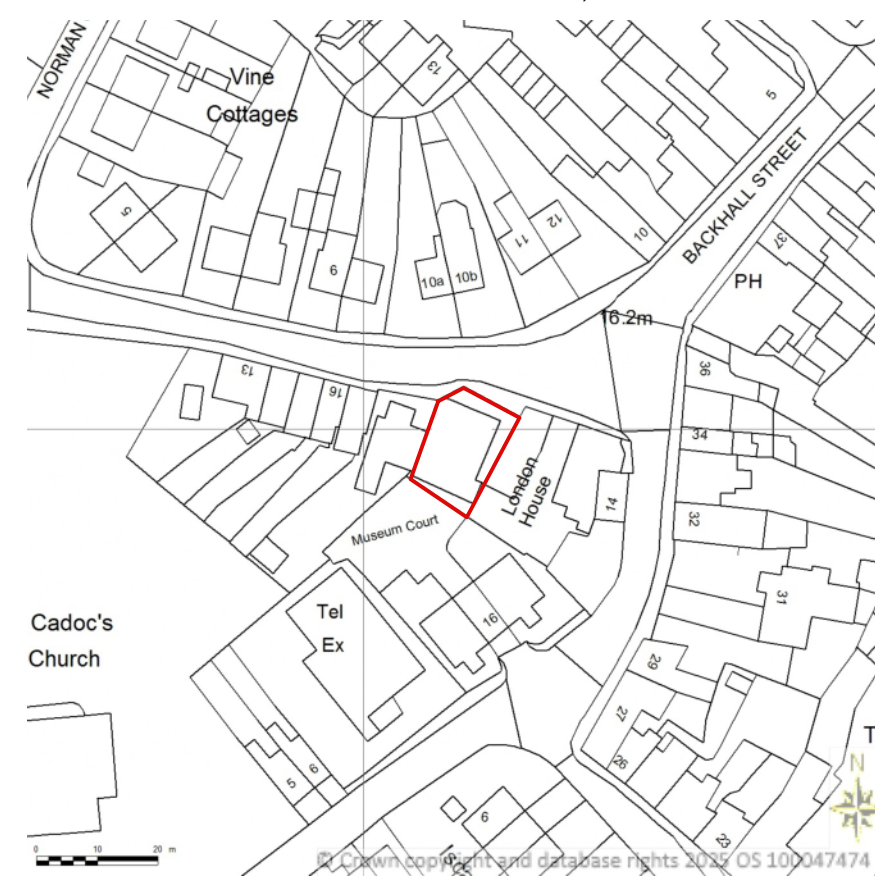


Streetwise™



SITE LOCATION PLAN
 AREA 2 HA
 SCALE: 1:1250 on A4
 CENTRE COORDINATES: 334015 , 190697



Supplied by Streetwise Maps Ltd
www.streetwise.net
 Licence No: 100047474
 12:05:31 29/08/2025

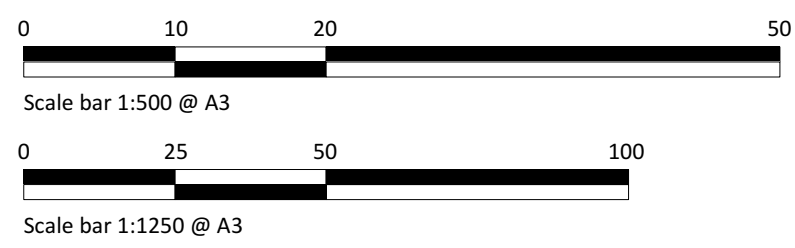

Skerryvore Designs Ltd
skerryvoredesigns.co.uk

Phone **01633 897922**
 Mobile **07816 934352**
contact@skerryvoredesigns.co.uk

JOB TITLE Former Methodist Church Church Street Caerleon Newport NP18 1AW	DRAWING TITLE Block and Location Plan	DRAWING No. SD1126 00
		SCALE 1:500 / 1:1250 @ A3
		DATE Aug 2025