



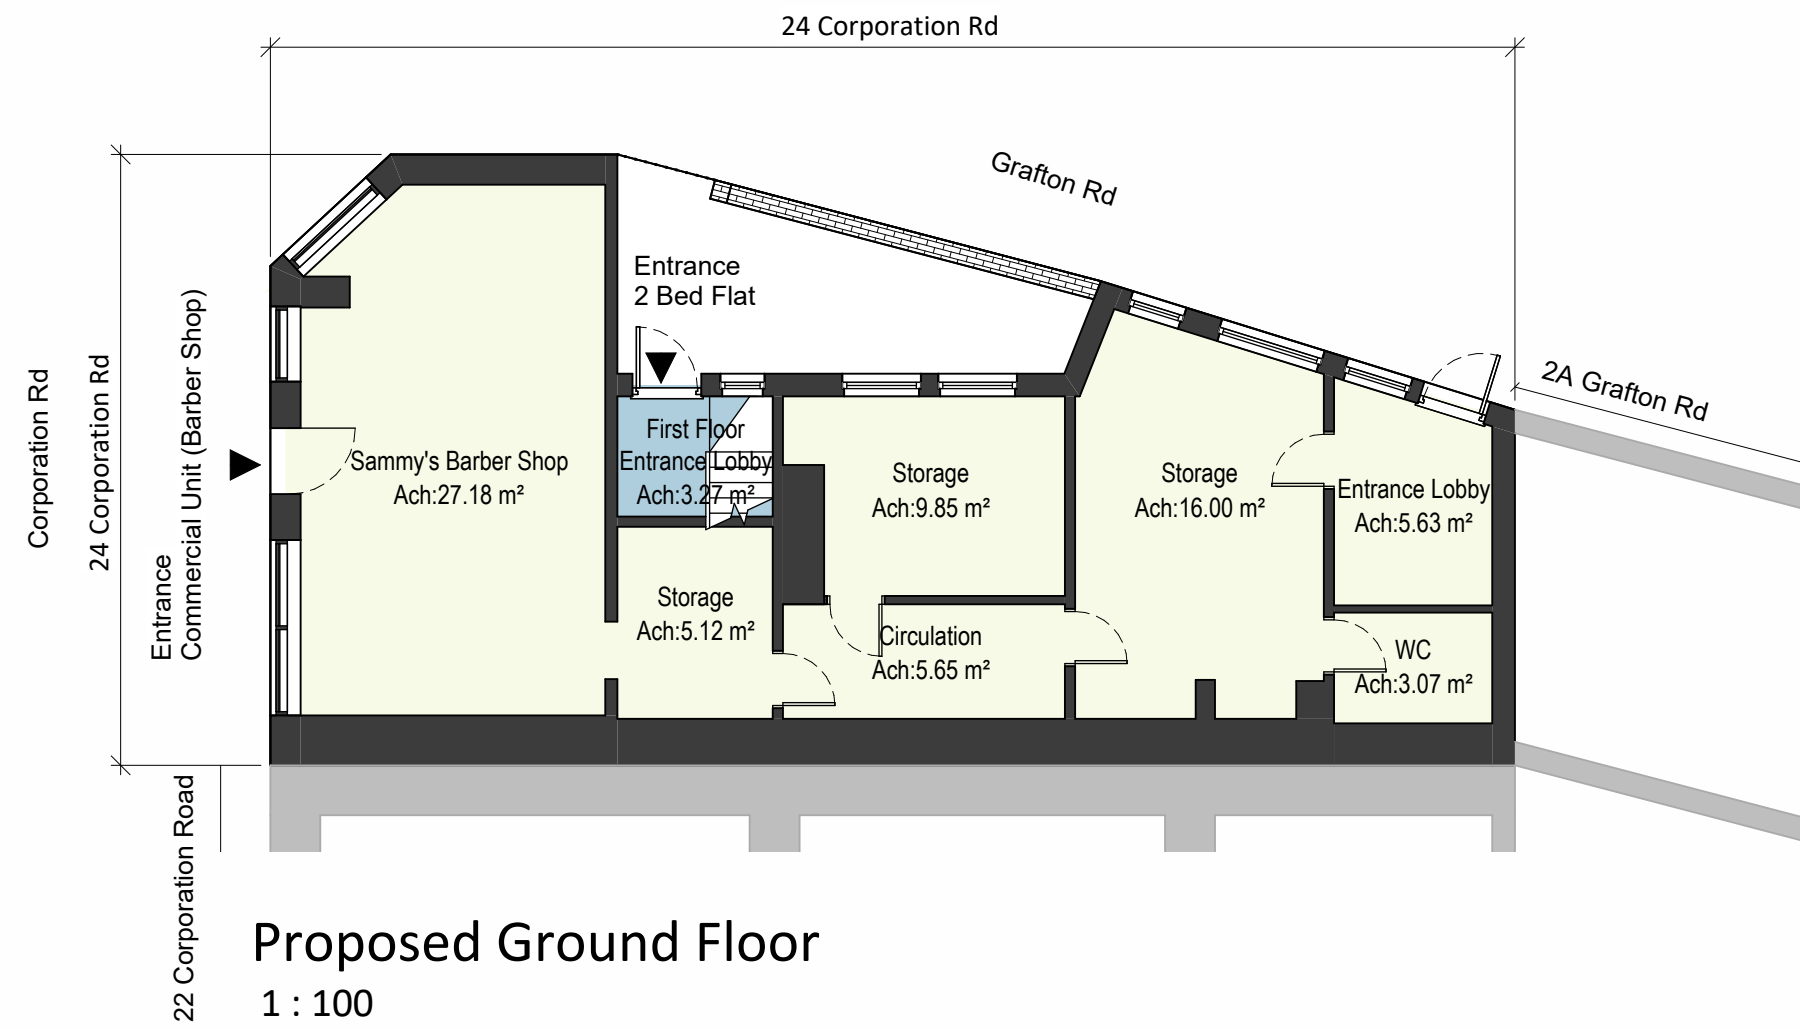


Commercial Unit (Barber Shop)

First Floor (Two bedroom Flat)

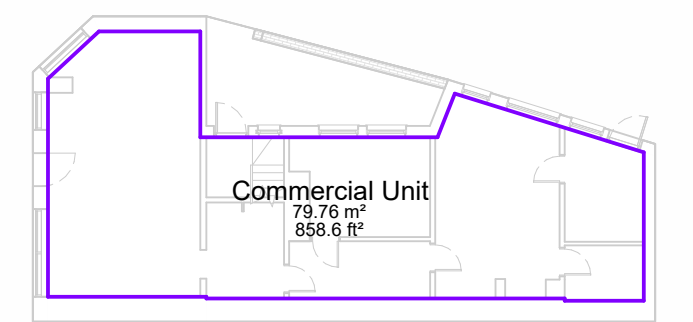





GIFA Commercial

1 : 200

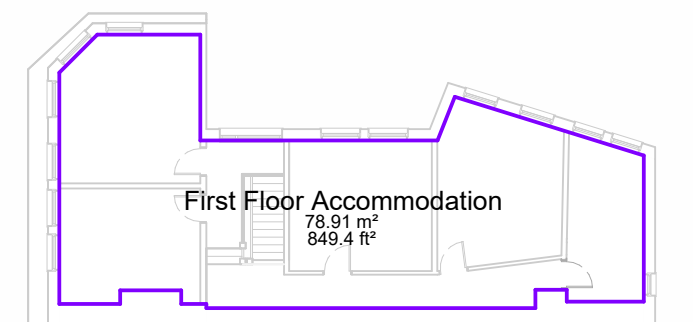

GIFA 2 Bed Flat

1 : 200

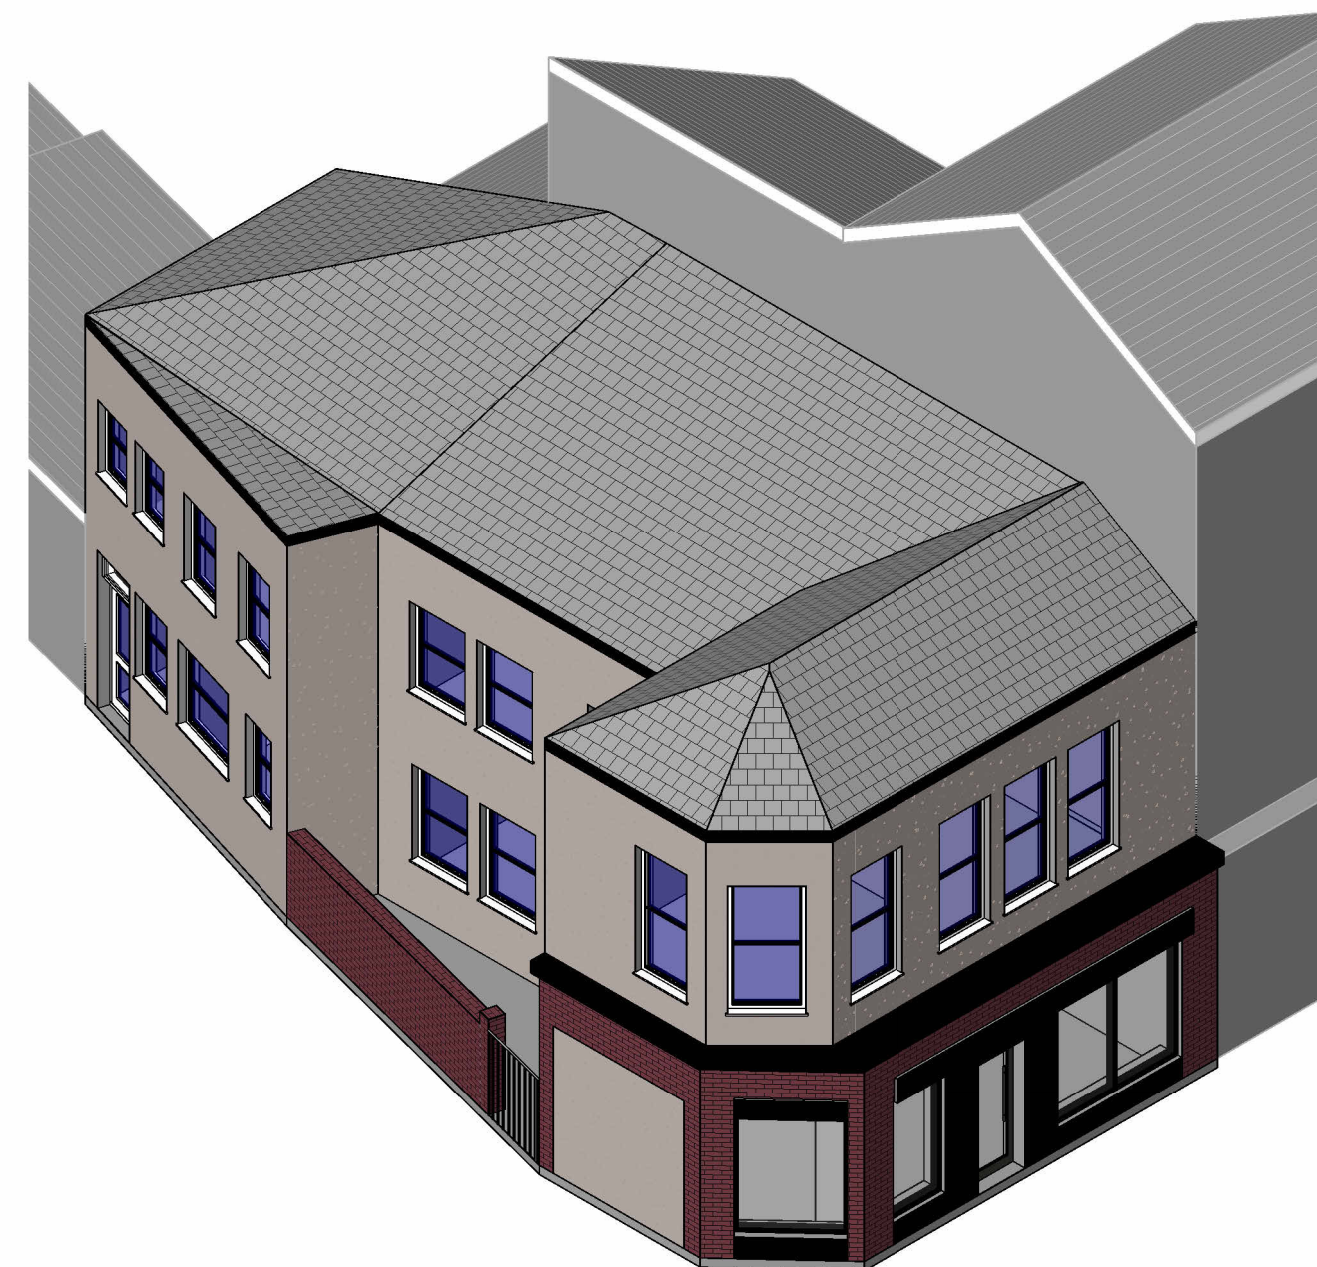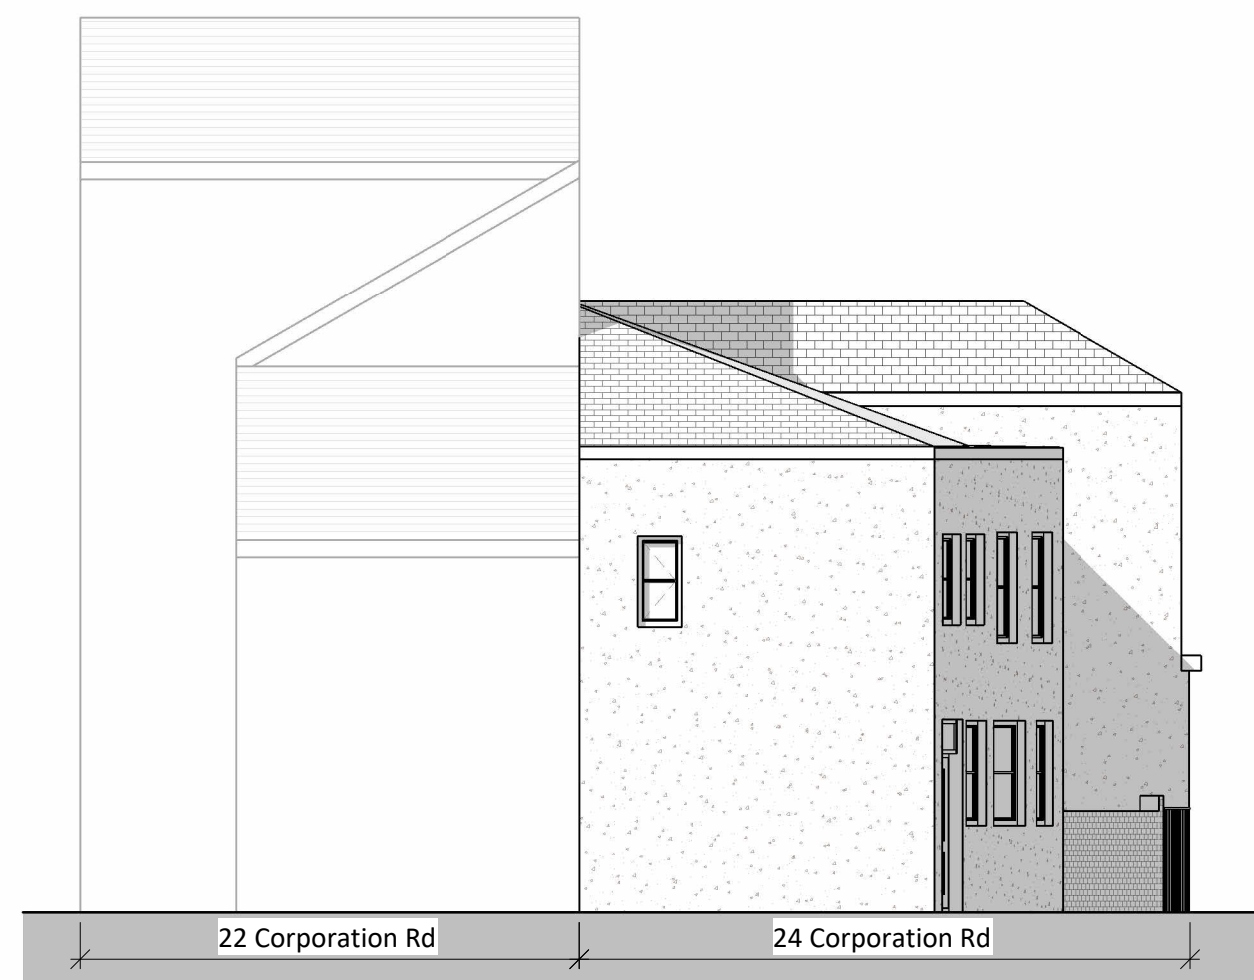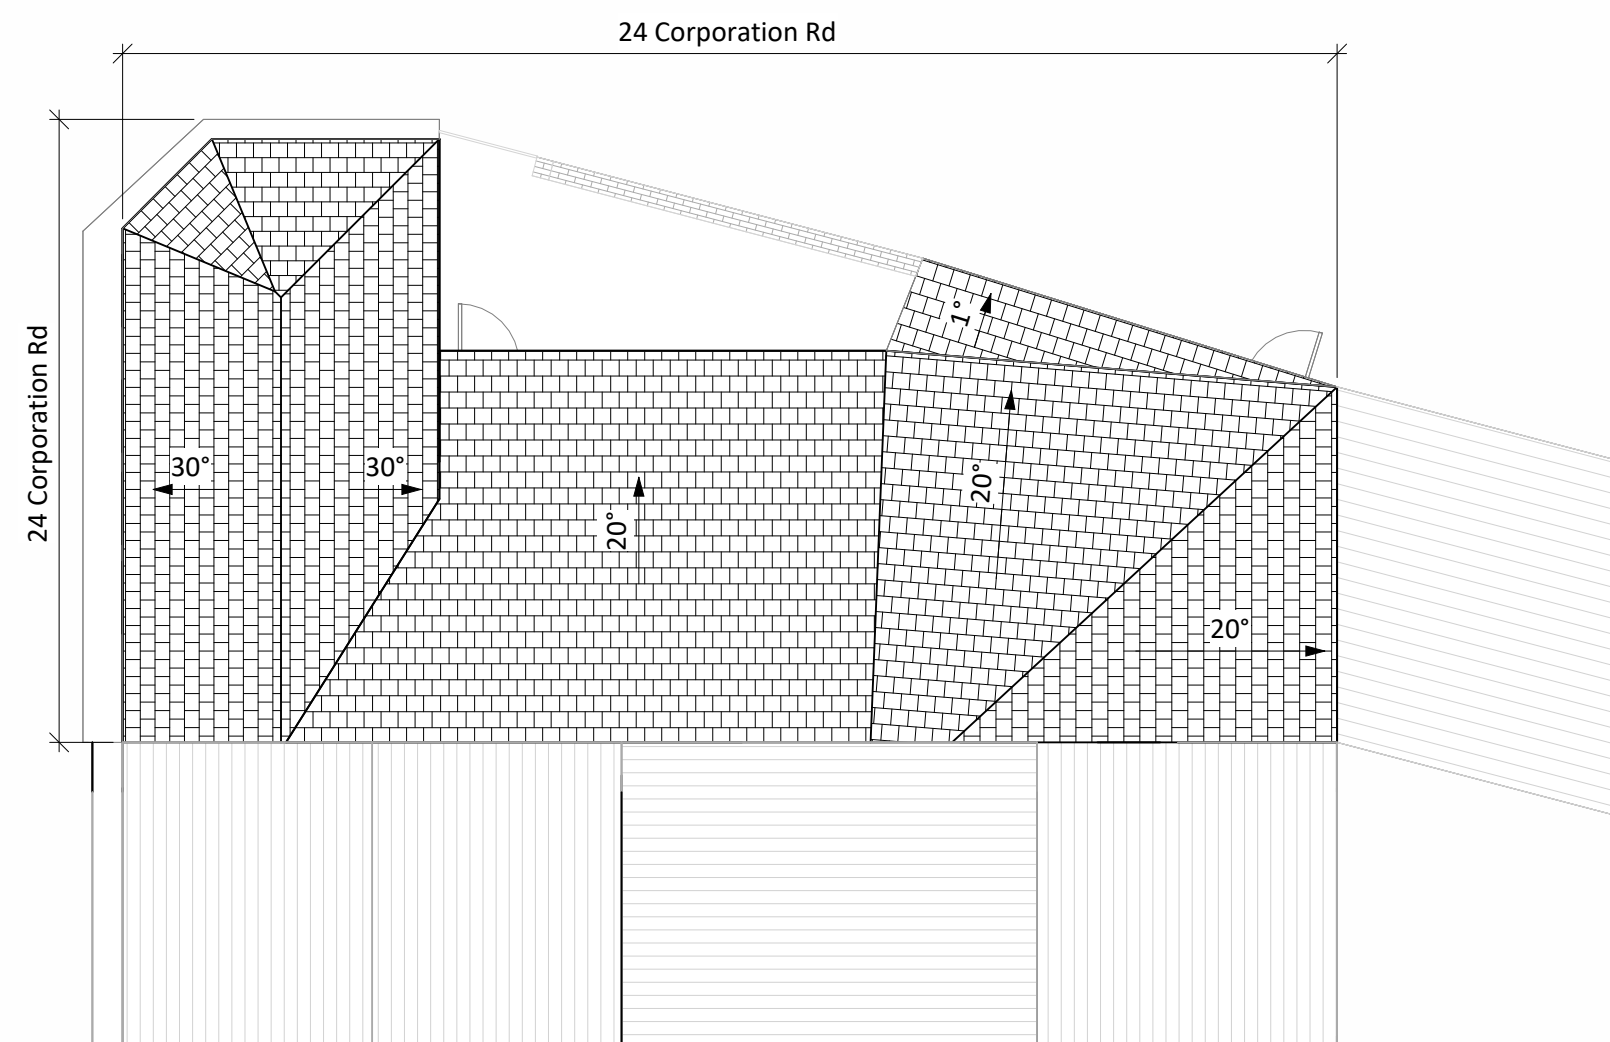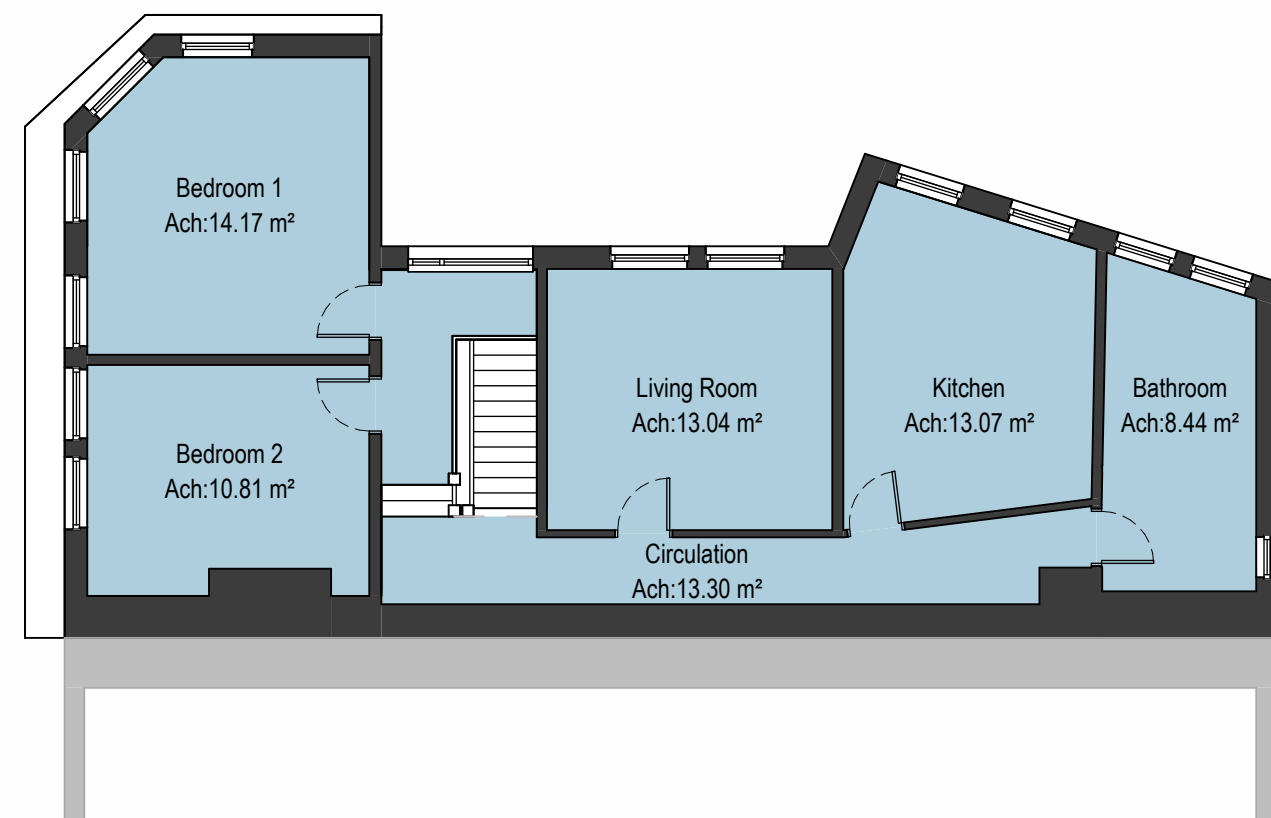

Proposed 3D View

REV	DATE	DESCRIPTION	BY
1		CLIENT	DRAWN
2		Mr S Nasser	GA
3		CHECKED	AJ

SSA Sustainable Studio Architects

1 Gold Tops, Newport NP20 4PG
www.sustainablestudio.co.uk
© Sustainable Studio Architects 2024

PROJECT

24 Corporation Road
Newport Gwent
NP19 0AR

DRAWING TITLE

Proposed Drawings

DRAWING STATUS	SCALE
PL : PLANNING	As indicated
NUMBER	REVISION
PL-002	@ A1