


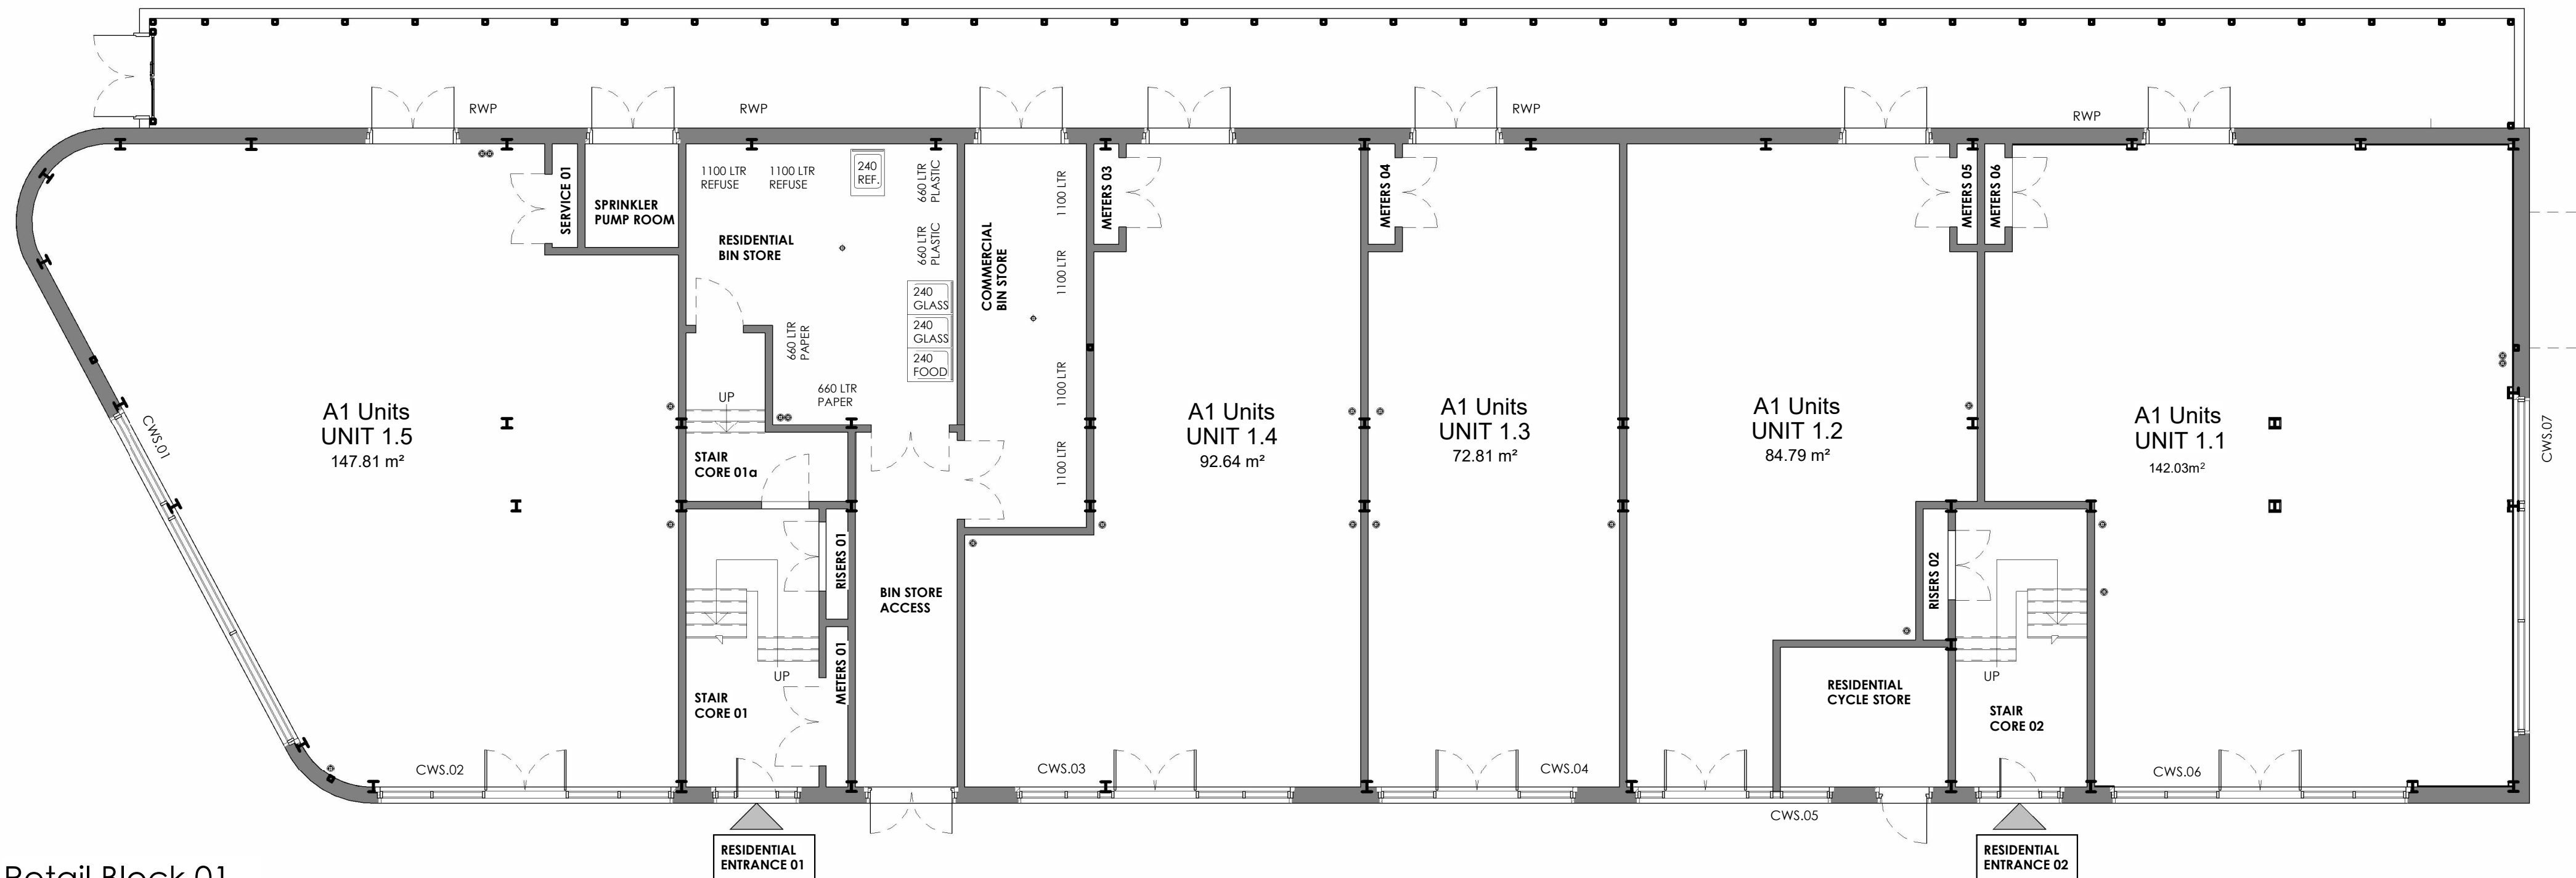

Retail Block 01 -
Ground Floor GA Plan
SCALE 1:100 @ A1

- GENERAL NOTES**
1. DO NOT SCALE THIS DRAWING, ONLY USE FIGURED DIMENSIONS IF IN DOUBT ASK.
 2. UNLESS NOTED OTHERWISE ALL DIMENSION ARE IN MILLIMETRES & AND ALL LEVELS ARE IN METRES RELATIVE TO ORDNANCE DATUM.
 3. ALL LONGITUDINAL AND TRANSVERSE DIMENSIONS ARE MEASURED IN PLAN UNLESS OTHERWISE NOTED.
 4. THIS DRAWING IS TO BE READ IN CONJUNCTION WITH ALL SCHEME DRAWINGS AND DESIGNERS RISK ASSESSMENT
 5. THE CONTRACTOR IS TO CHECK ALL DIMENSIONS PRIOR TO CONSTRUCTION AND ANY DISCREPANCIES MUST BE REPORTED TO SPRING DESIGN BEFORE PROCEEDING.
 6. ALL STATUTORY SERVICES INFORMATION SHOWN HAS BEEN PROVIDED BY THE RELEVANT STATUTORY AUTHORITIES. THE CONTRACTOR IS TO SATISFY HIMSELF AS TO THE ACCURACY OF THE LOCATIONS, SIZE AND MATERIAL AND OWNERSHIP OF THE SERVICES PRIOR TO ANY WORKS BEING CARRIED OUT.
 7. THIS DRAWING IS TO BE READ IN STRICT CONJUNCTION WITH ALL M&E AND STRUCTURAL ENGINEER DRAWINGS. ANY DISCREPANCIES ARE TO BE REPORTED BACK TO ARCHITECT.



Retail Block 01 -
First Floor GA Plan
SCALE 1:100 @ A1

FIRST FLOOR FLAT SCHEDULE			
FLAT	TYPE	G.I.A	FLAT TYPE
01	1B2P	50m²	01
02	1B2P	48m²	02
03	1B2P	50m²	01
04	2B4P	68m²	03
05	2B4P	71m²	04
06	2B4P	68m²	05
07	1B2P	48m²	06
08	1B2P	48m²	06
09	2B4P	72m²	07
10	1B2P	51m²	08

- FLAT TYPE 01
- FLAT TYPE 02
- FLAT TYPE 03
- FLAT TYPE 04
- FLAT TYPE 05
- FLAT TYPE 06
- FLAT TYPE 07
- FLAT TYPE 08