

THIS DRAWING IS COPYRIGHT
RICHARD ANDREWS ARCHITECTS
WORKING TO FULFILL DIMENSIONS ONLY.
ANY DISCREPANCIES TO BE NOTED TO THE ARCHITECT.

NOTES:
1. ALL DIMENSIONS ARE TO FACE UNLESS OTHERWISE SPECIFIED.
2. ALL DIMENSIONS ARE TO FACE UNLESS OTHERWISE SPECIFIED.
3. ALL DIMENSIONS ARE TO FACE UNLESS OTHERWISE SPECIFIED.

REVISIONS	
A	Updated Existing Check Survey



RICHARD ANDREWS
ARCHITECTS

SUITE 2.3, THE ESTATES OFFICE 25-26
GOLD TOPS, NEWPORT, NP20 4PG
PHONE: 01933 24144
EMAIL: radm@richandrews.co.uk
Richard Andrews Architects Ltd
Registered Office: 25-26 Gold Tops, Newport NP20 4PG, Cardiff CF14 3JZ
www.richandrews.co.uk

Full Moon Cottage
Wellfield Road
Cardiff
CF3 2UB

Proposed Plans

Number

R 9 3 2 – 0 5 A 1

Scale

1:50

Date


04/2025

Drawn

AM

Checked

LS

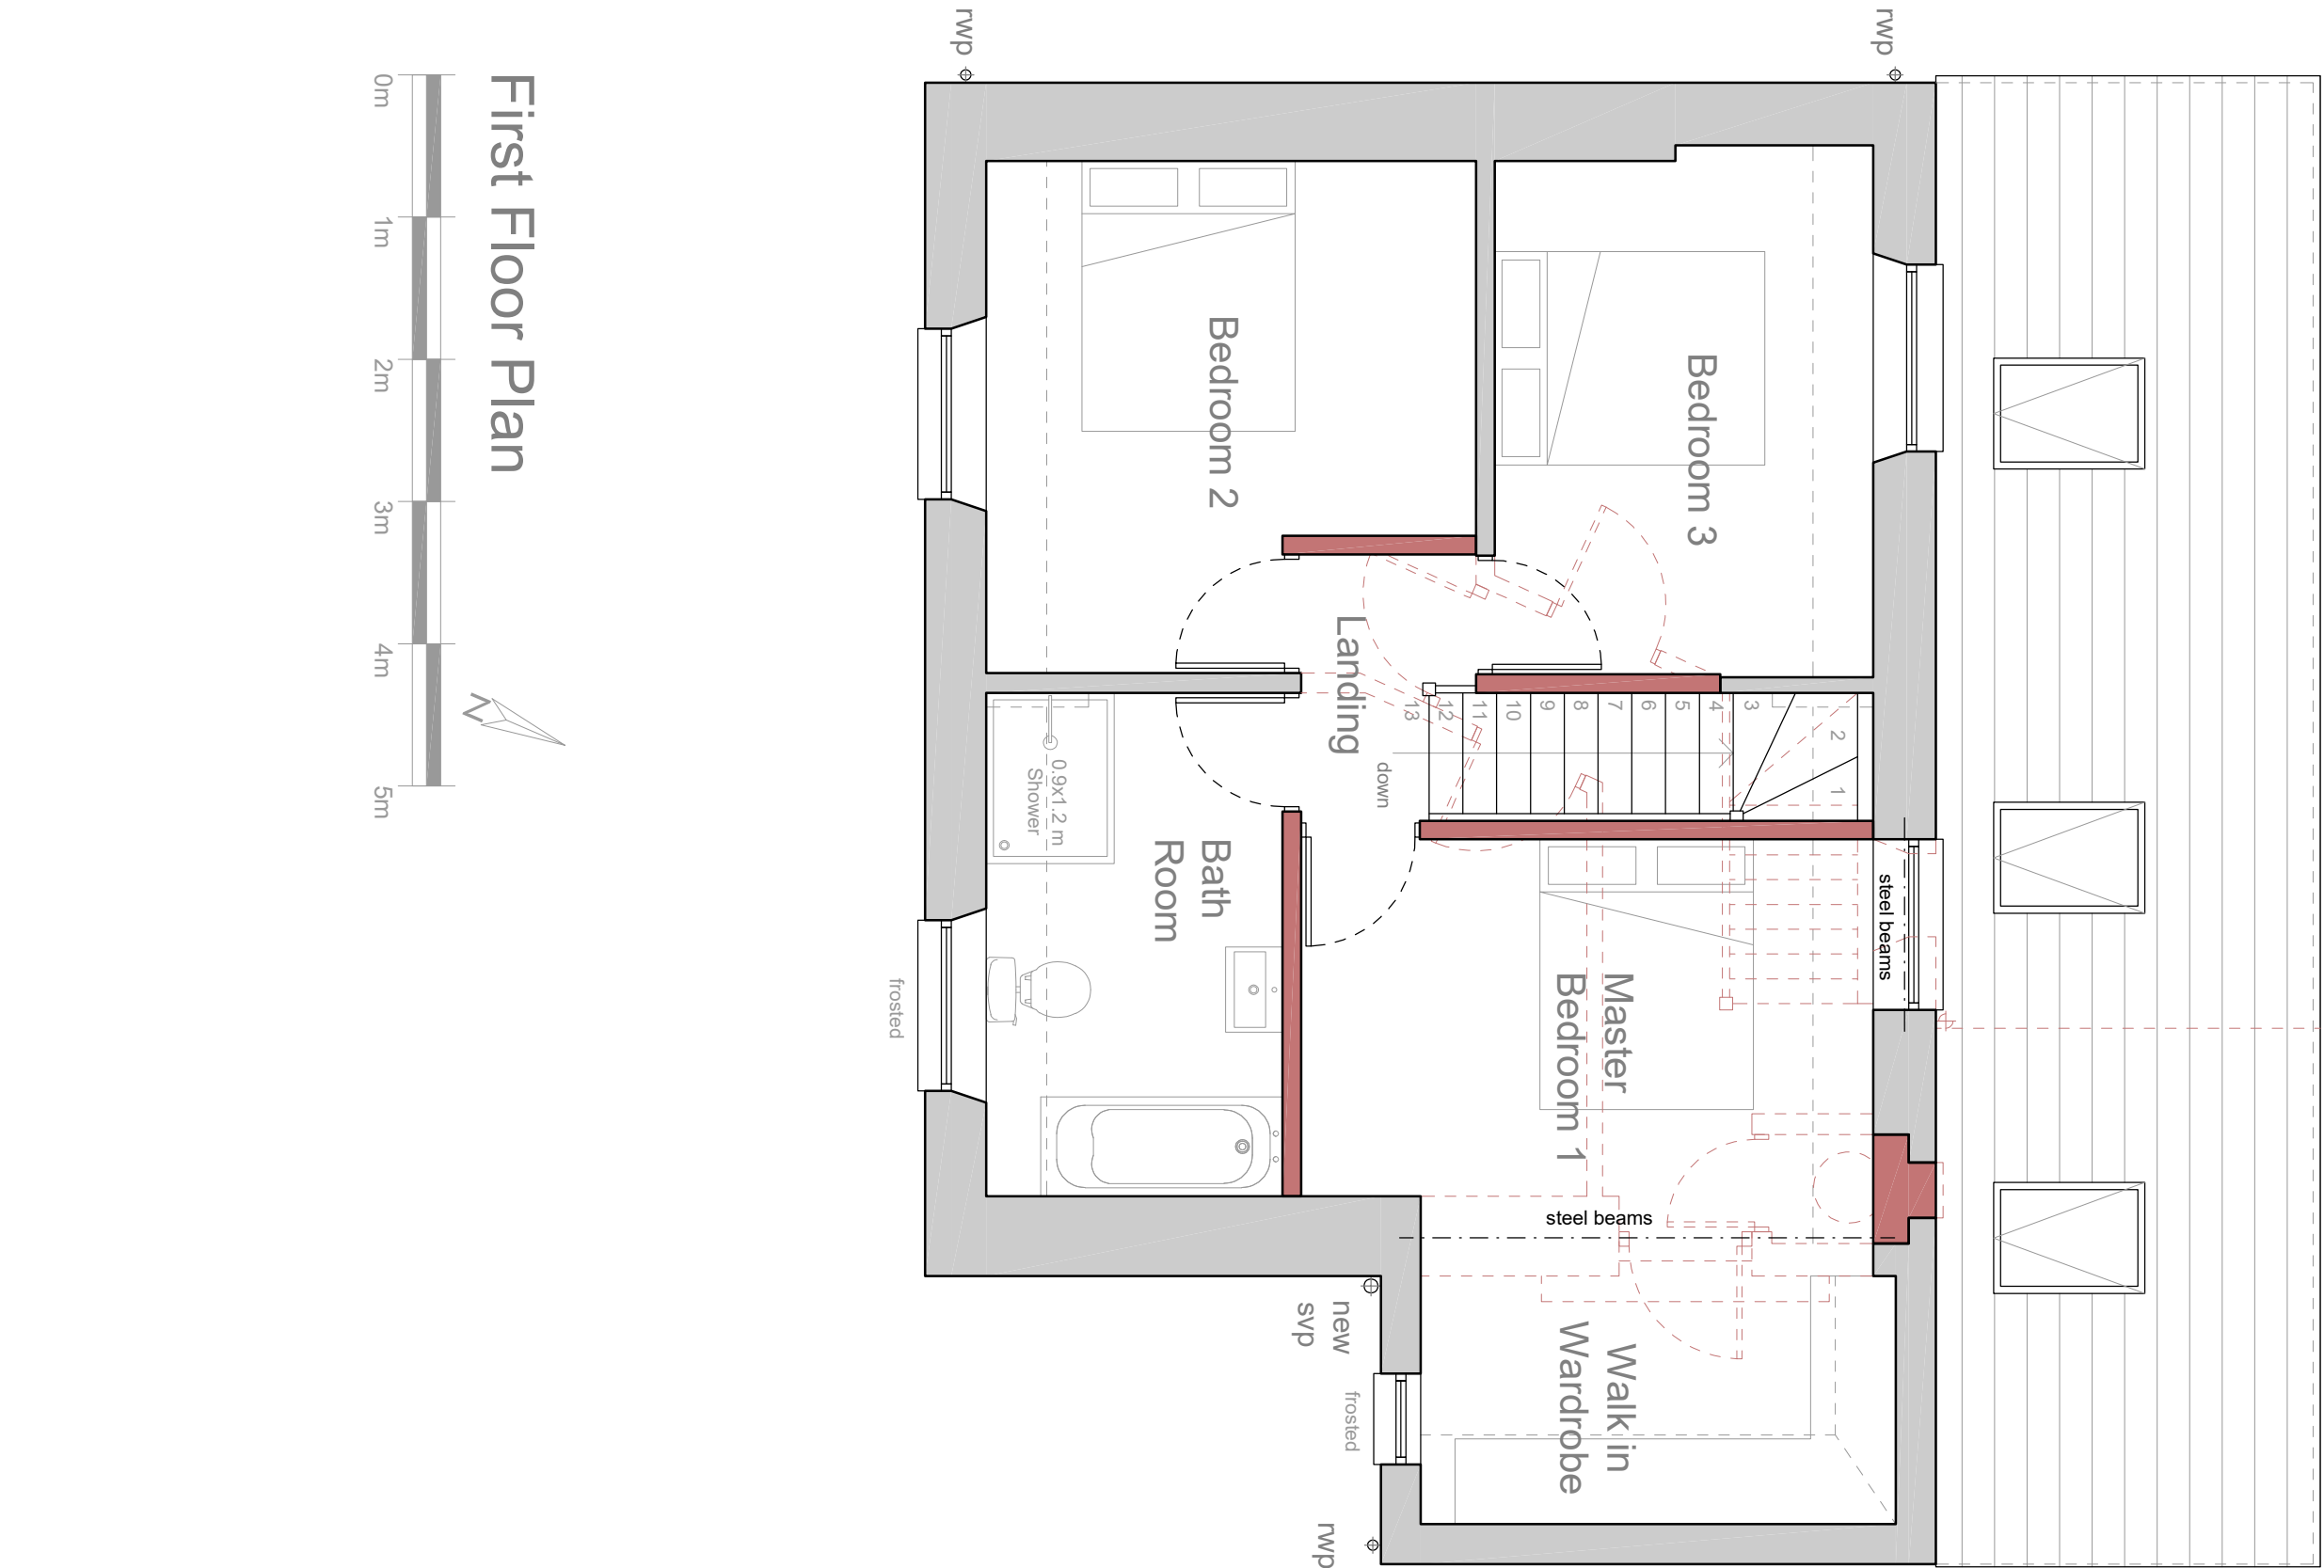

First Floor Plan

0m 1m 2m 3m 4m 5m



Ground Floor Plan

0m 1m 2m 3m 4m 5m