


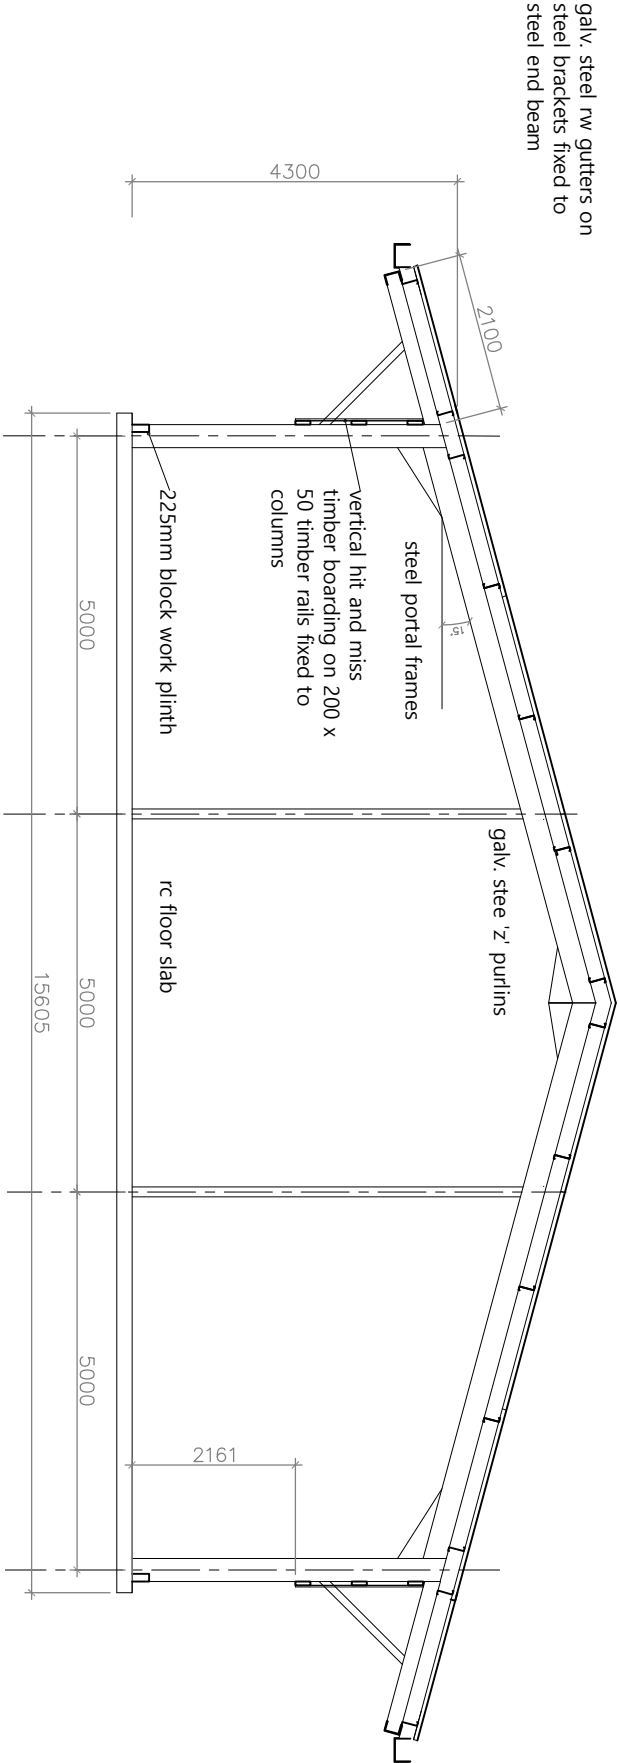

section

drawing	
Section	
Project	
Proposed Hay Barn Building	
Lower Wenallt Farm' Rogerstone, Newport NP10 9GR	
scale	date
1:100@A3	Mar 25
drawn	
cm	
project ref.	
drawing No	rev
WF/P/04	

C. M. Design
Architectural, Building and Planning
Consultants
Stewio, The Park, Pontypool,
Gwent, NP4 8BJ
tel. 01495 762168
mob. 07811 324628