

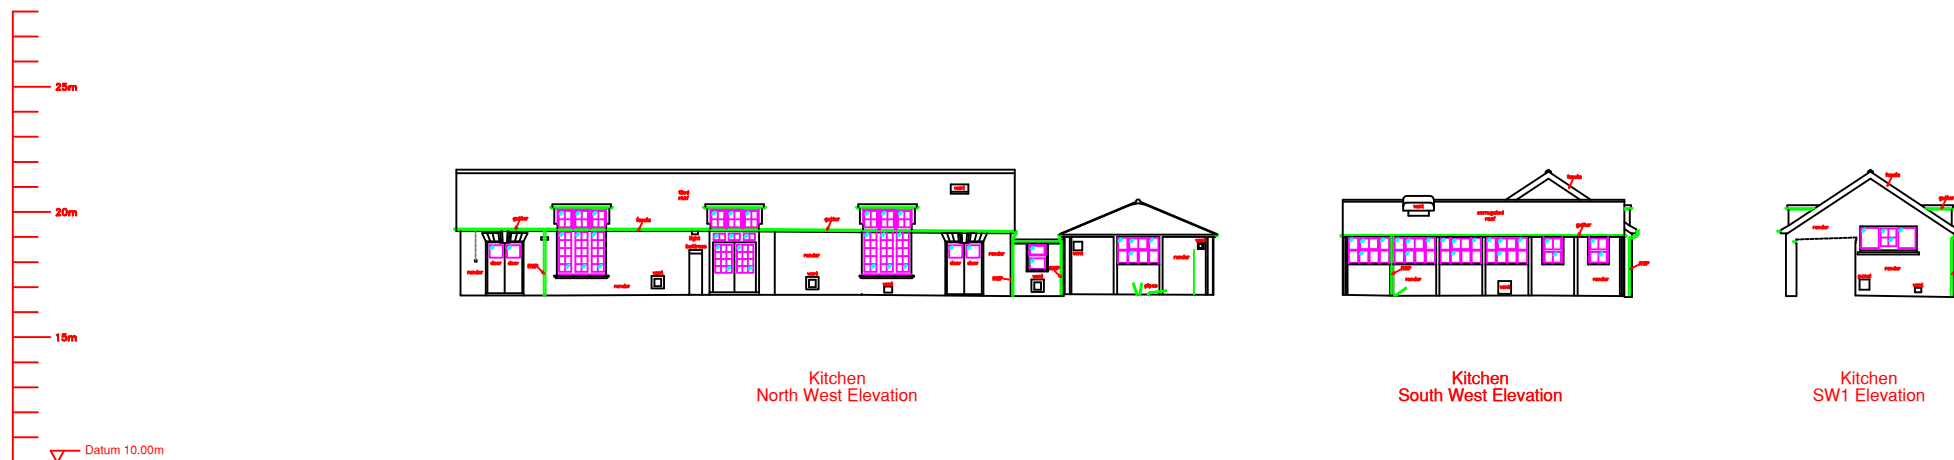
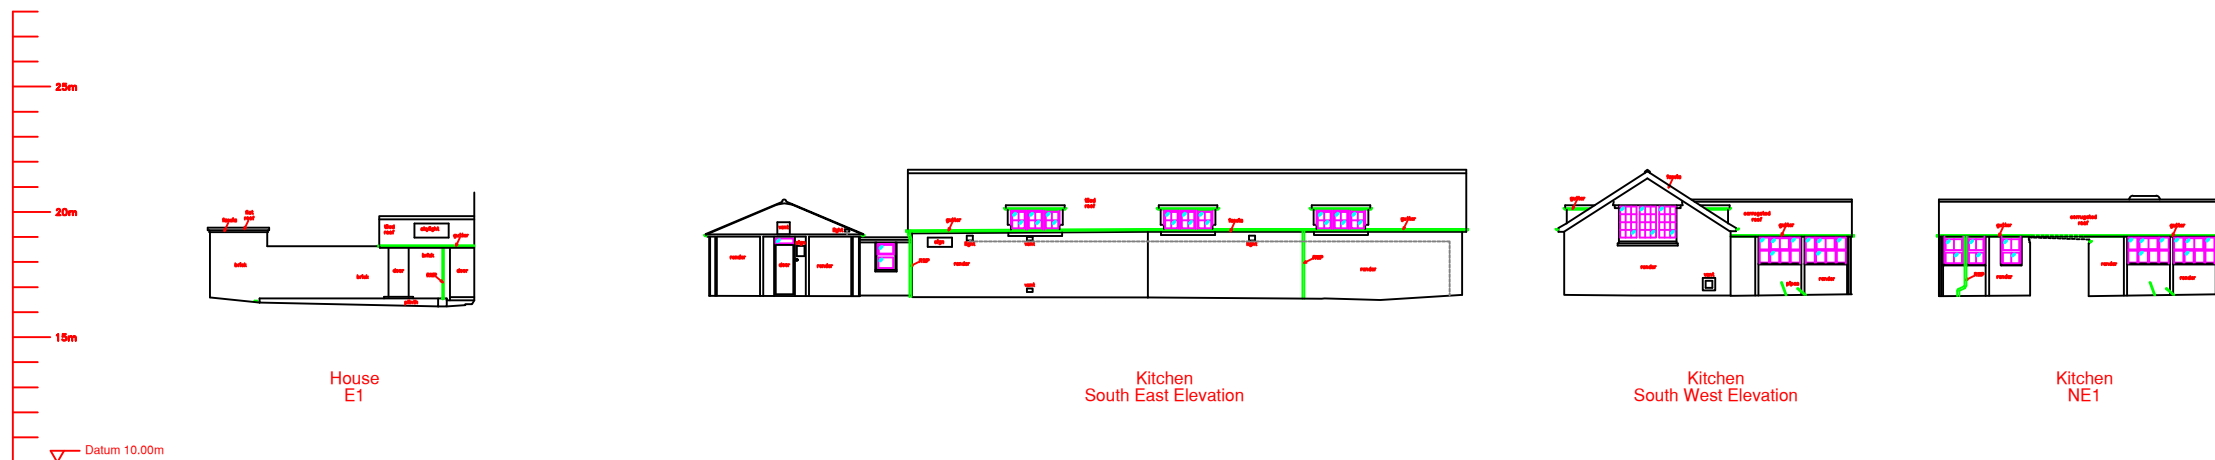


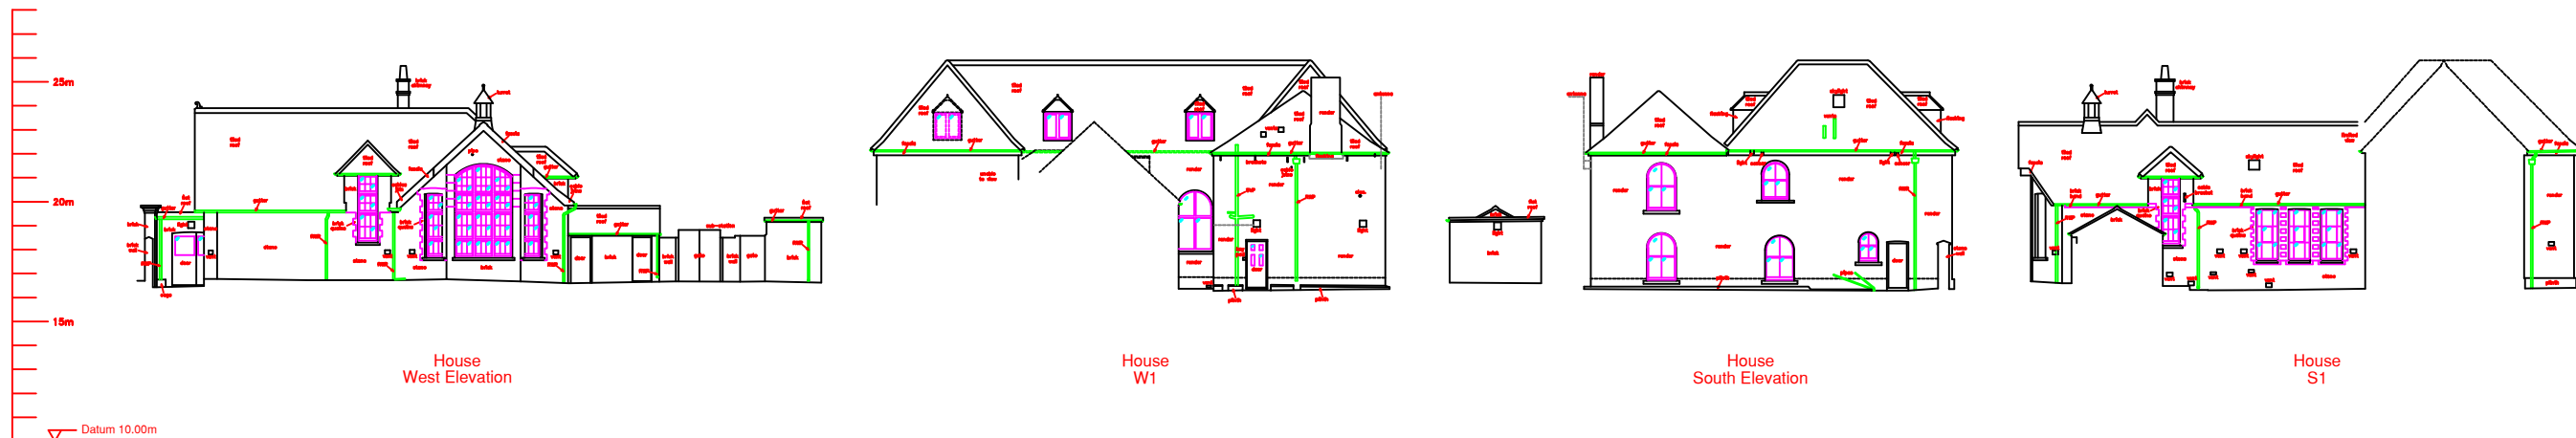

NOTES
1. Partial windows, doors and other items may obscure further details.
2. Features shown dashed are indicative only.
3. High level details are approximate.
4. Other notes and details may not be shown.
5. Window fenestrations are indicative.

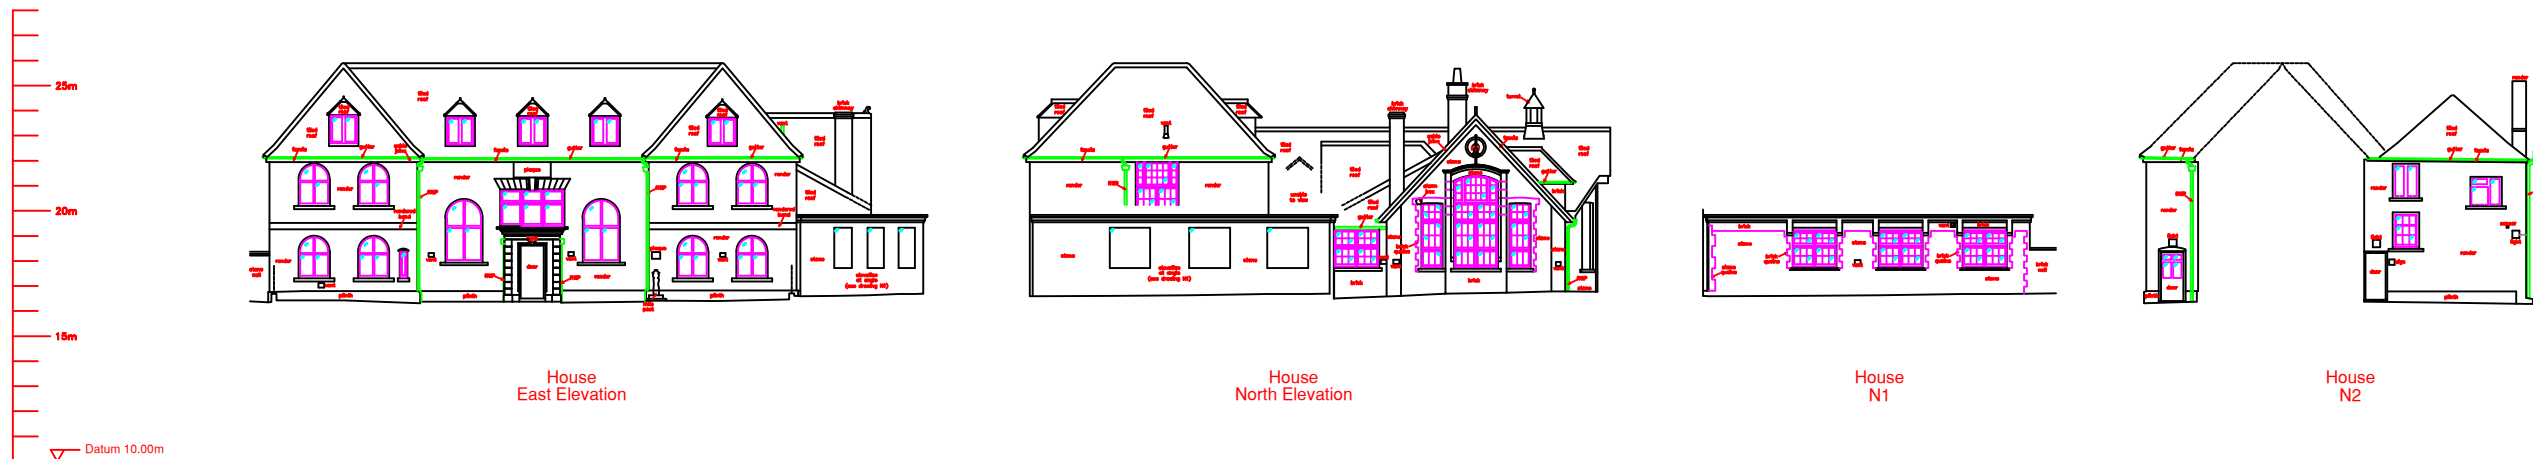

www.atlas-surveys.co.uk

Charles Williams Church In Wales Primary School
High Street, Caerleon, Newport. NP18 1AZ

Elevation Survey			
Scale	1:100	Dwg No.	ASP1849-E3
Surveyed by	M Birchall	Job Number	ASP1849
Drawn by	J P A Taylor	Date	Nov. 2019
Checked by	J P A Taylor	Status	Final
Coord Grid	Ordnance Survey National Grid		
Level Datum	Ordnance Survey Datum via GPS Active Network		

The copyright in this document is owned by the Surveyors. It is not to be used for any other purpose without the written consent of the Surveyors. The Surveyors accept no liability for any loss or damage, whether direct or indirect, arising from the use of this document. The Surveyors accept no liability for any loss or damage, whether direct or indirect, arising from the use of this document.