
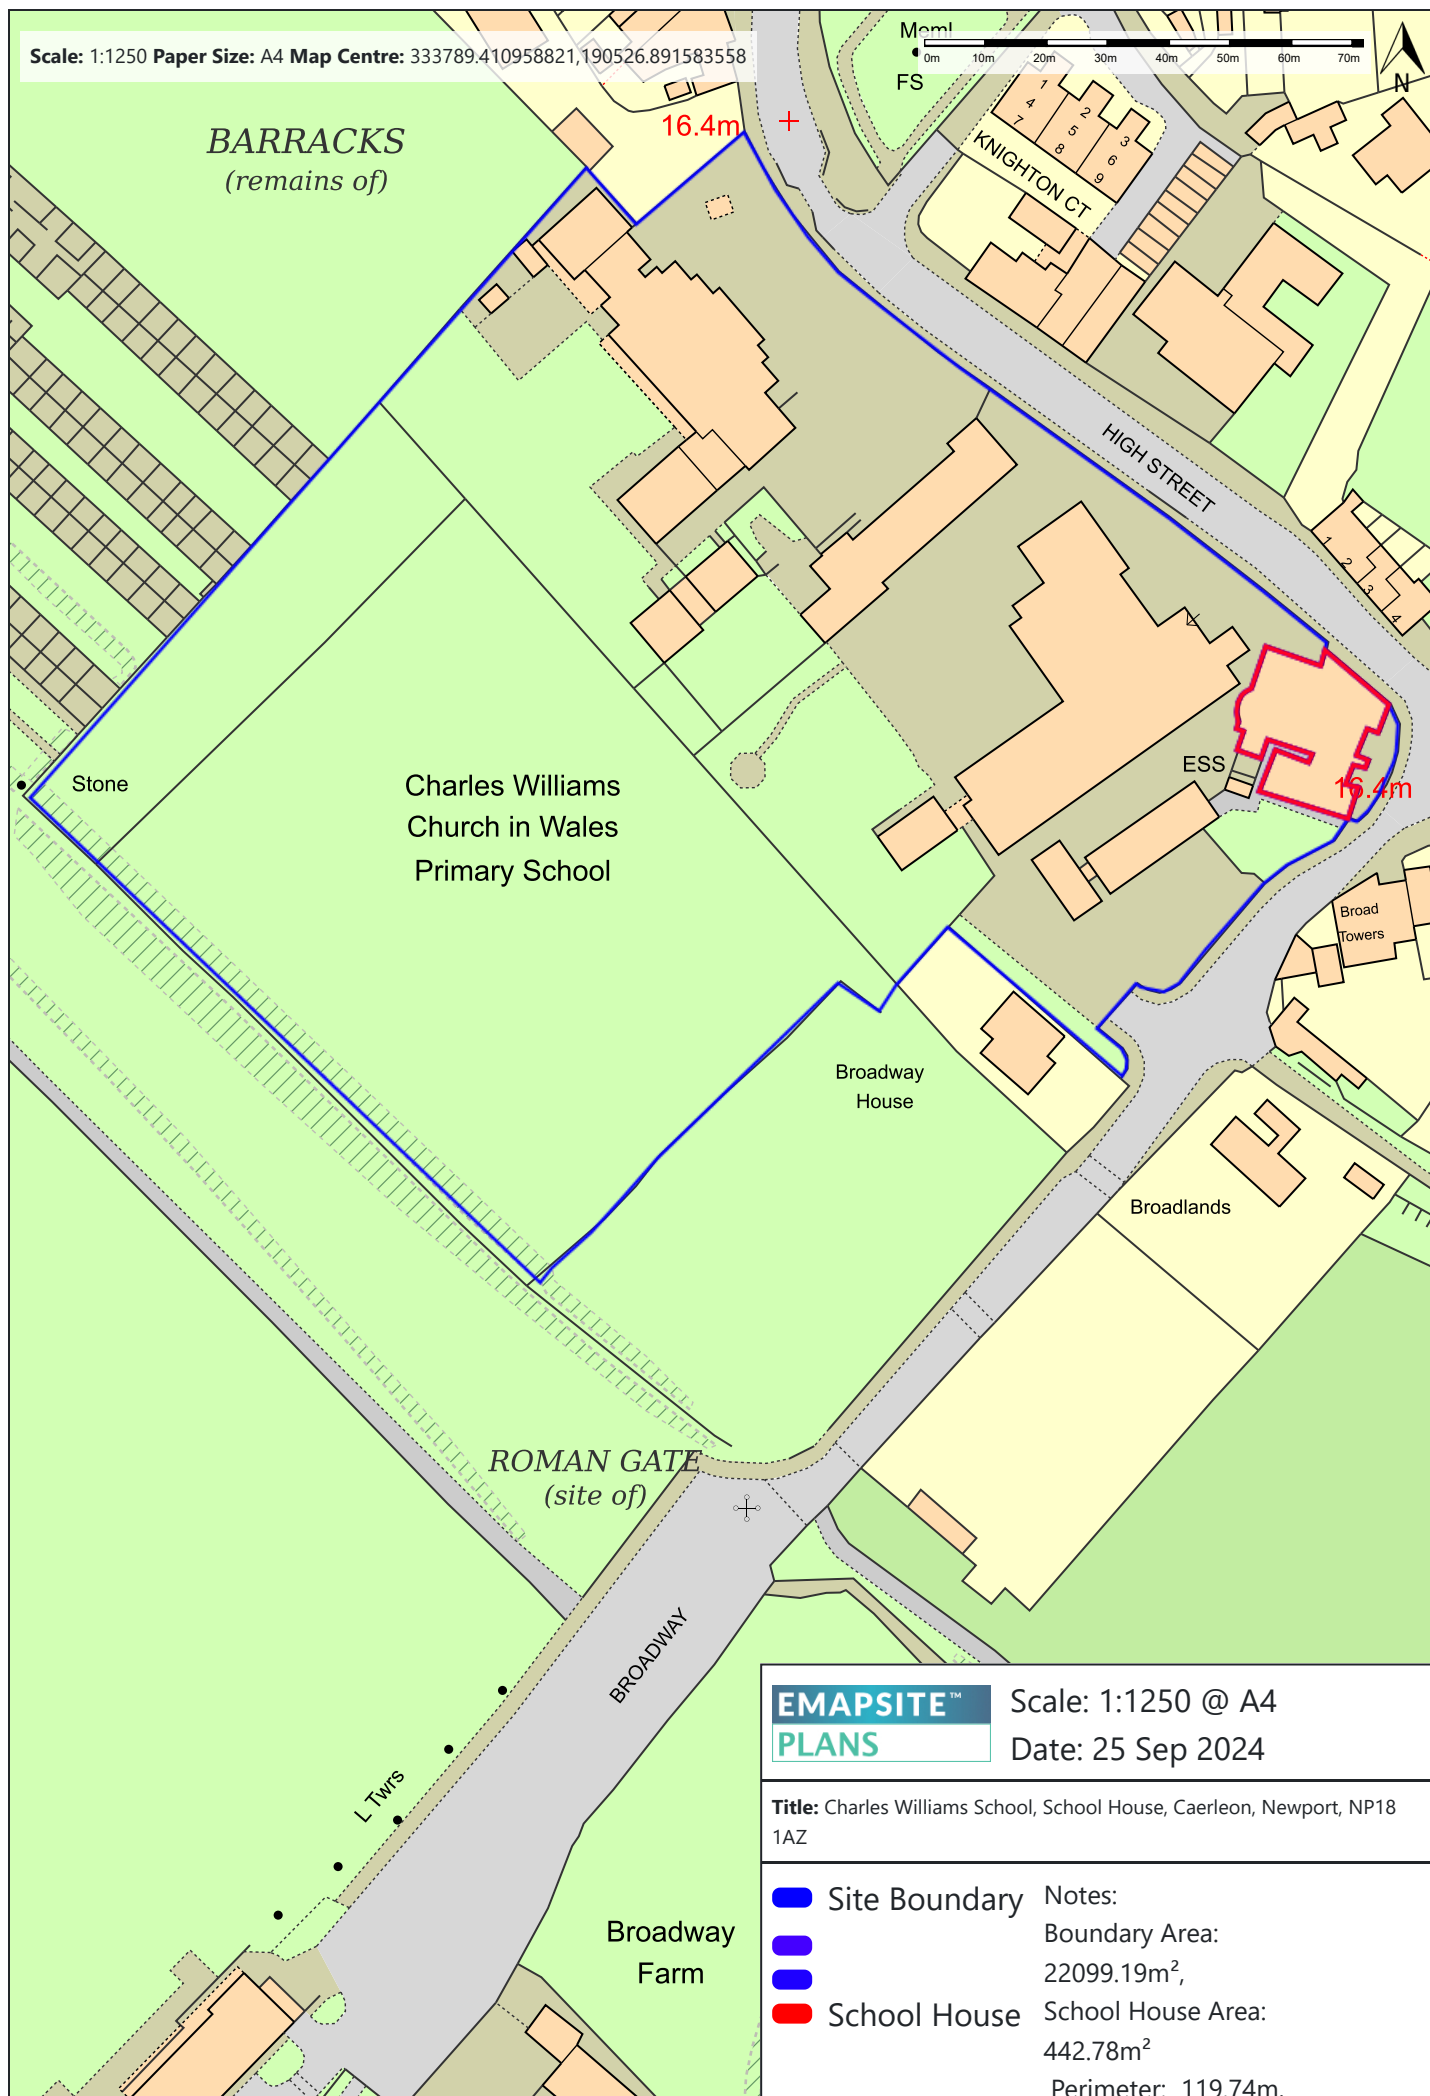


Scale: 1:1250 Paper Size: A4 Map Centre: 333789.410958821,190526.891583558

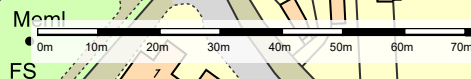

EMAPSITE™
PLANS

Scale: 1:1250 @ A4

Date: 25 Sep 2024

Title: Charles Williams School, School House, Caerleon, Newport, NP18 1AZ

Site Boundary

School House

Notes:

Boundary Area:

22099.19m²,

School House Area:

442.78m²

Perimeter: 119.74m,