



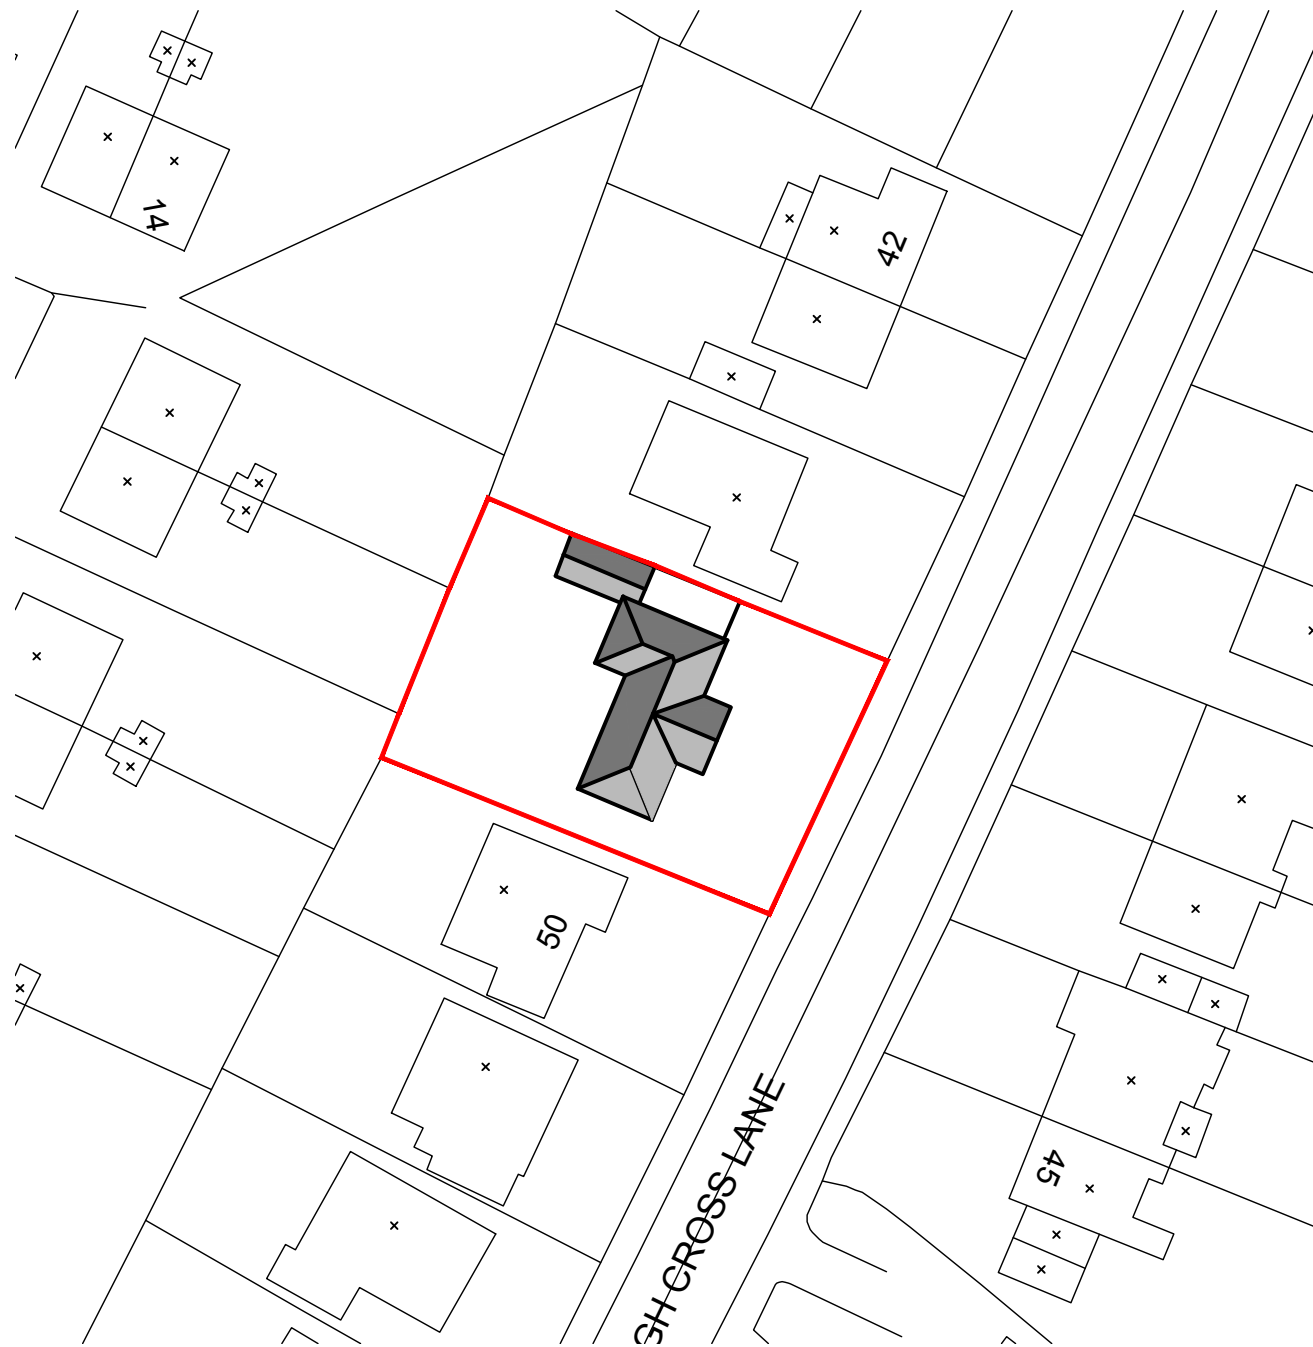

EXISTING BLOCK PLAN

Scale 1:500

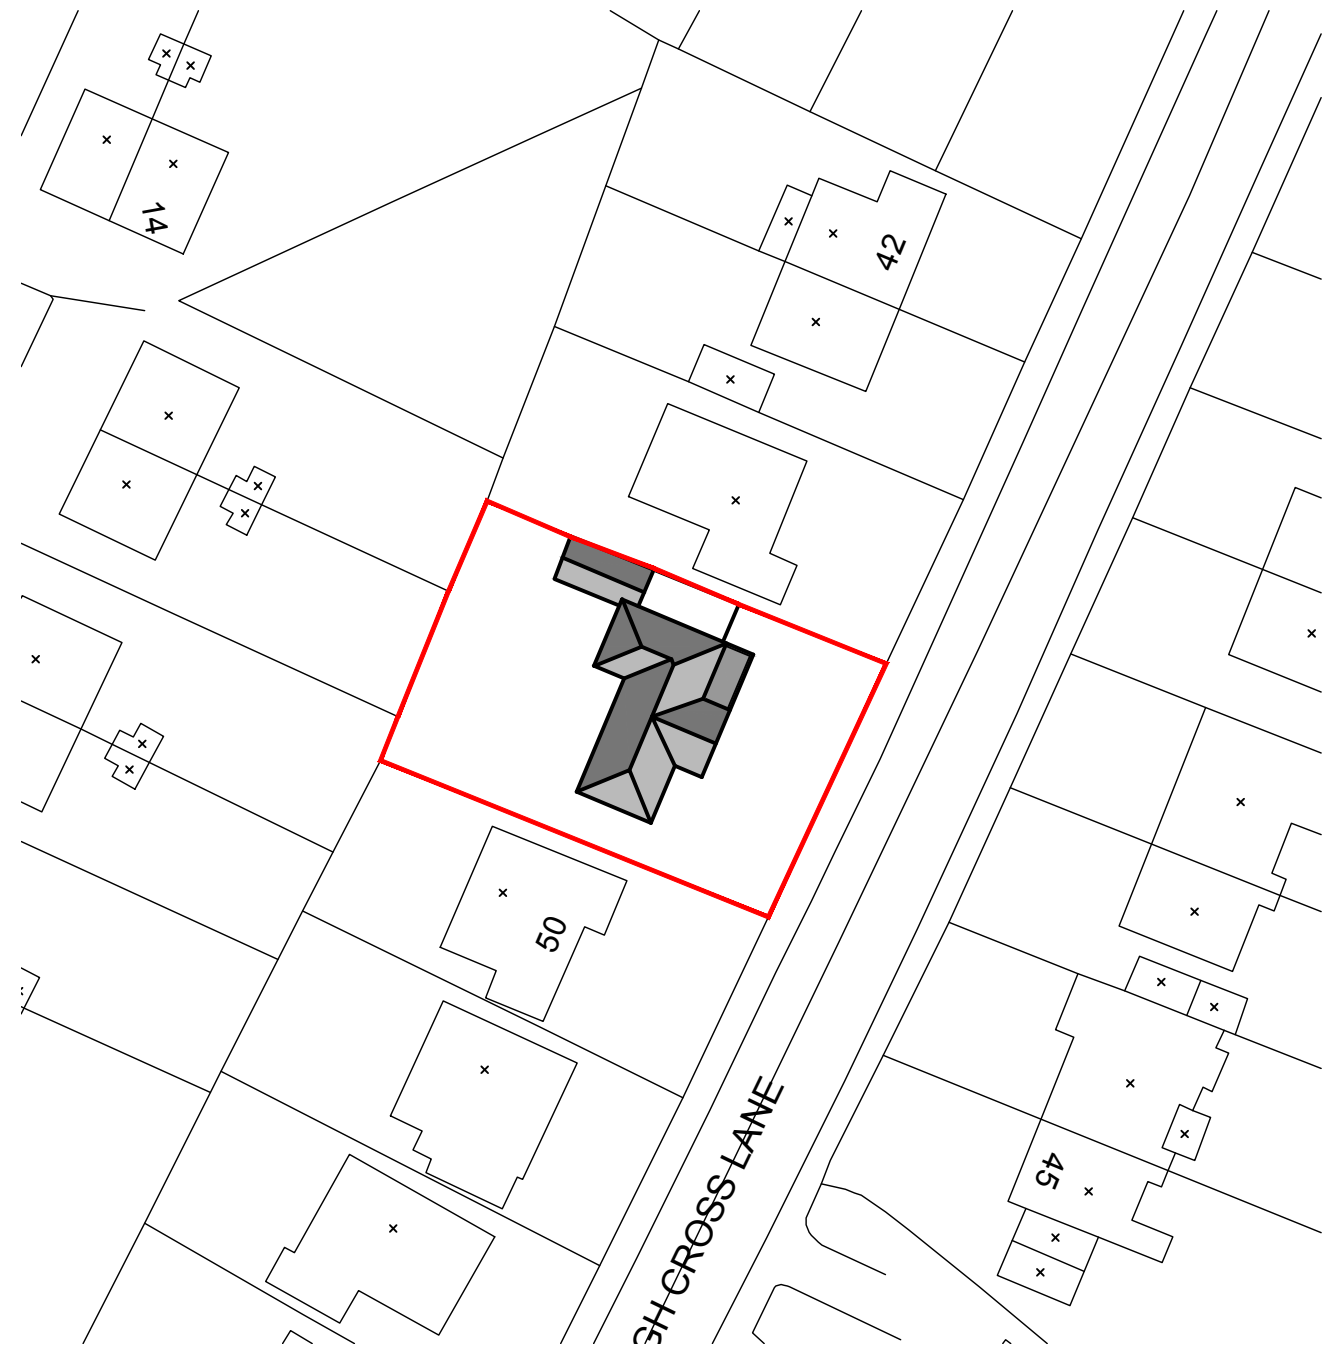

PROPOSED BLOCK PLAN

Scale 1:500



RPD BUILDING CONSULTANTS
61 WESTERN AVENUE
NEWPORT
SOUTH WALES
NP20 3QZ
T - 01633 677 514

NOTES	REVISIONS	PROJECT NAME	DRAWING TITLE	DETAILS
		PROPOSED FRONT EXTENSION 46 HIGH CROSS LANE ROGERSTONE NEWPORT NP10 9BG MR AND MRS HOLLAND	EXISTING AND PROPOSED BLOCK PLANS	Job No. HL48 Drawing No. 01 Revision - Scale 1:500 Date JUL 24