


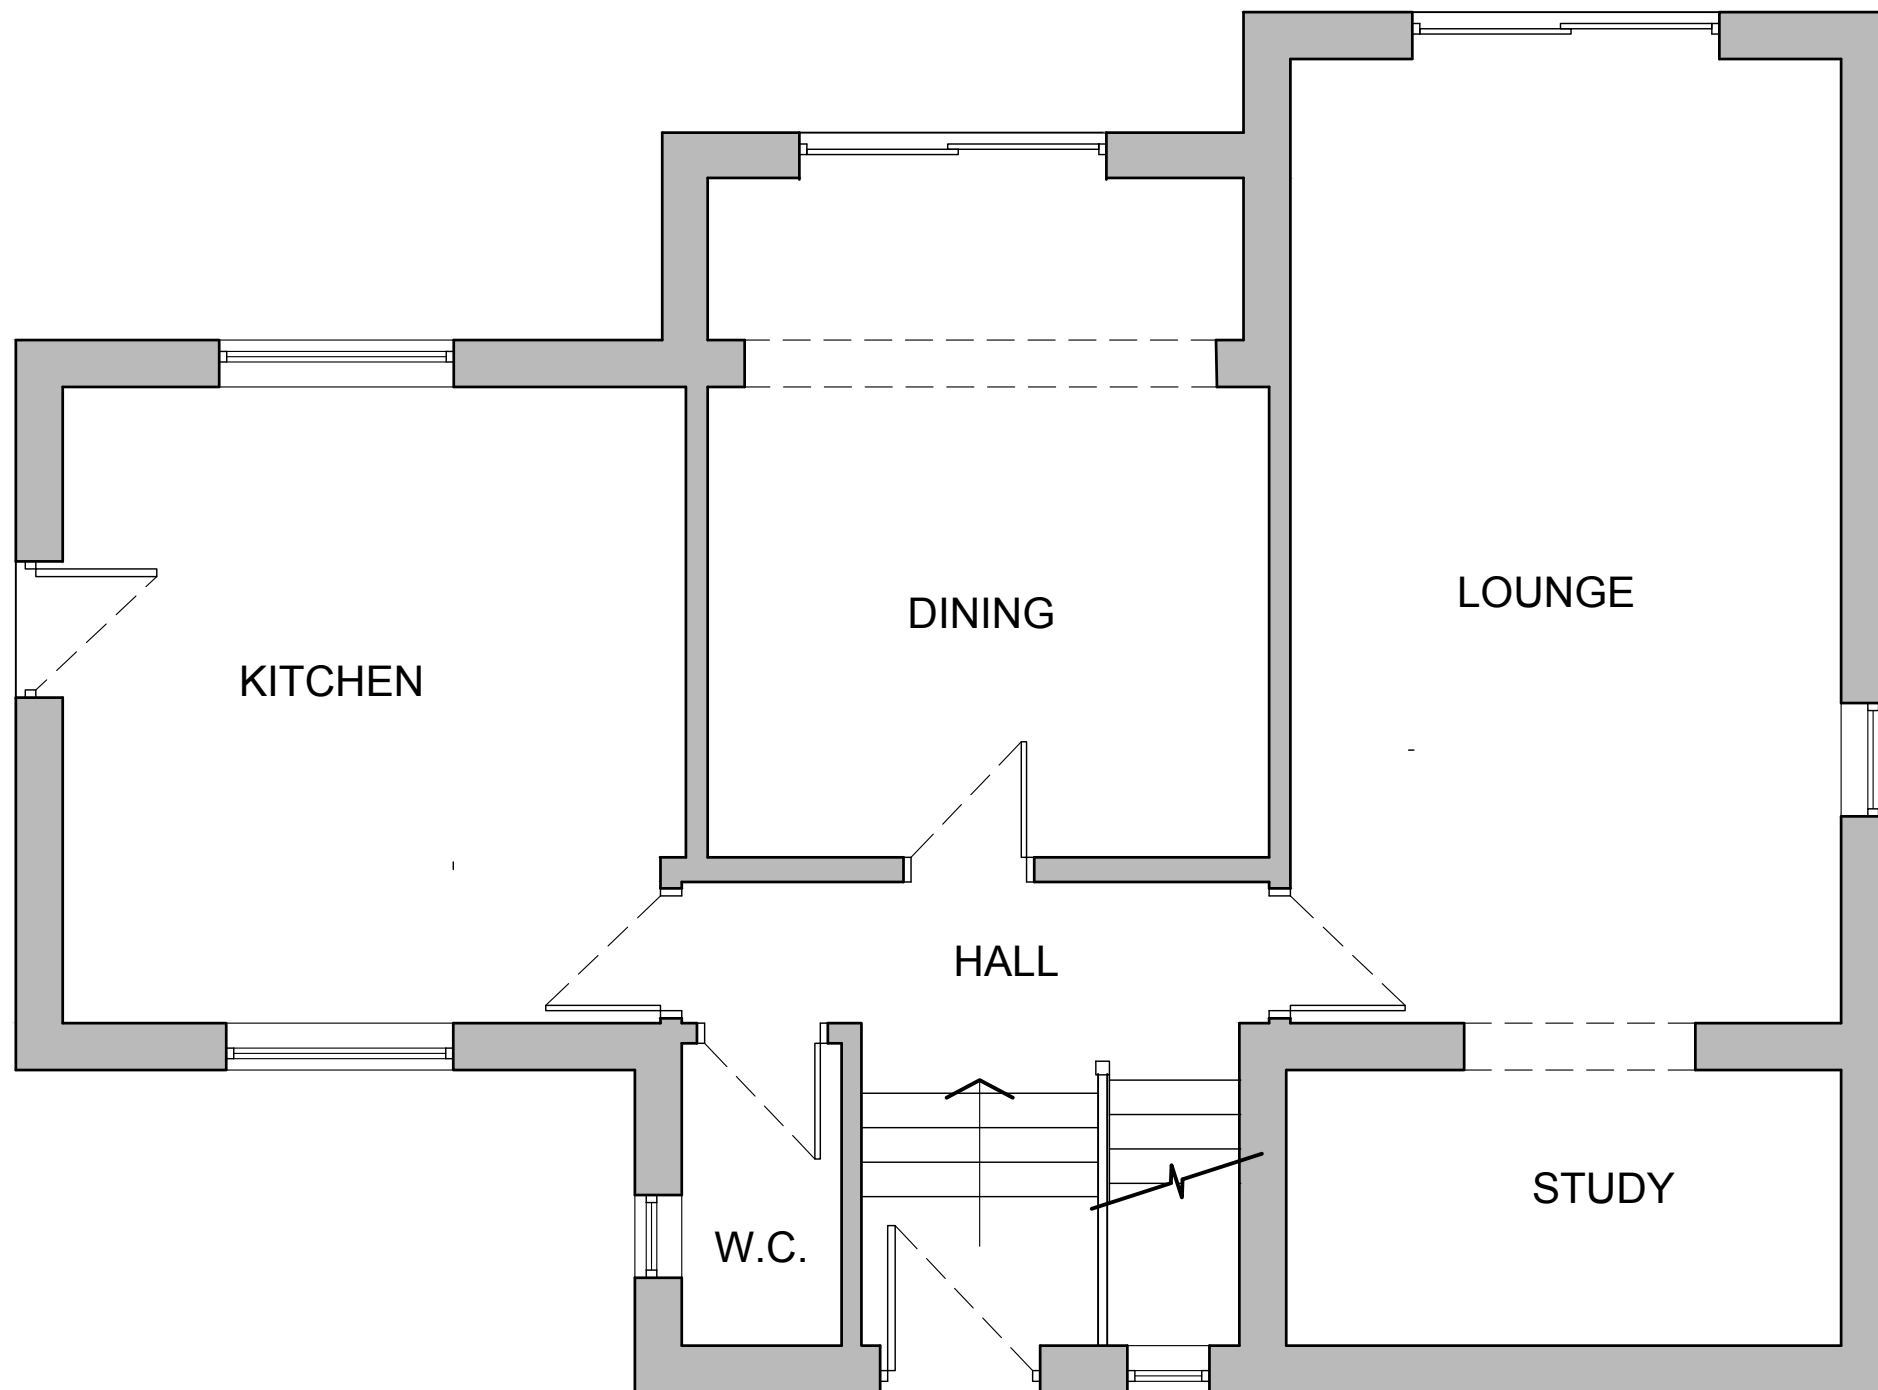

EXISTING GROUND FLOOR LAYOUT - NO ALTERATIONS PROPOSED

Scale 1:50

RPD BUILDING CONSULTANTS RPD BUILDING CONSULTANTS 61 WESTERN AVENUE NEWPORT SOUTH WALES NP20 3QZ T - 01633 677 514	NOTES	REVISIONS	PROJECT NAME	DRAWING TITLE	DETAILS
			PROPOSED FRONT EXTENSIION 46 HIGH CROSS LANE ROGERSTONE NEWPORT NP10 9BG MR AND MRS HOLLAND	EXISTING GROUND FLOOR LAYOUT	Job No. HL48 Drawing No. 05 Revision - Scale 1:50 Date JUL 24