


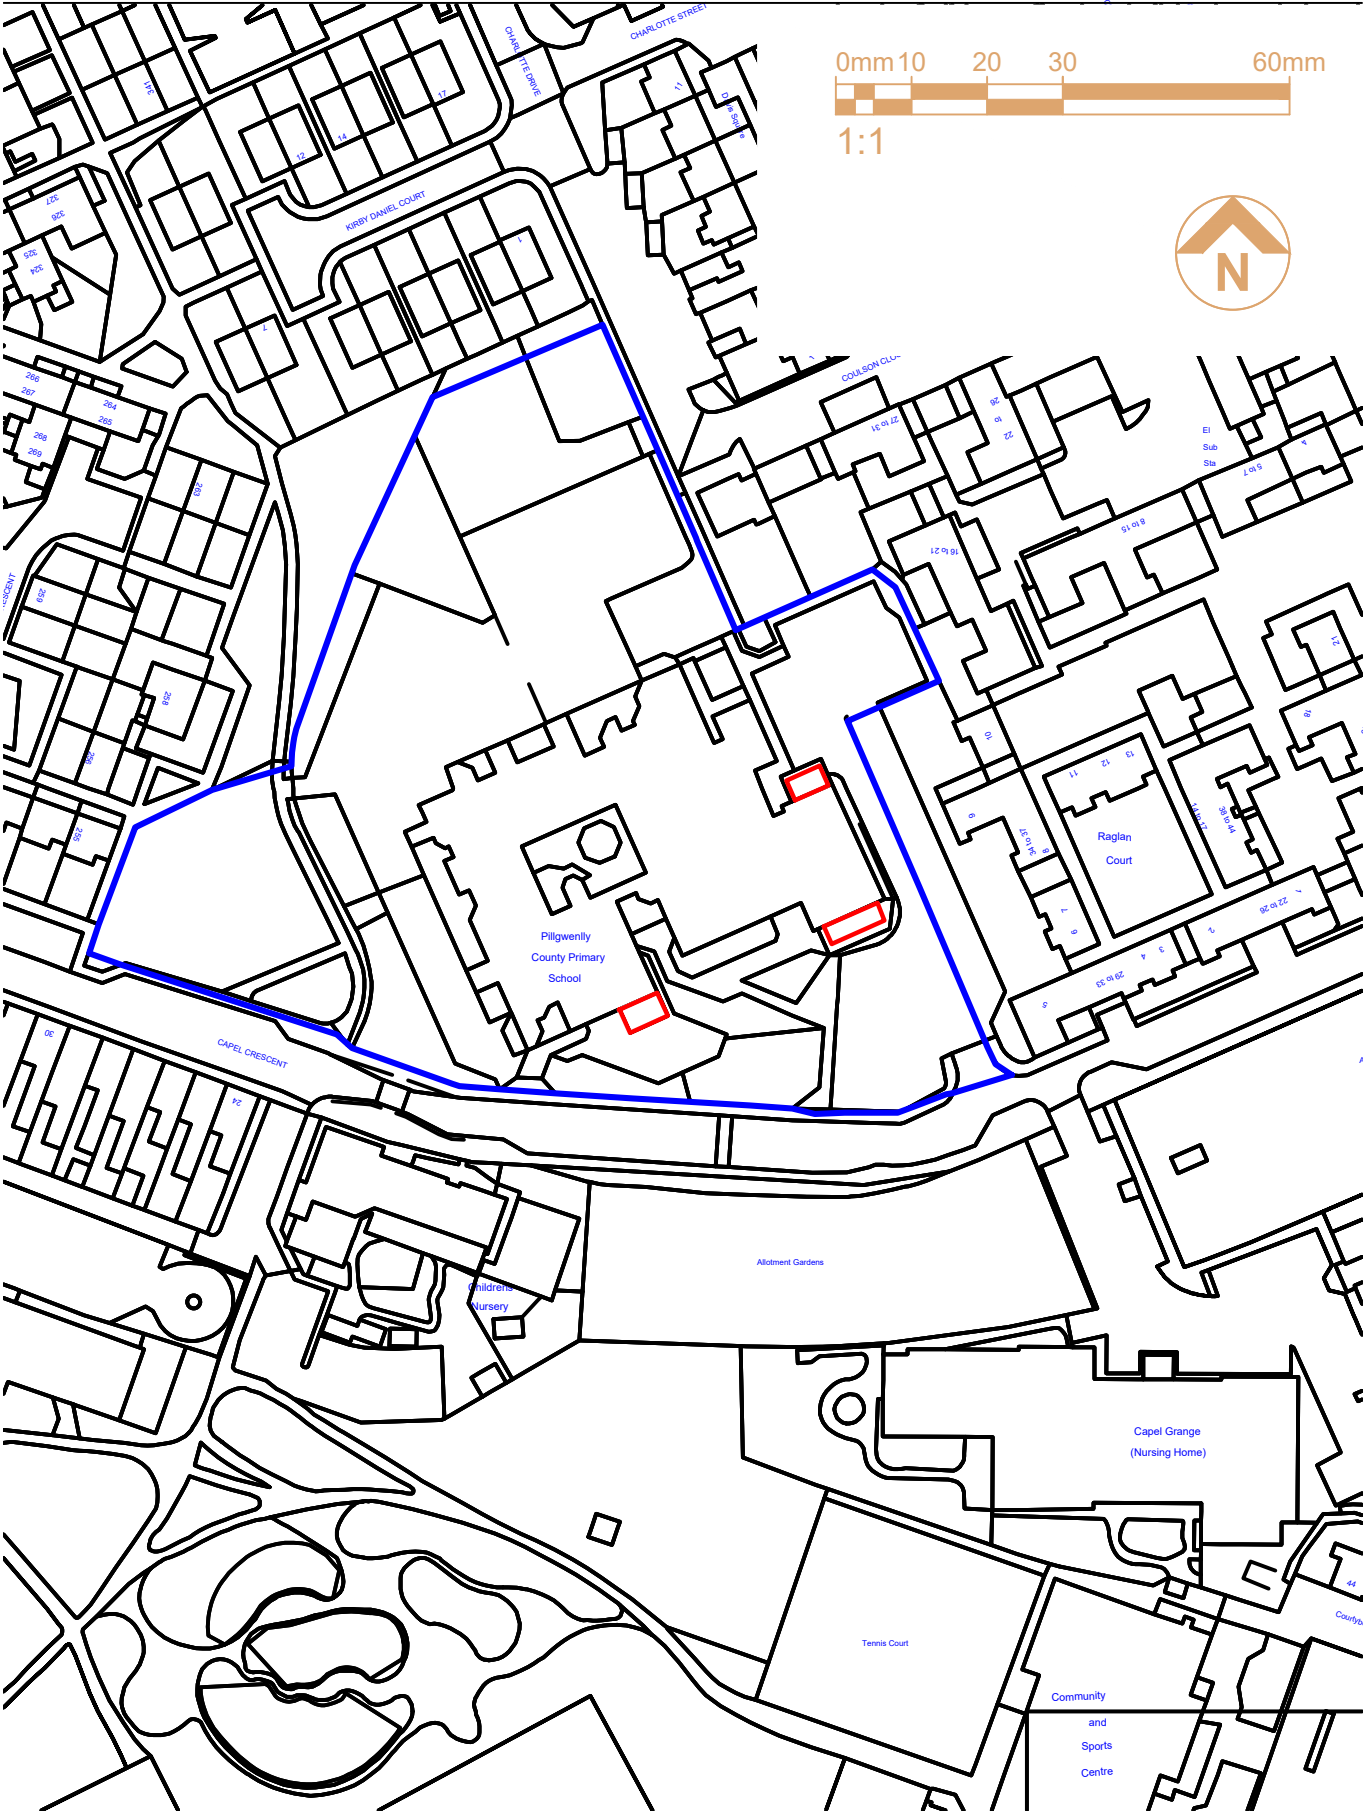

Revision B: 13th November 2024: site area indicated in red outline as required for planning.
Revision A: 12th November 2024: North point included, site area of canopies added in red with site areas.

TITLE		PROJECT			 Newport Norse 1st Floor, Caradog House, Clappa Park, Newport, Wales, NP10 8UG; Tel: 01633 240405; web:www.norsegroup.co.uk	DRAWING NUMBER		REV CODE
SITE LOCATION PLAN		PILLGWENLLI PRIMARY SCHOOL				NPS-00-00-DR-A-(16)-001		P B
CLIENT	SCALES	DISCIPLINE	PROJECT NUMBER		STATUS CODE	PURPOSE OF ISSUE	DRAWN	
NEWPORT CITY COUNCIL	1:1250	ARCH	00-0-0016					