


A ONE X NEW SET OF INDIVIDUAL LETTERS. NEW TROUGH LIGHT  
SIZE. 5.2m x 300mm. H.A.G. 2.8m.




B ONE X NEW GABLE BOARD WITH APPLIED LETTERS  
SIZE. 2.5m x 1400mm. H.A.G. 3.5m.

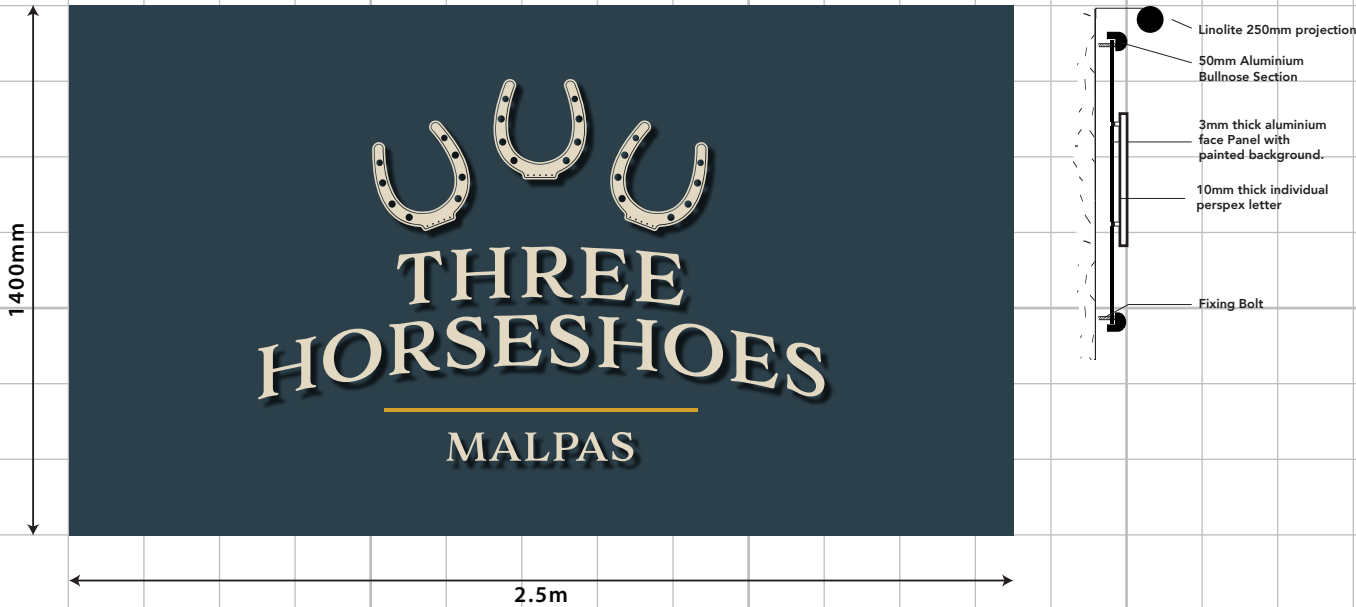


C ONE X NEW DOUBLE SIDED PICTORIAL.  
NEW LINOLITES  
SIZE. 0.8m x 900mm. H.A.G. 3.55m.




F ONE X NEW ENTRANCE SIGN  
SIZE. 0.8m x 900mm. H.A.G. 1.2m.

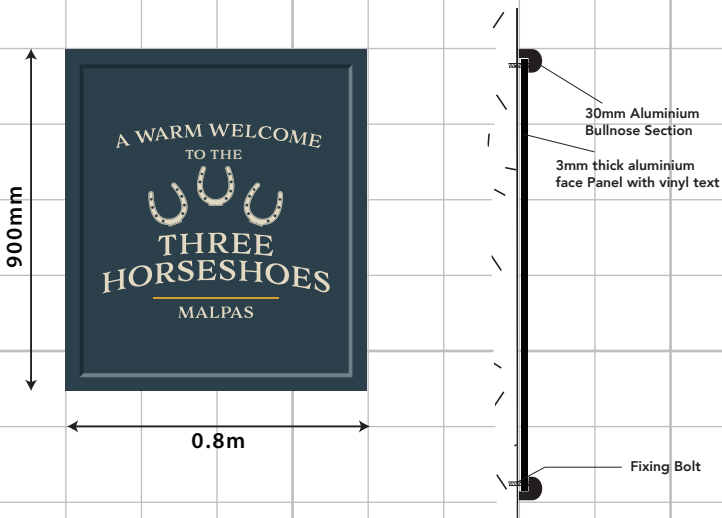


G SIX X NEW FLOODLIGHTS  
SIZE. 0.23m x 168mm. H.A.G. 4.6m.

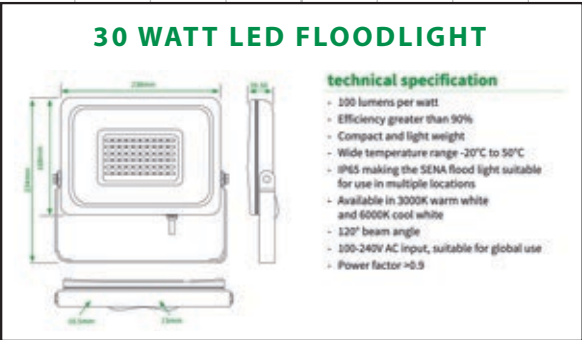


D ONE X NEW SETS OF SIGNWRITING.  
SIZE. 1.9m x 850mm. H.A.G. 5.25m.

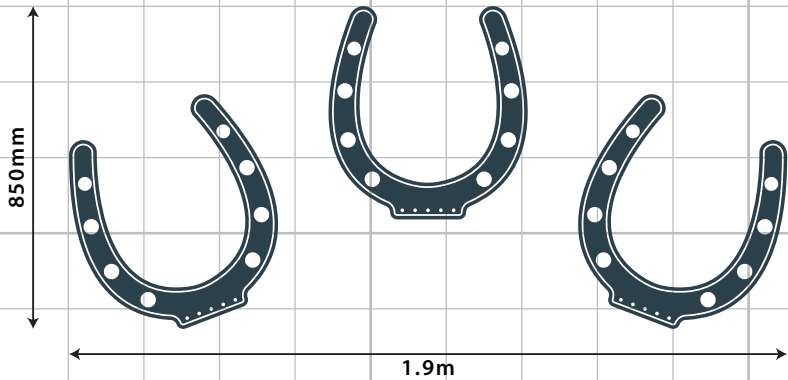

E ONE X NEW SETS OF SIGNWRITING.  
ONE X NEW TROUGH LIGHT  
SIZE. 1.8m x 1100mm. H.A.G. 1.35m.

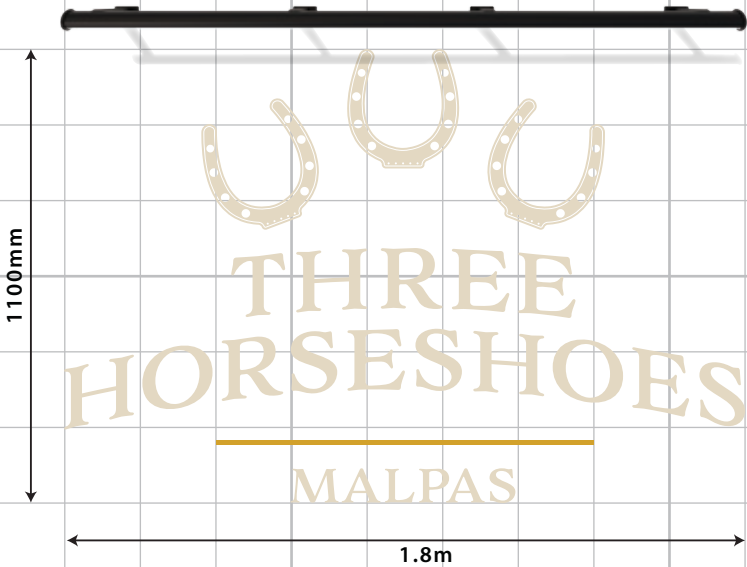



H ONE X NEW LANTERN  
SIZE. 0.28m x 650mm. H.A.G. 2.3m.

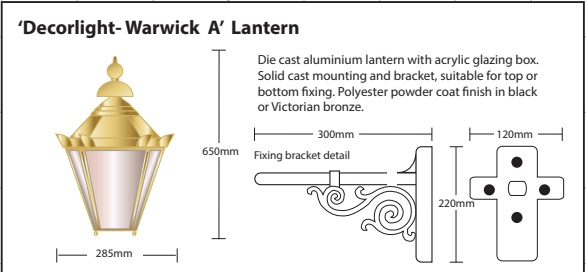


I THREE X NEW UP/DOWN LIGHTS  
SIZE. 0.06m x 155mm. H.A.G. 2.3m.




SIGNAGE  
COLOURS

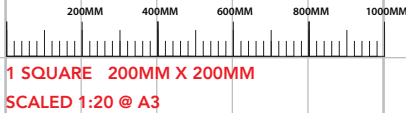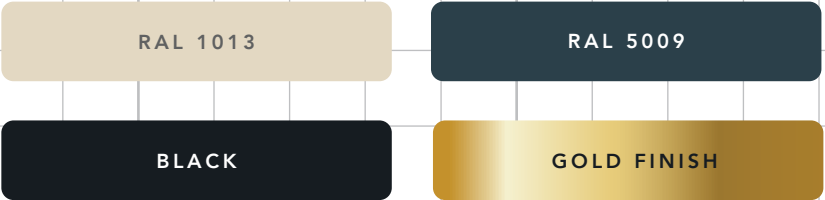


J THREE X NEW POSTER CASES  
SIZE. 0.66m x 914mm. H.A.G. 1m.

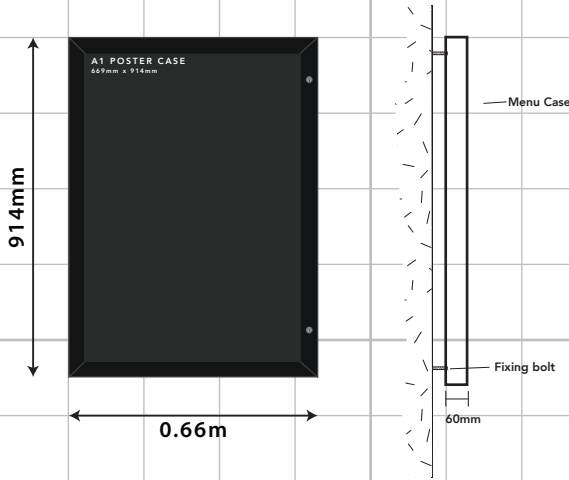

K ONE X NEW PARKING DISCLAIMER  
SIZE. 0.5m x 500mm. H.A.G. 1m.

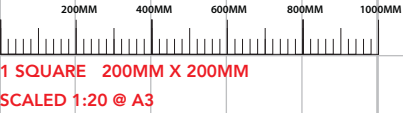

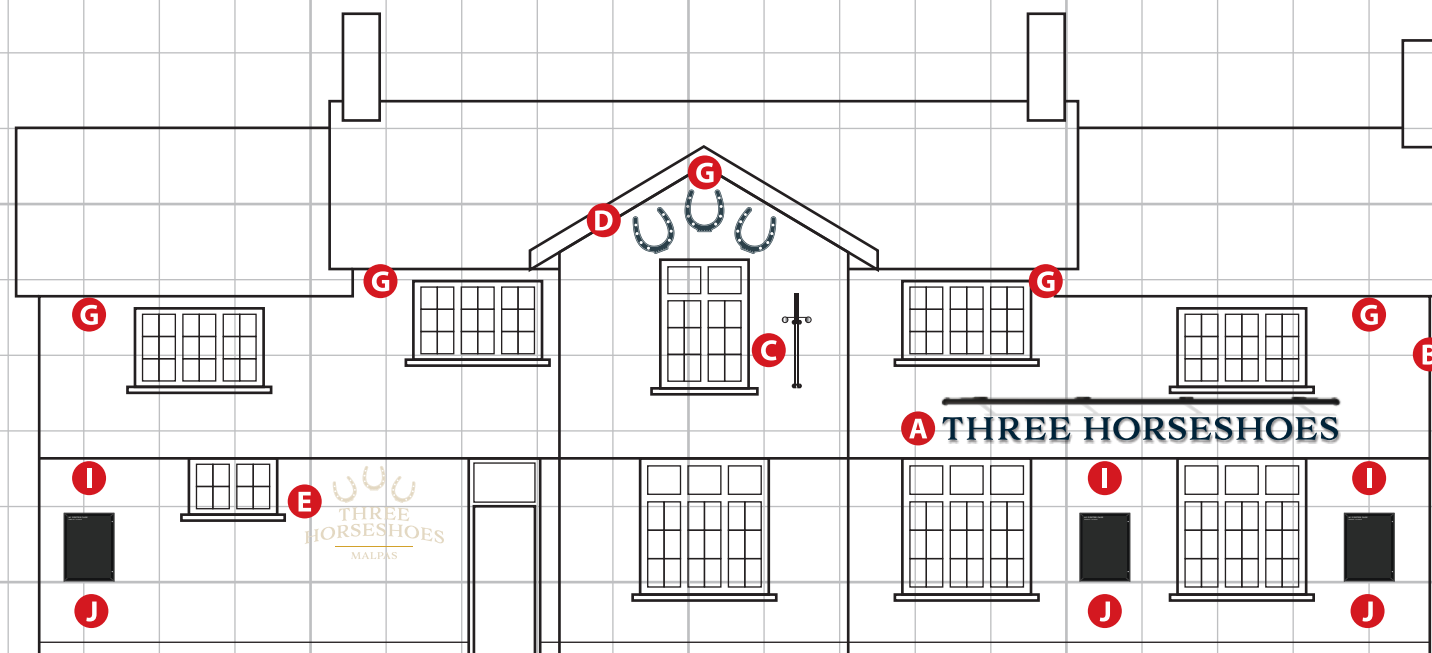

1M 2M 3M 4M 5M  
1 SQUARE 1M X 1M  
SCALED 1:100 @ A3



1M 2M 3M 4M 5M  
1 SQUARE 1M X 1M  
SCALED 1:100 @ A3



BUILDING  
COLOURS

RAL 1013  
CLADDING

RAL 5009  
RENDER

BLACK  
PLINTH RWG DOORS

WHITE  
WINDOWS

