
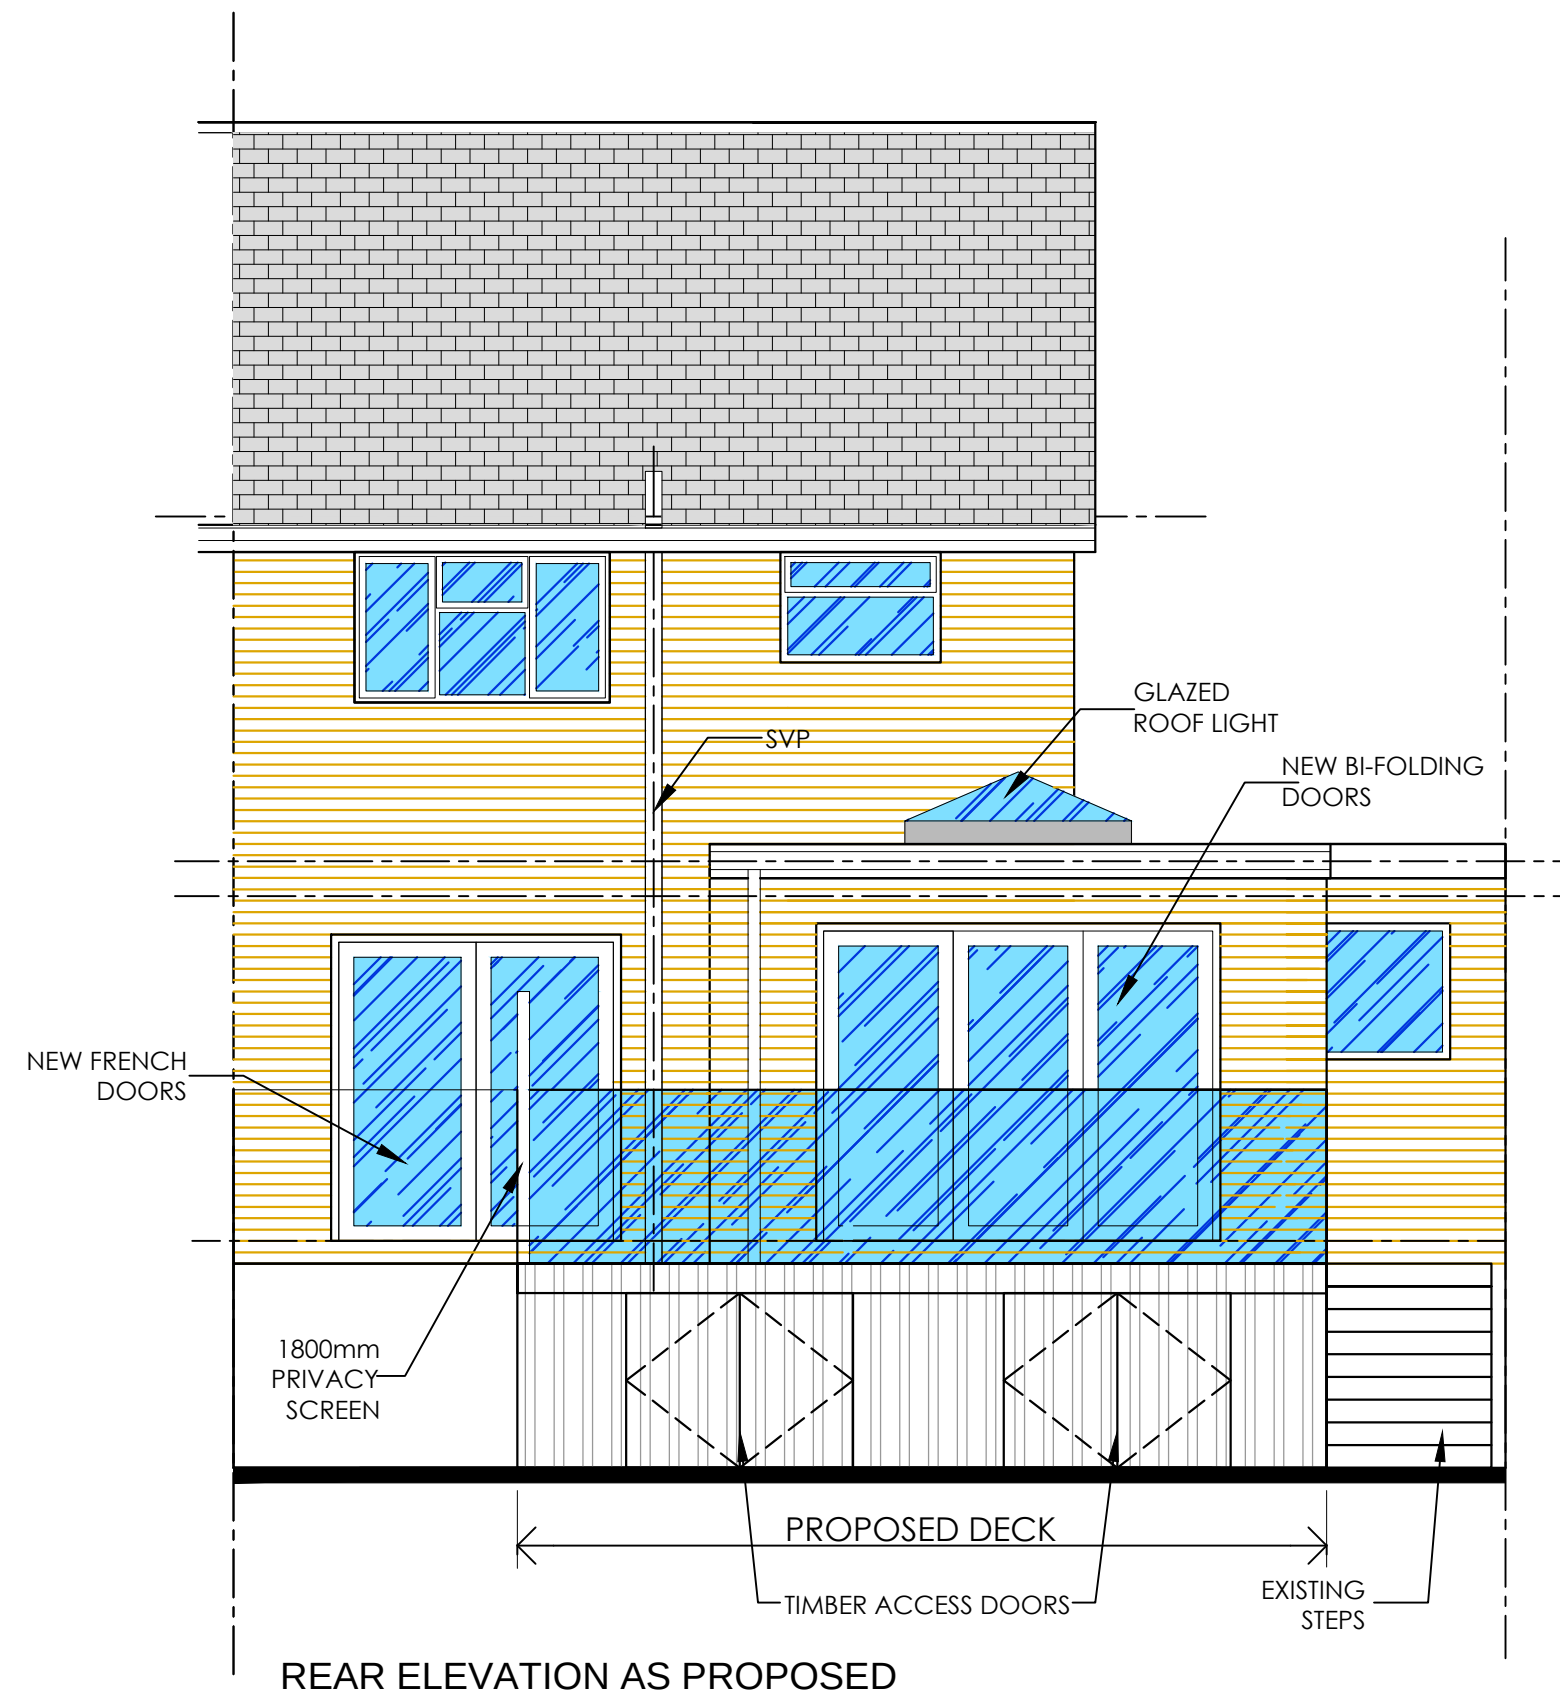


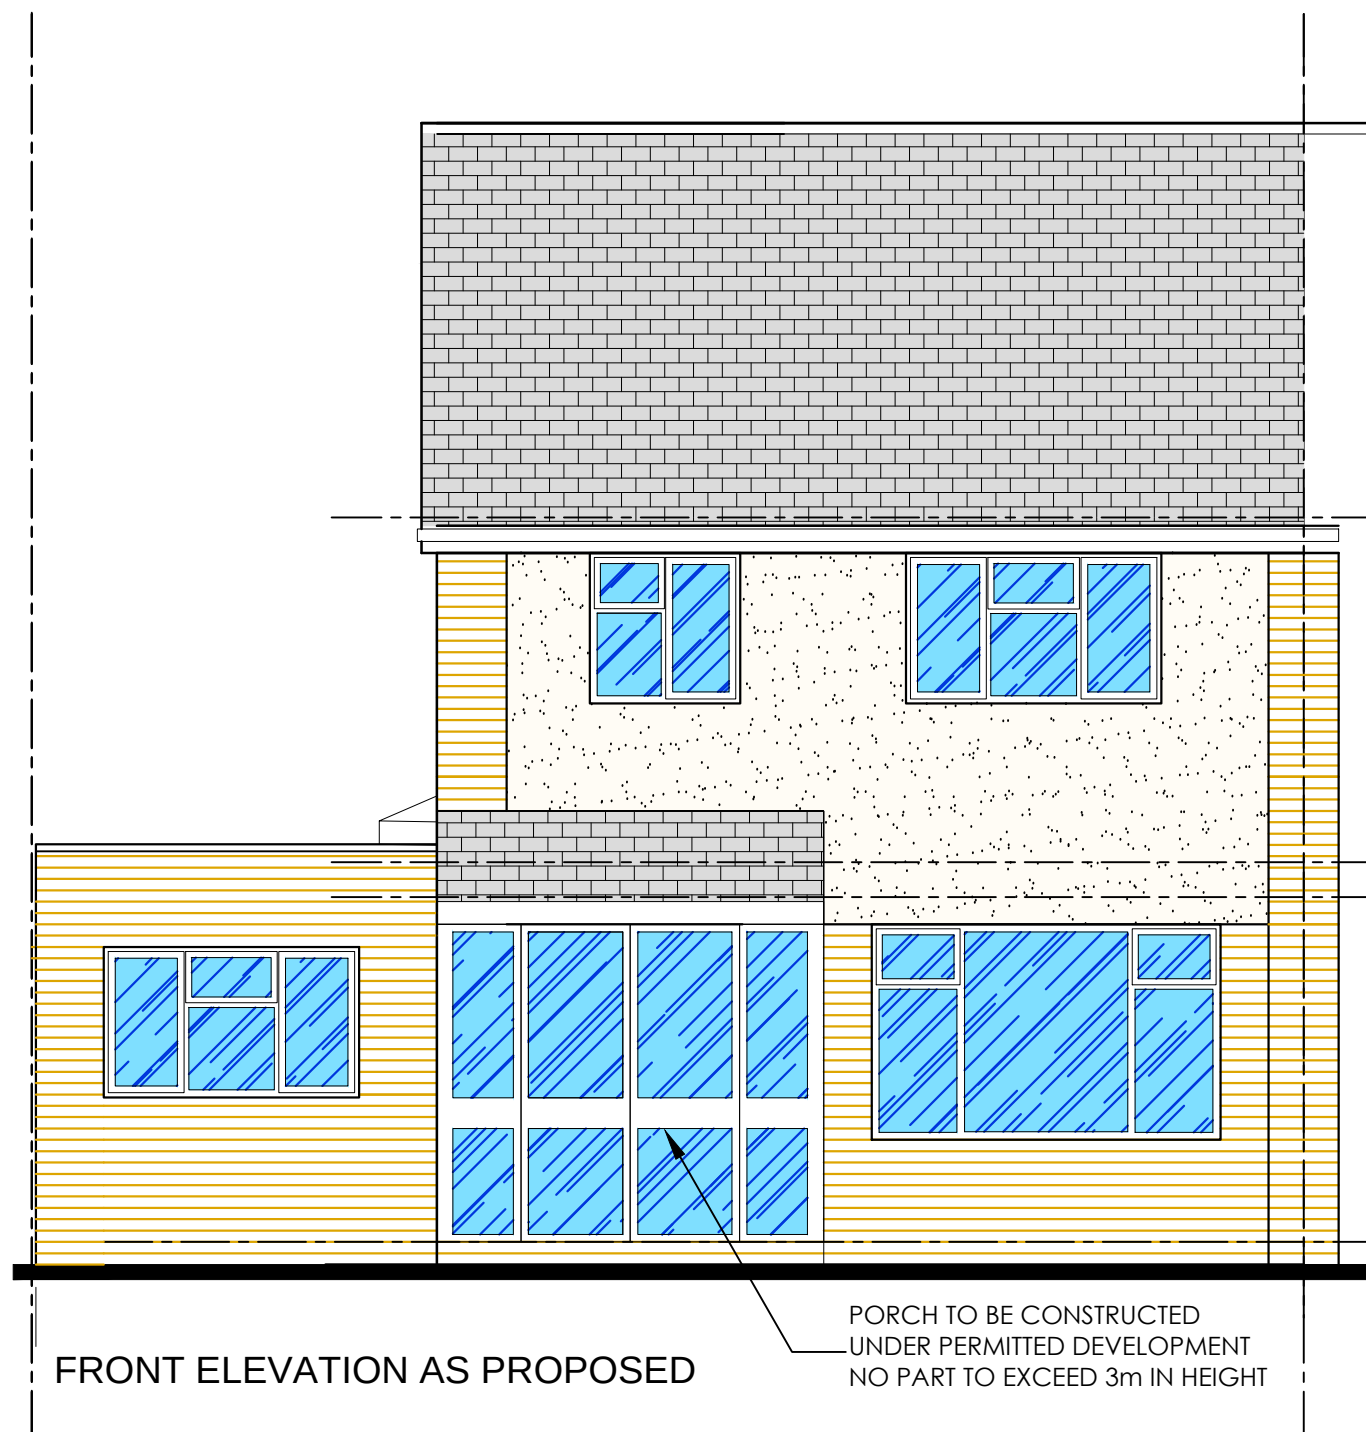

 **Creation Design**

Creation Design - Wales

Tel: 01495 616277 / 07508890294
www.creationdesign-wales.com
 E-mail: info@creationdesign-wales.com

PROPOSED HOUSE ALTERATIONS

10 CATALPA CLOSE
 MALPAS. NEWPORT
 NP20 6JW

ELEVATIONS AS PROPOSED 1

DATE: January 2025	DRAWN BY: P.P.	
SCALE(S): 1:50 @ A3	DRAWING NO: 25-075/P/05	REV: -