


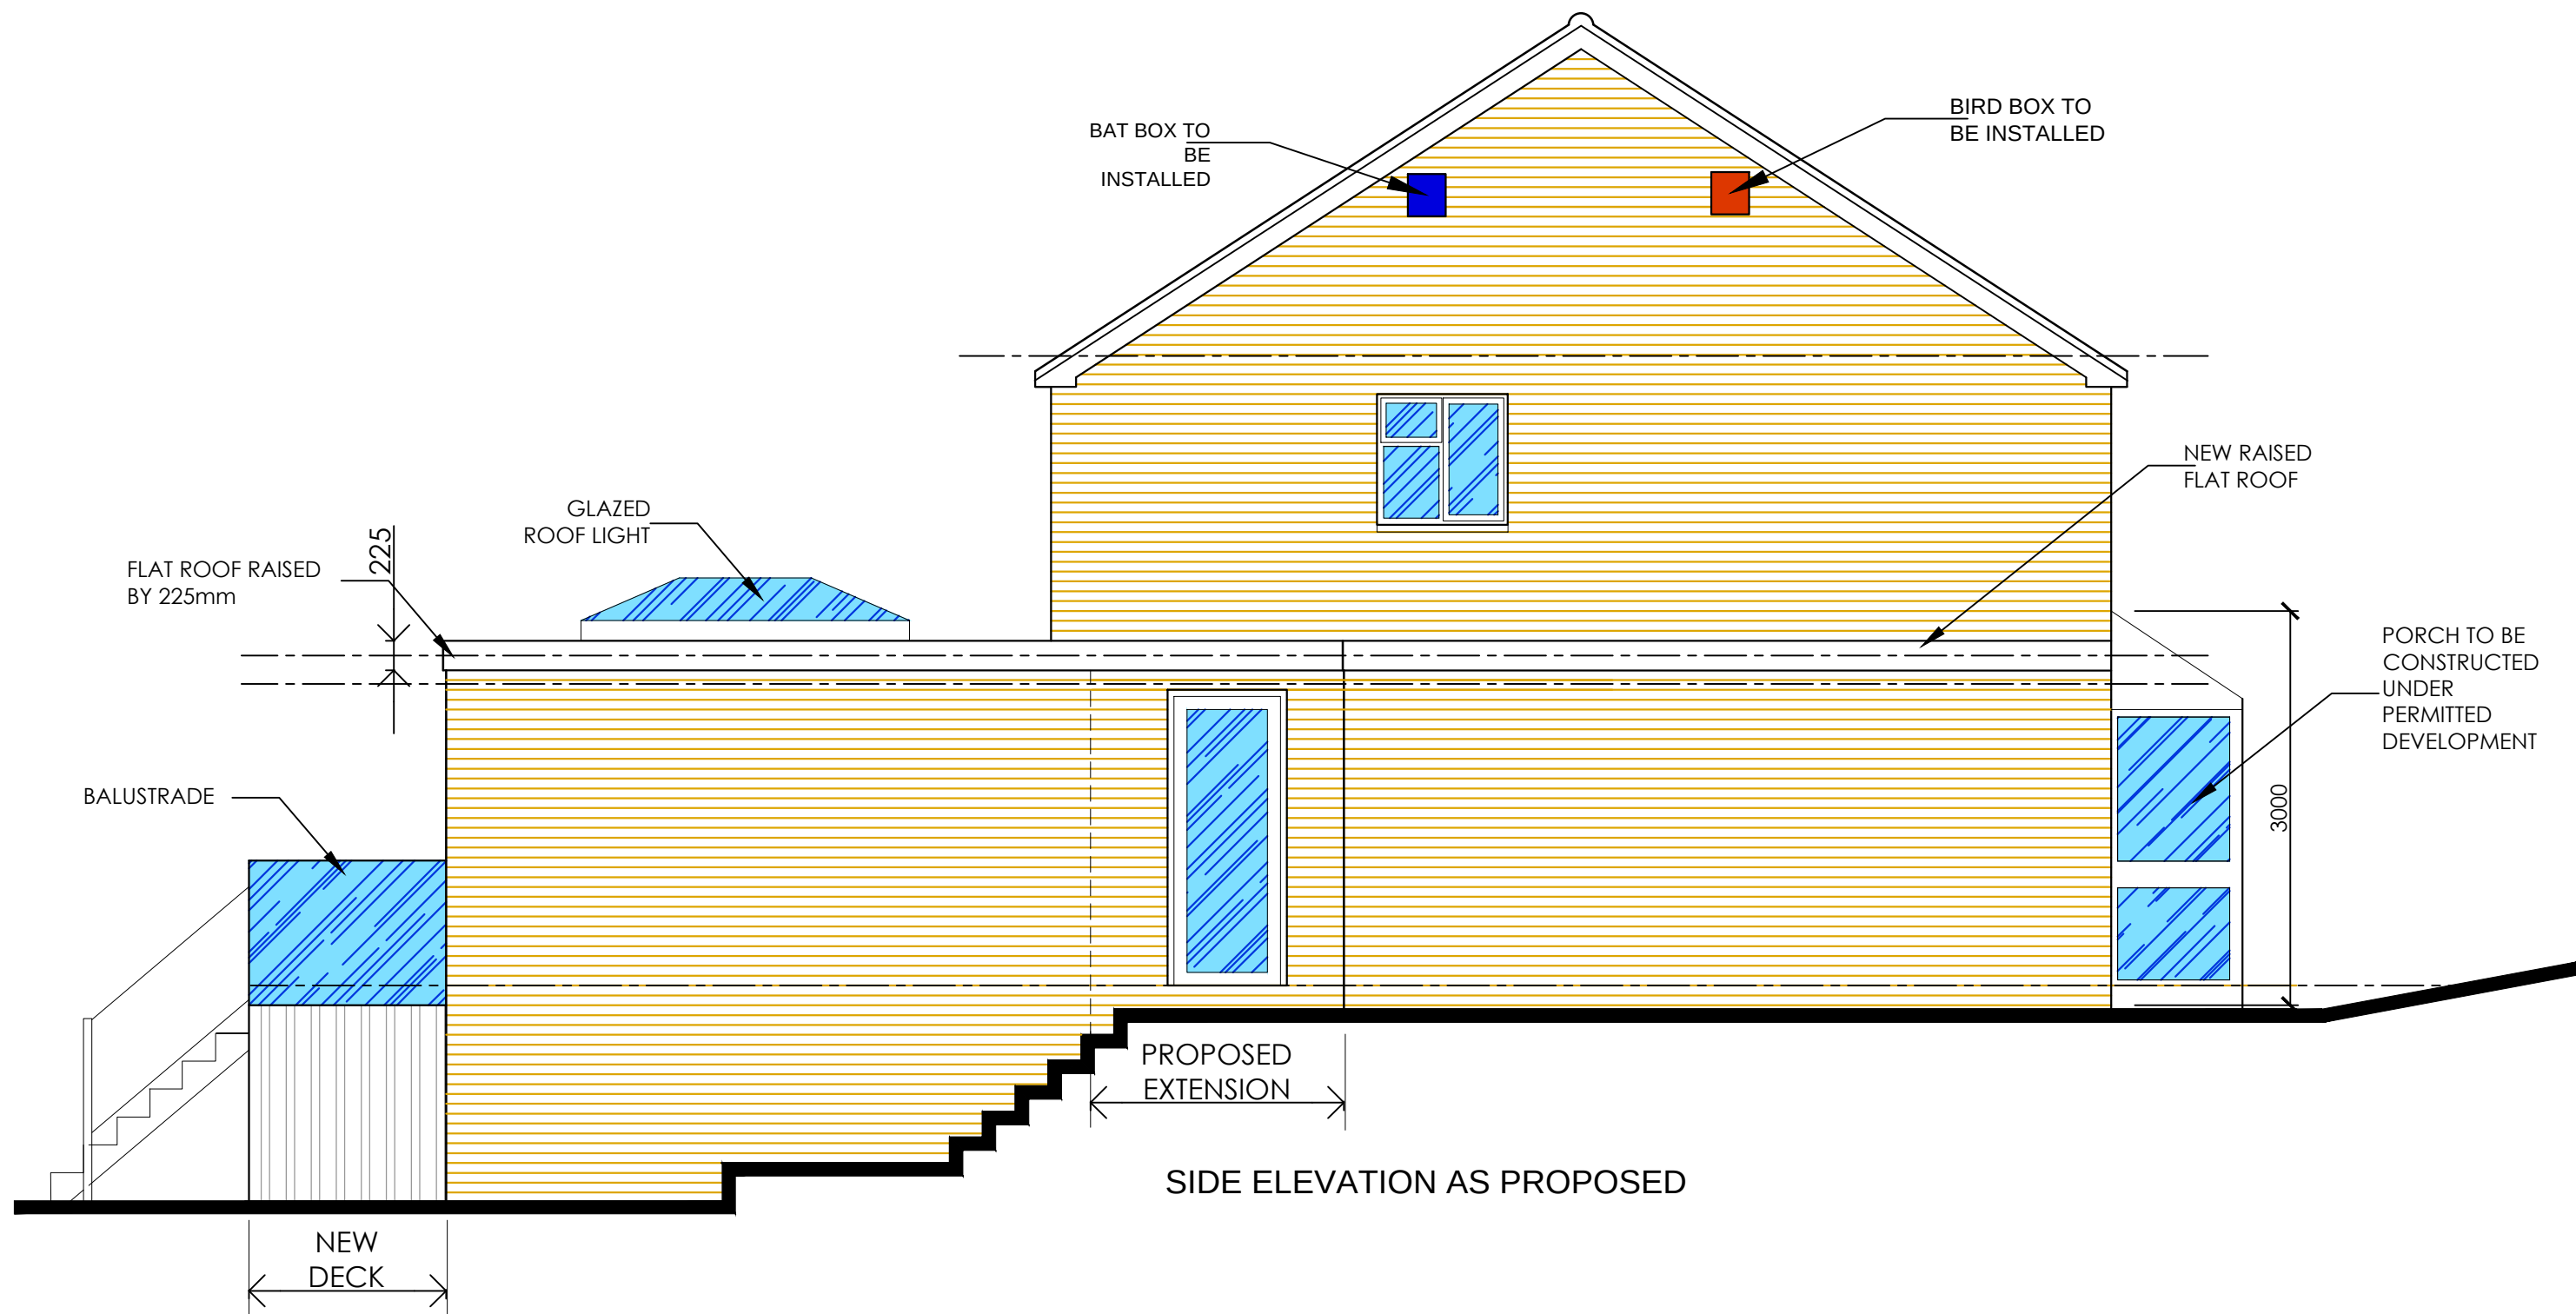


Creation Design
 Creation Design - Wales
 Tel: 01495 616277 / 07508890294
www.creationdesign-wales.com
 E-mail: info@creationdesign-wales.com

PROPOSED HOUSE ALTERATIONS
 10 CATALPA CLOSE
 MALPAS. NEWPORT
 NP20 6JW

PROPOSED SIDE ELEVATION

DATE:
January 2025

DRAWN BY:
P.P.

SCALE(S):
1:50 @ A3

DRAWING NO:
25-075/P/06

REV:
-