


Note
This drawing is copyright.

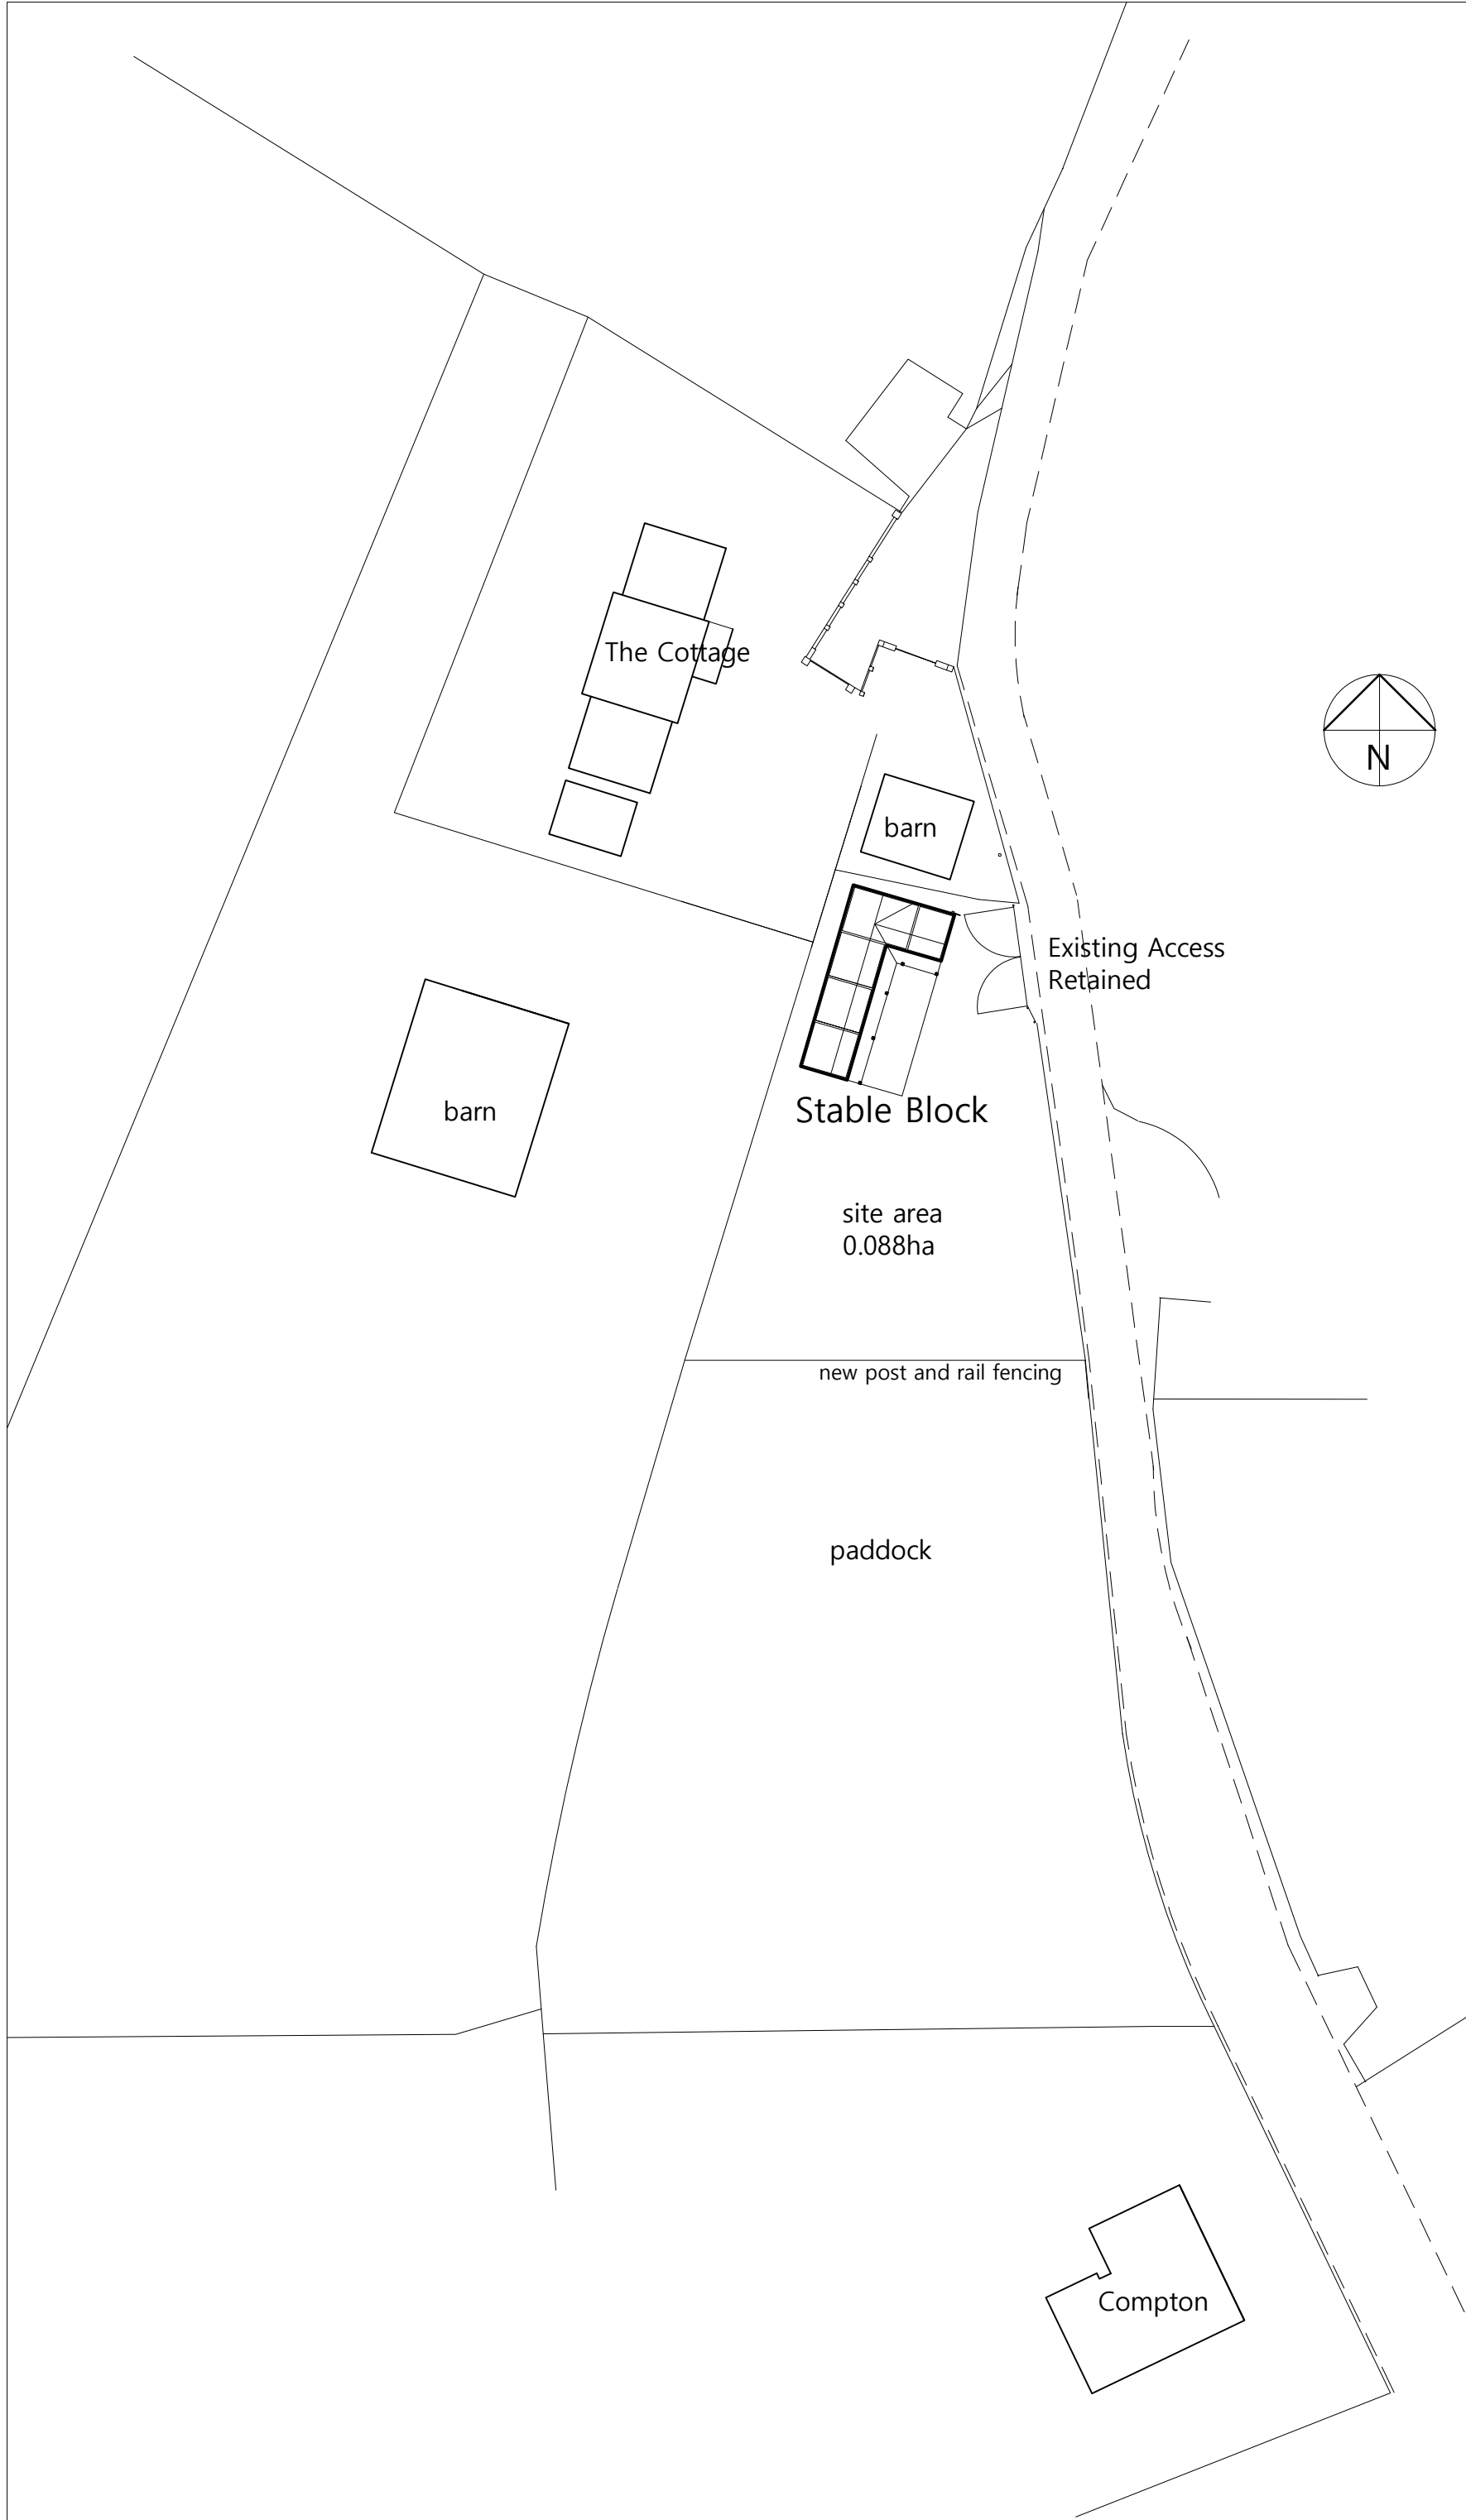

A. Existing Access note added. Boundary fence in paddock labelled. 28/02/26
Revisions

C. M. Design
Architectural, Building and
Planning Consultants
'Stelvio', The Park, Pontypool,
Gwent, NP4 8BJ
tel. 01495 651928
mob. 07811 324628

drawing
Block Plan

Project
**Proposed Stable Block
on Land at Llandevaud,
Chepstow Road,
Newport**

scale 1:500@A3	date Jan 26
--------------------------	----------------

drawn cm	stage
-------------	-------

project ref.

drawing No TJ/Llan/05	rev A
--------------------------	----------