



Note
This drawing is copyright.

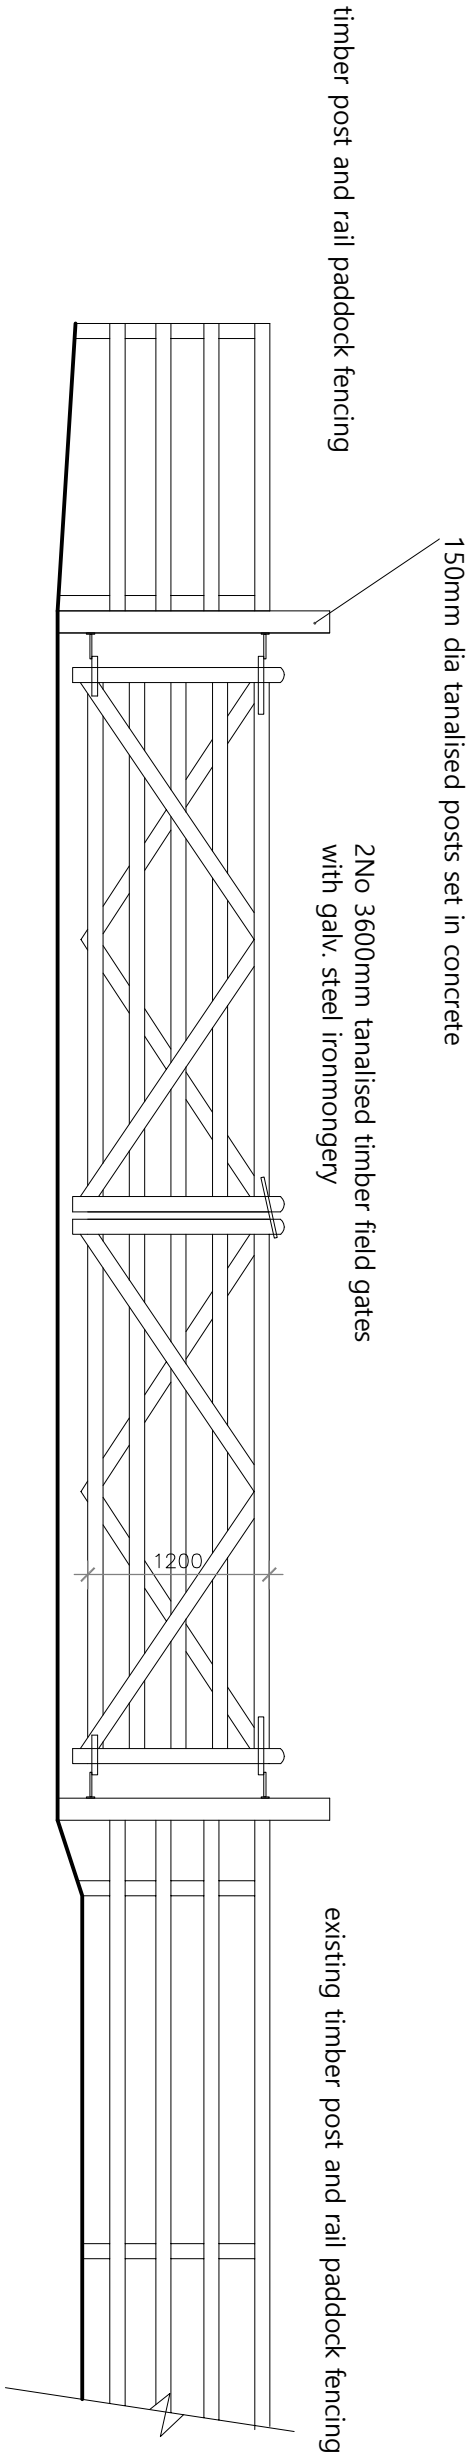

elevation of entrance gates

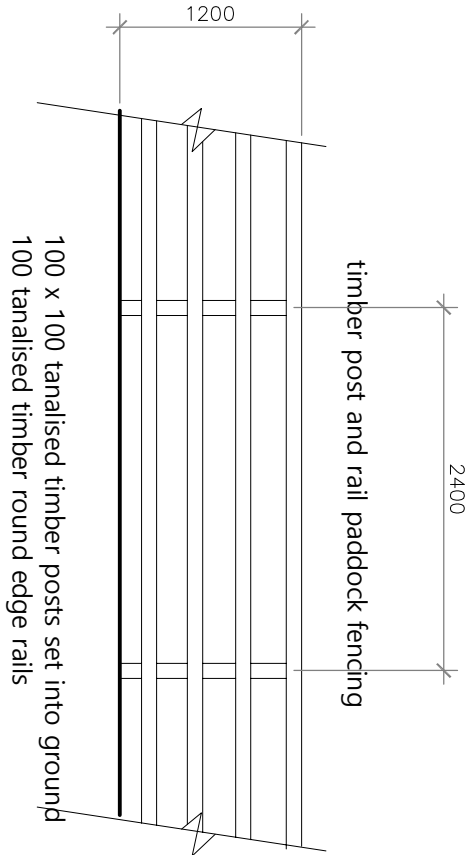

elevation of existing and
proposed paddock fencing

Revisions

C. M. Design
Architectural, Building and
Planning Consultants
Seaiwô, The Park, Pontypool,
Gwent, NP4 8BJ
tel. 01495 651928
mob. 07811 324628

drawing	
Details of Entrance Gates and Paddock Fencing	
Project	
Proposed Stable Block on Land at Llandevaud, Chepstow Road, Newport	
scale	date
1:50@A3	Jan 26
drawn	stage
CM	
project ref:	
drawing No	rev
TJ/Lan/06	