


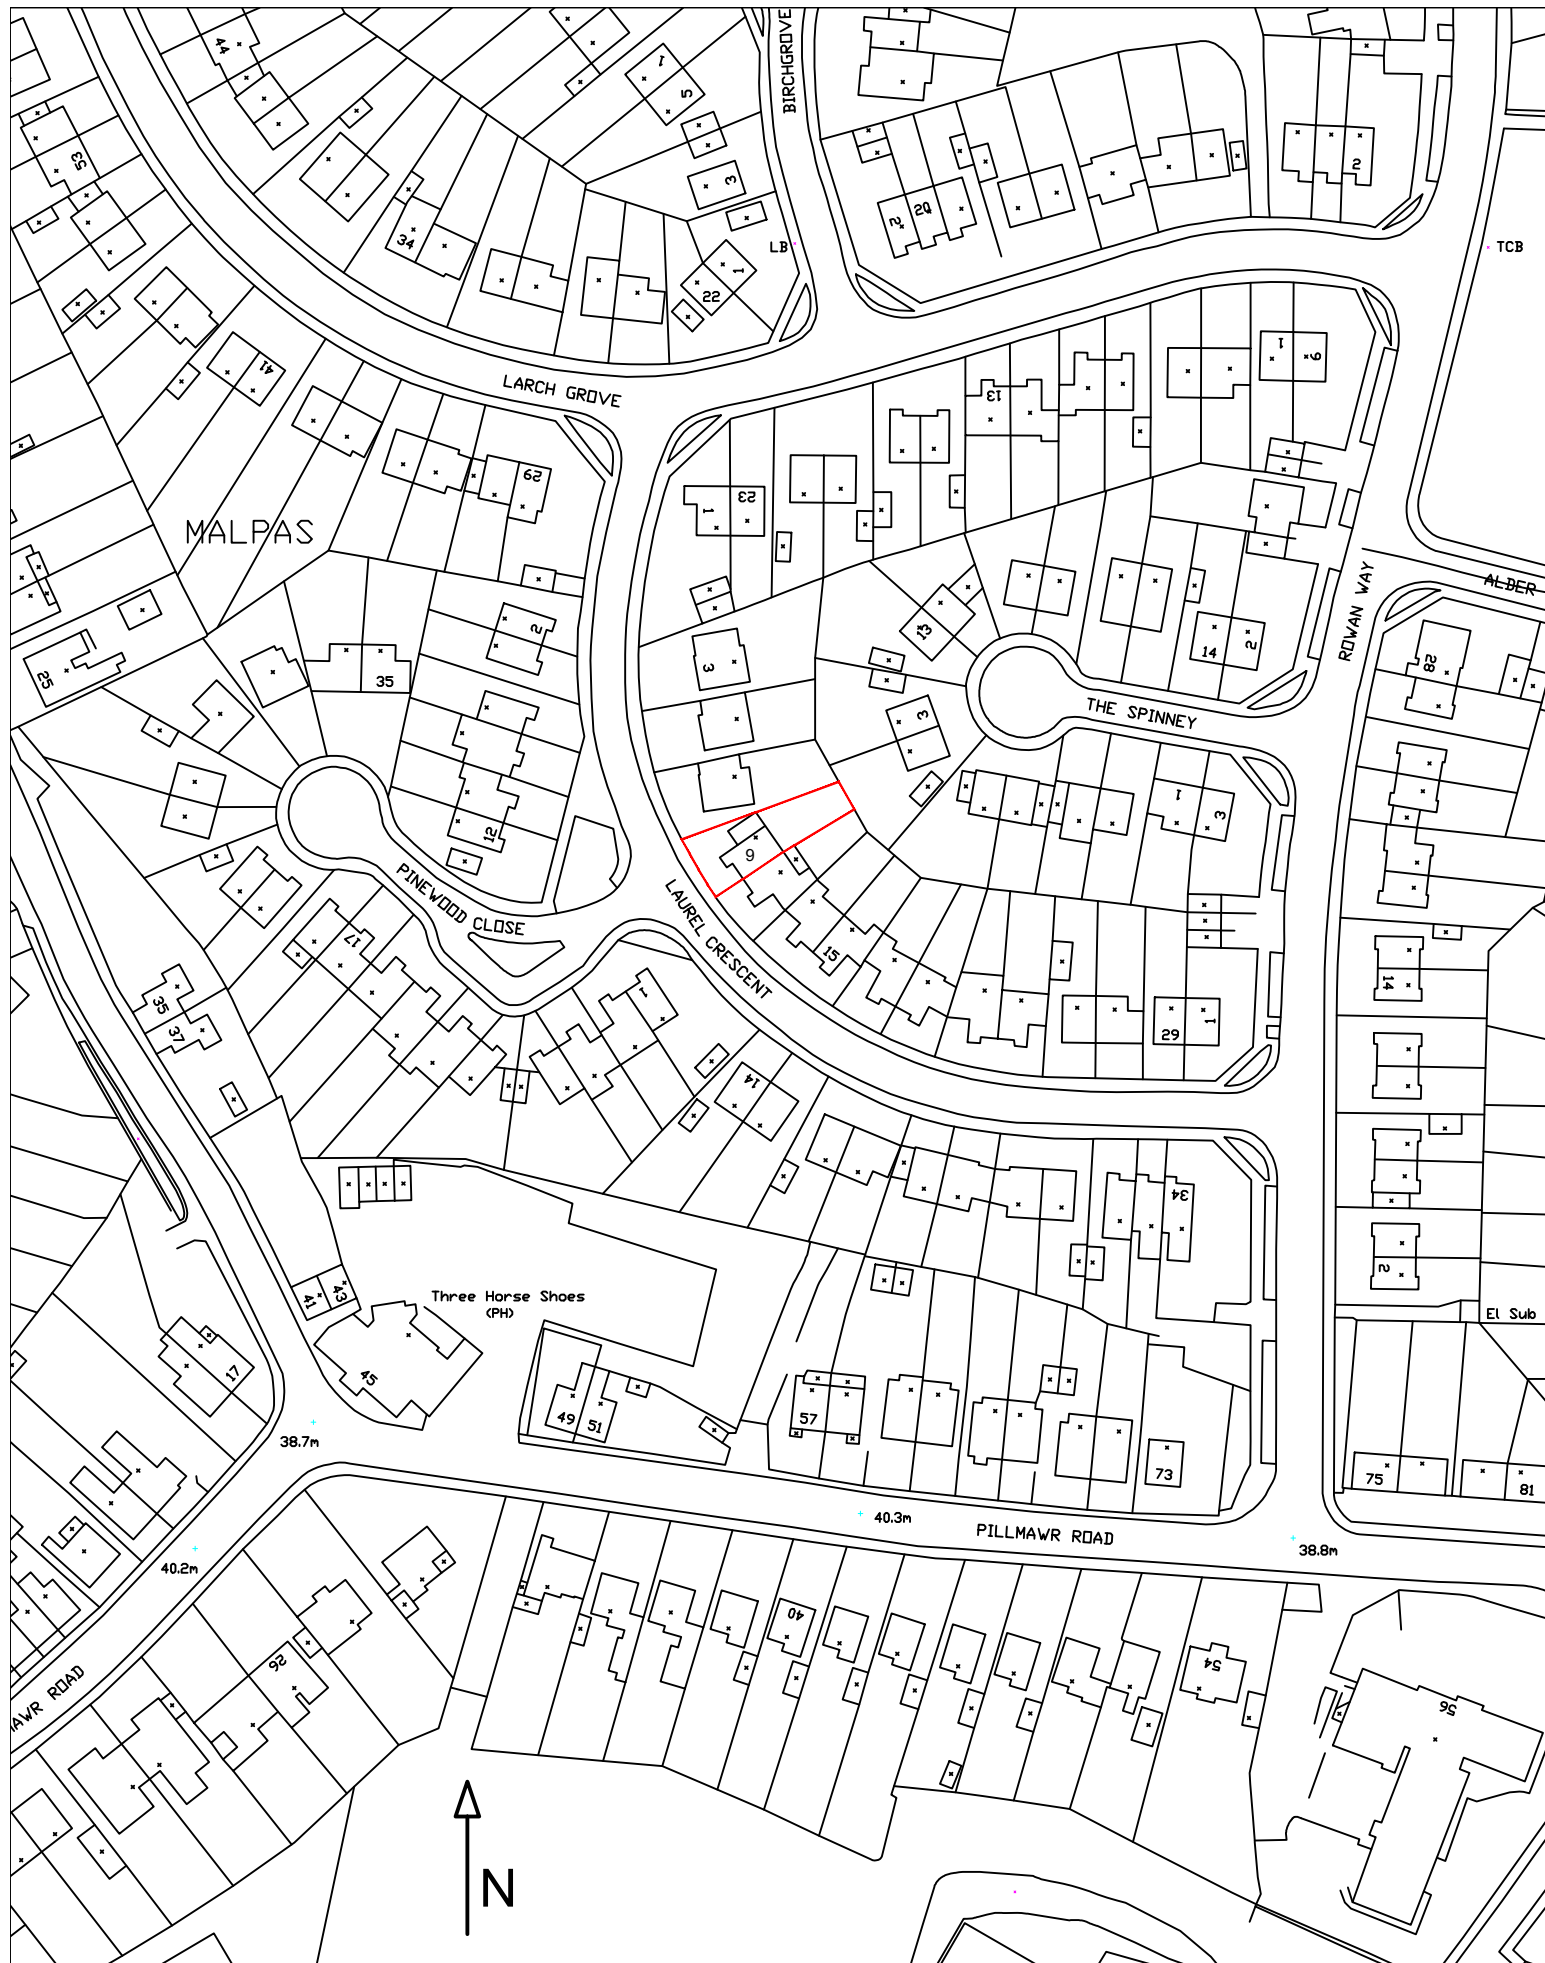

DRAWING REFERENCE
LOCATION PLAN

SITE ADDRESS
9 LAUREL CRESCENT, MALPAS, NEWPORT,
NP20 6WQ - MR & MRS BRIMMELL

DRAWN BY
DATE
CH'D BY
DATE
STATUS

DJLH
NOV 2025

SCALE
1:1250 (A4)

DRAWING No.
25-2447-DWG-01

PLANNING

Keystone House
201 Risco Road
Newport
South Wales
NP20 5AR
T 01633 378058
M 07947836245
www.keystone.co.uk

Keystone
Structural Engineering

Email dudley@keystone.co.uk