
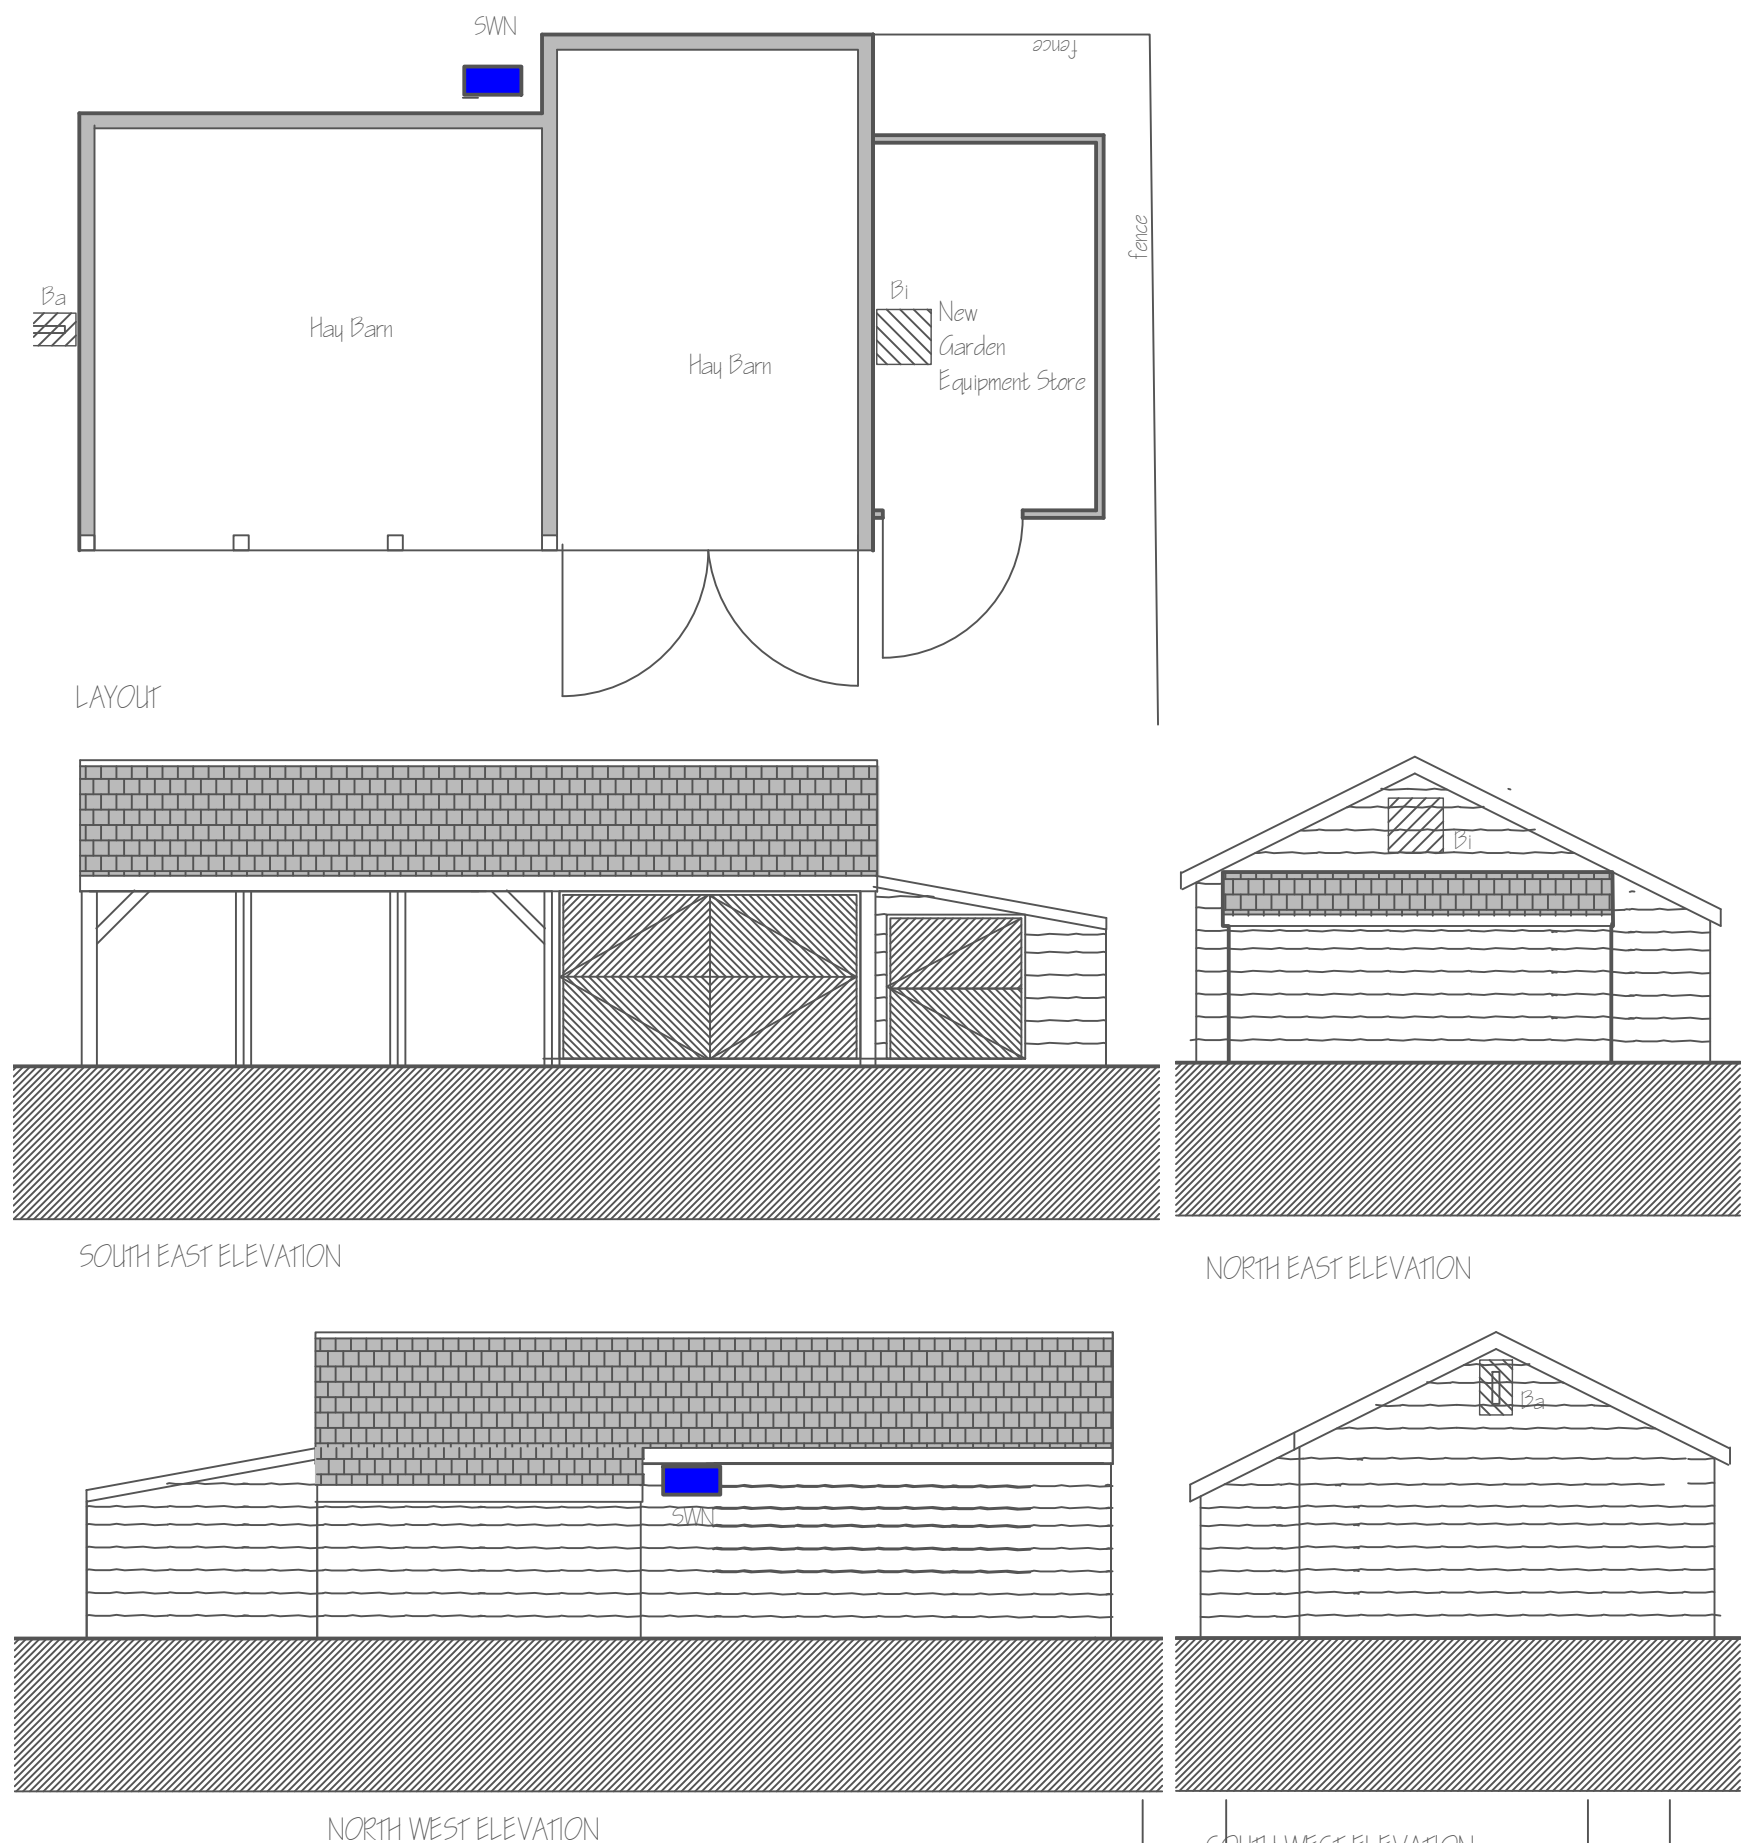


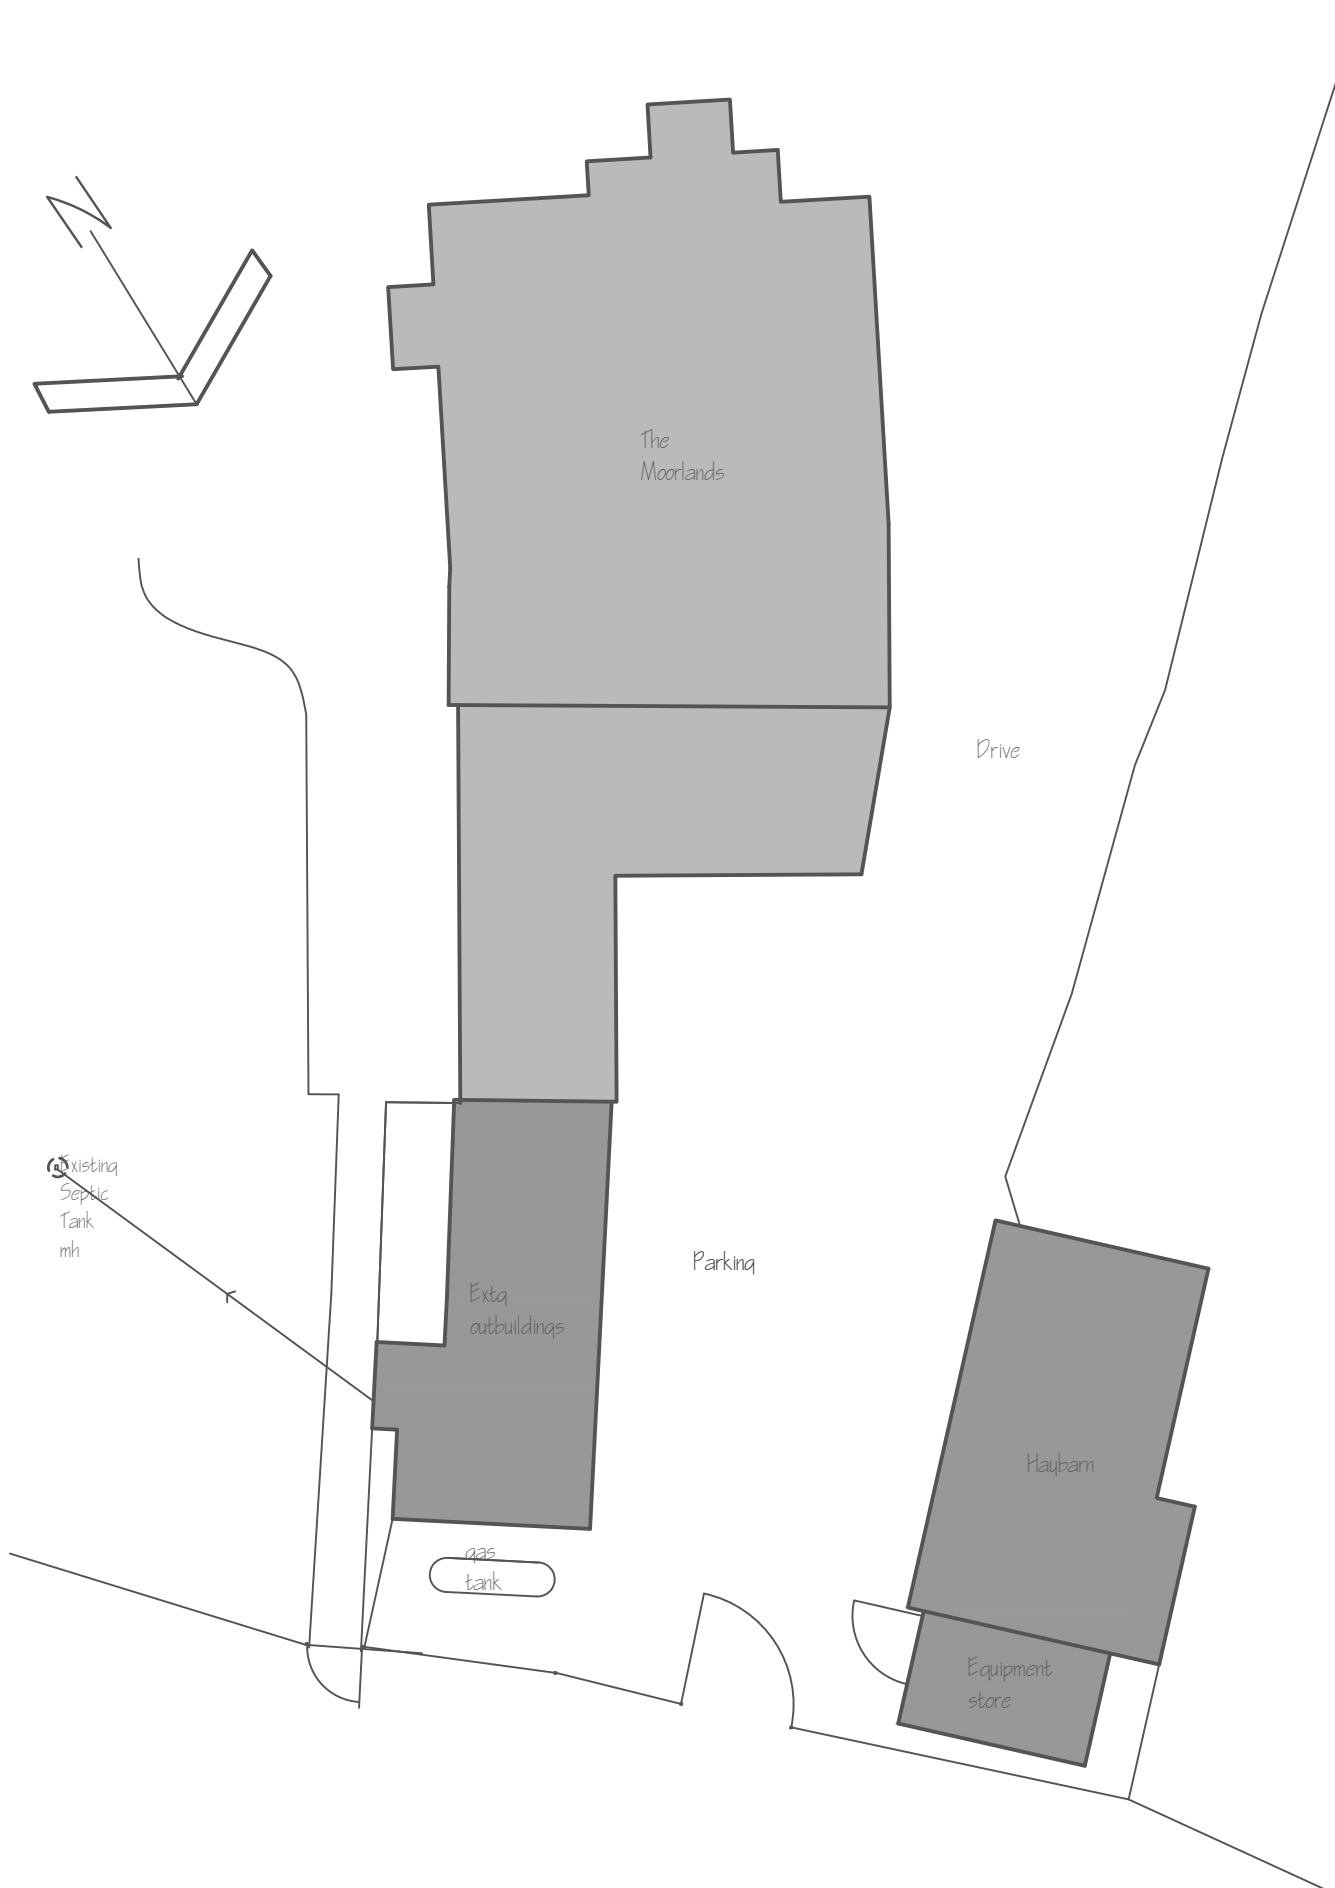

Site Layout as Existing scale 1:500

Project Client Mrs J Harris Price	Project Title Change of Use , The Moorlands, Goldcliff, Newport	Drawing Title Site Layout as Existing and Layout and Elevations of Hay Barn/ Equipment Store Showing Proposed Bio Diversity Measures	THIS DRAWING IS COVERED BY COPYRIGHT WHICH REMAINS WITH HOWARD HICKS DESIGN AND MUST NOT BE REPRODUCED IN ANY FORM WITHOUT THEIR EXPRESS PERMISSION.	Scale 1:500 & 1:100 @A3	Date	Drawing No. PLO3	Job No. 2194	Howard Hicks Design Architectural Designers. Technologists . Building Surveyors . Project Management 21 East Road, Oakfield, Torfaen, Cwmbran, Torfaen, Wales NP44 3DW Tel 01633 527159, Mob 07984 971763
				Drawn by HH	Checked	Status Planning	Rev. No. A	