

Small Scale Ecological Enhancements - Residential Garden

As part of the Future Wales policy we proposed the following small scale Ecological Enhancements in a Residential Garden within 12 months of the completion of the extension work.

1. Bee Bricks - Examples are from Green&Blue.co.uk. They are 215mm x 105mm x 65mm and can either be used in the buildup of the extension or placed min 1m high in preferably a south facing direction.




2. Wildflower area containing wildflower seed mix containing some or all of the following species:

- Wildflowers:
- Achillea millefolium – (Yarrow)
 - Centaurea nigra – (Black Knapweed)
 - Centaurea scabiosa – (Greater Knapweed)
 - Daucus carota – (Wild Carrot)
 - Galium verum – (Lady's Bedstraw)
 - Hypericum perforatum – (Perforate St John's Wort)
 - Hypochaeris radicata – (Cat's-ear)
 - Knautia arvensis – (Field Scabious)
 - Leucanthemum vulgare – (Oxeye Daisy)
 - Lotus corniculatus – (Bird's-foot Trefol)
 - Malva moschata – (Musk Mallow)
 - Medicago lupulina – (Black Medick)
 - Plantago lanceolata – (Ribwort Plantain)
 - Primula veris – (Cowslip)
 - Prunella vulgaris – (Selfheal)
 - Ranunculus acris – (Meadow Buttercup)
 - Rhnanthus minor – (Yellow Rattle)
 - Sanguisorba minor – (Saled Burnet)
 - Silene alba – (White Campion)
 - Vicia sativa ssp nigra – (Common Vetch)



3. A log pile to encourage insects and hedgehogs

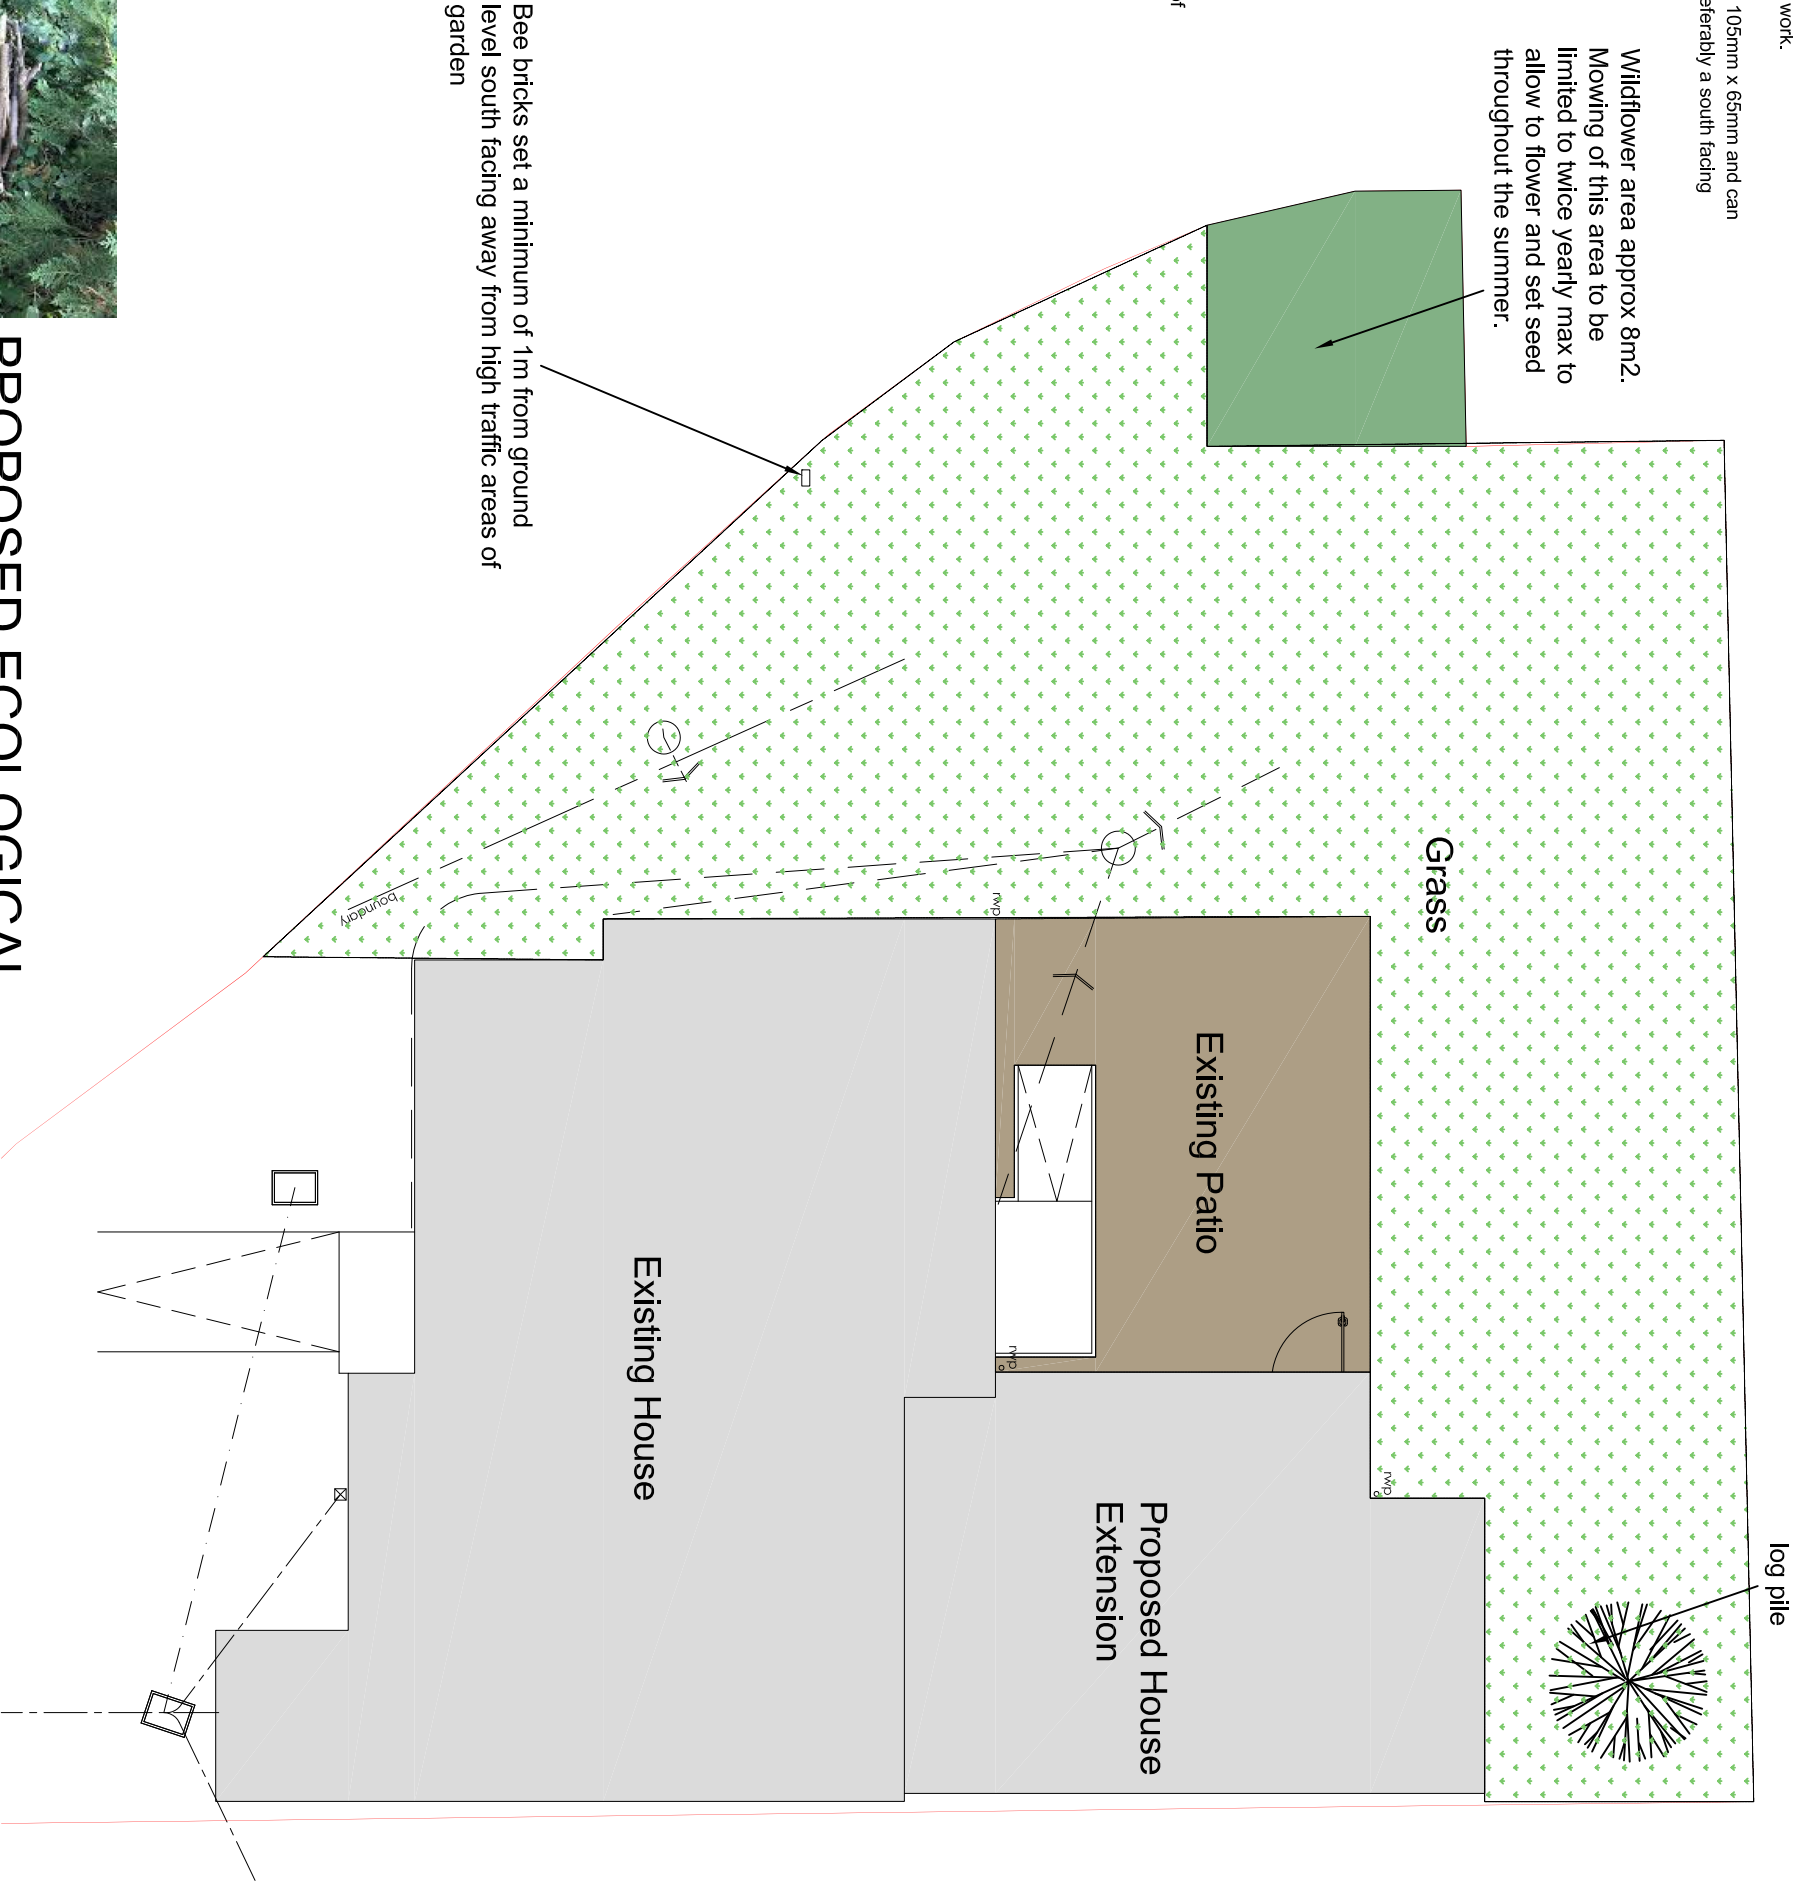

PROPOSED ECOLOGICAL
DEVELOPMENT PLAN - SCALE 1:100

1:100



Owner:			
Miss Sarah M Amos			
Address:			
1 Hillview Crescent Newport South Wales NP19 4NT			
Drawing Title:			
Proposed Biodiversity Enhancements			
Grant Ref:	Drawing no.		
23/047/DIS	04		
Scale	Date	Drawn	
1:00 @ A3	Aug 2025	CB	
Notes:			