
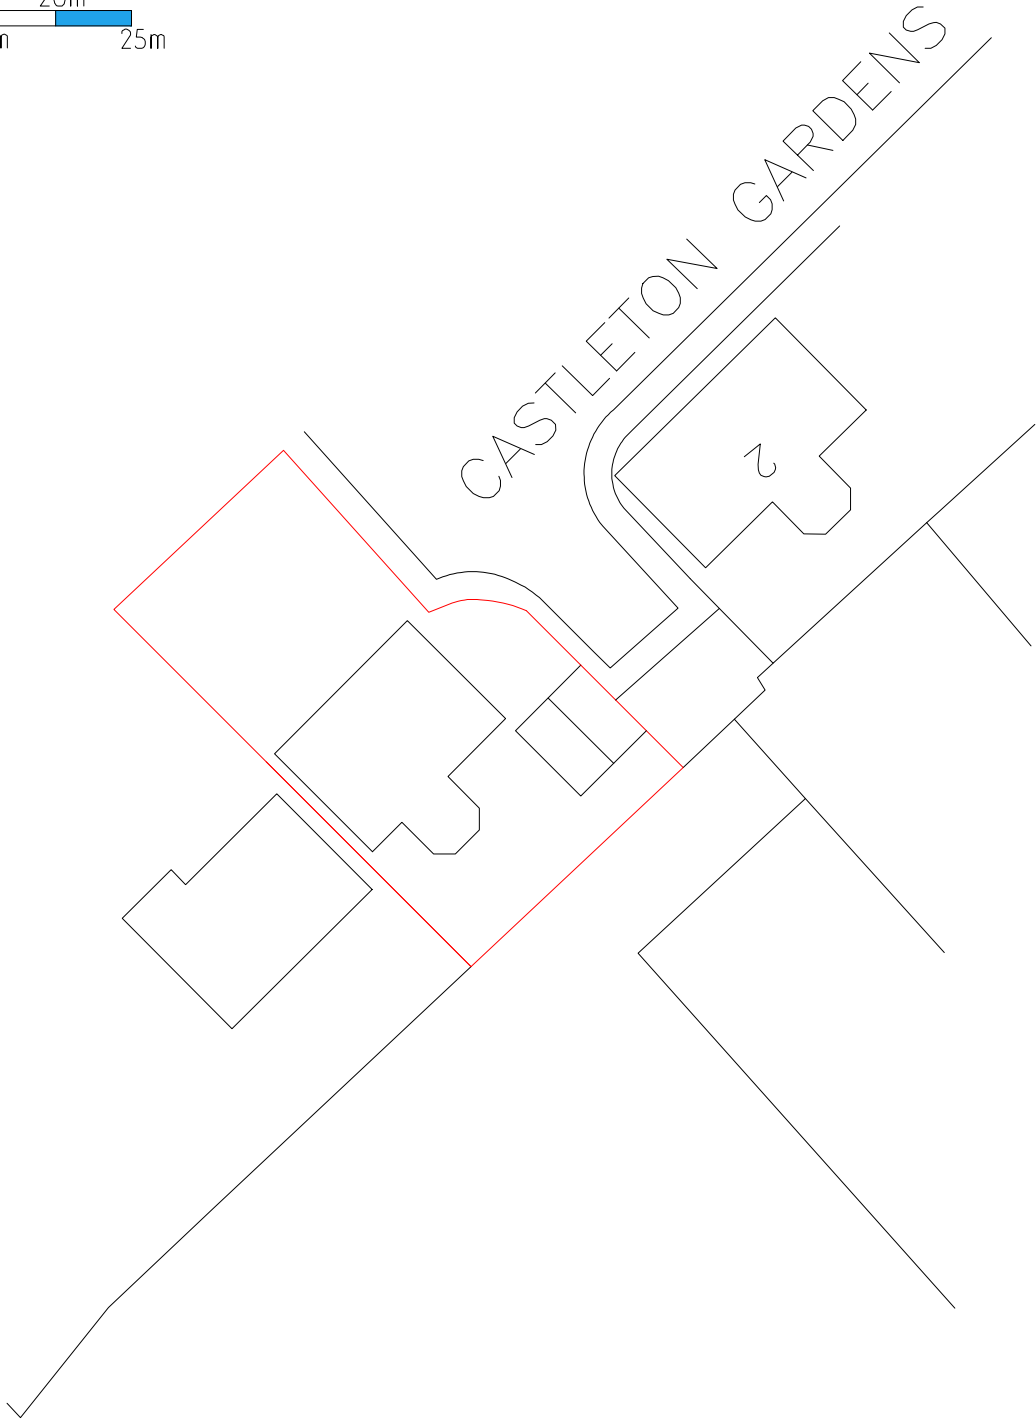



- notes.
1. This drawing is for the purpose of planning permission only unless noted otherwise
 2. This drawing could be subject to amendments until the relevant permissions have been granted.
Please ask if unsure before commencing works on site.
 3. Dimensions are shown in millimeters
 4. This drawing is copyright. All rights reserved.
 5. Scale this drawing only for planning permission purposes. Dimensions to be checked on site.

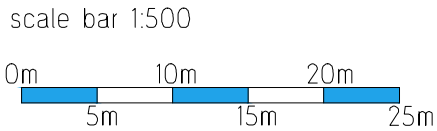

email: info@mbdesignas.com
web: www.mbdesignas.com

ECOLOGY

MATERIALS

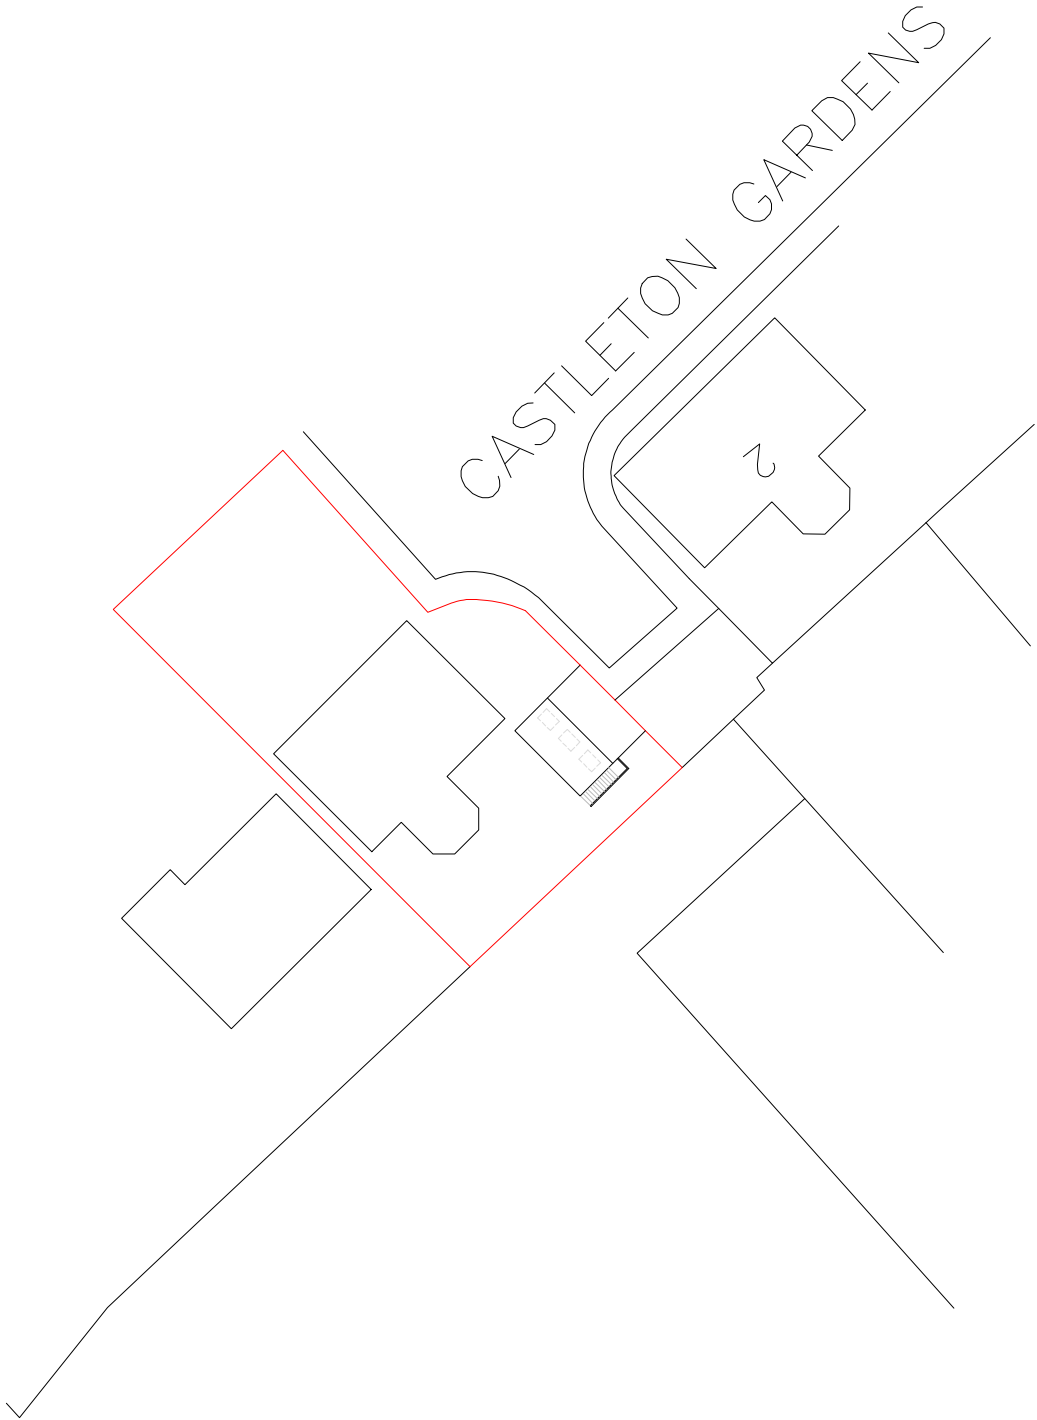

BLOCK PLAN

DRAWING NO.	REVISION.	CLIENT:	SITE ADDRESS:	PROJECT DESCRIPTION:	SCALE:	DATE:
PP/004	0	Mike Ross	3 Castleton Gardens Castleton CF3 2WD	Convert garage loft to annexe	1:500 A3	January 2025