



Proposed entrance gate:
Contemporary metal gate with closely spaced horizontal slats within a simple rectangular frame, finished in dark colour. Slats divided into panels by slender vertical supports. Gate posts are left as existing

Proposed fencing above existing brick boundary wall:
Retain existing brick boundary wall and install three to four horizontal fence boards above, providing an additional height of approximately 400 mm. Boards to be evenly spaced and supported on discreet posts, with a finish to complement the proposed gate.

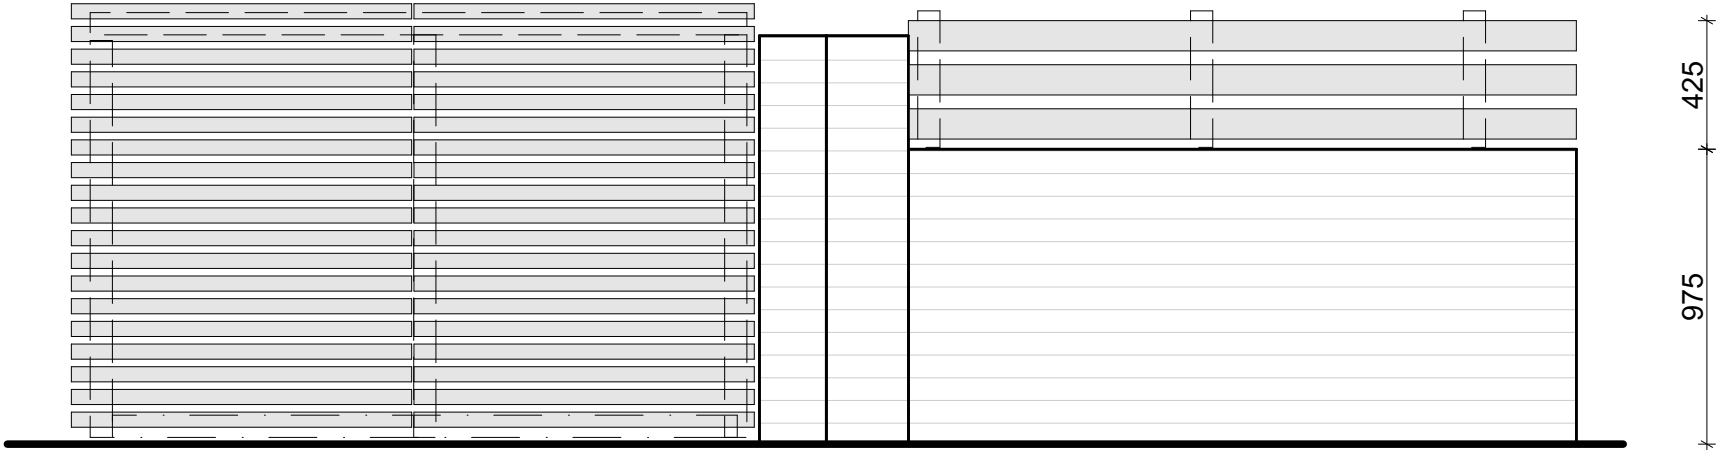

Gate Detail

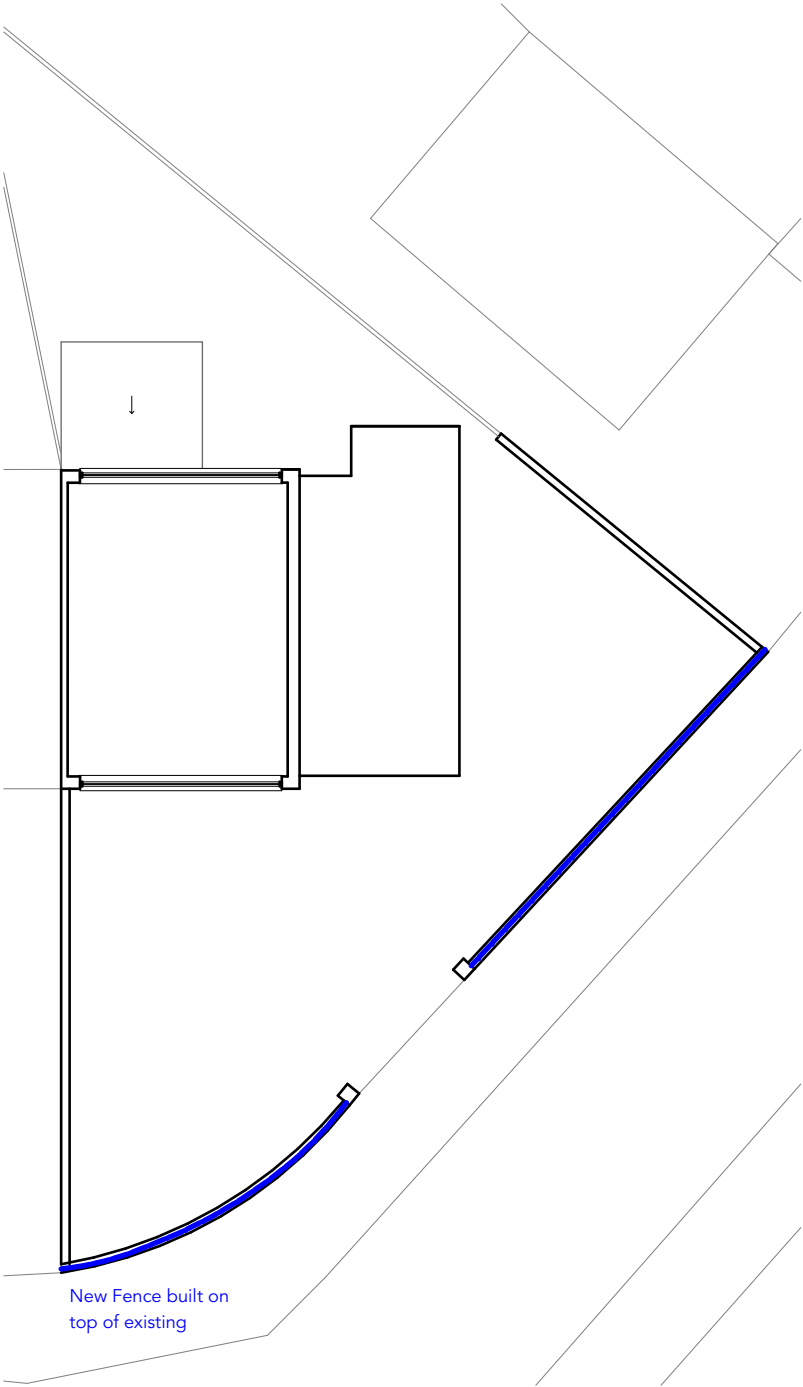

This drawing, electronic file & content is copyright of Benham Architects.
All rights reserved. You may not, except with our express written permission, copy, distribute or commercially exploit the content, nor may you transmit it or store it in a website or other form of electronic retrieval system.
Do not scale from this drawing. All dimensions to be checked onsite prior to commencement of works.

Planning Issue		BA	07.10.26
Rev	Description	Issued by	Date
Originator			
BENHAM ARCHITECTS			
13 St Andrews Crescent			
Suite 7			
Cardiff		07970 835 735	
CF10 2DB		design@benhamarchitects.com	
Scale		Status	
1:25 @A3		PLANNING	
Project			
76 Hillview Crescent			
Client			
Michal Nerko			
Drawing Title			
Proposed fence and gate detail			
Drawing Number			
2626-P-130 - A			