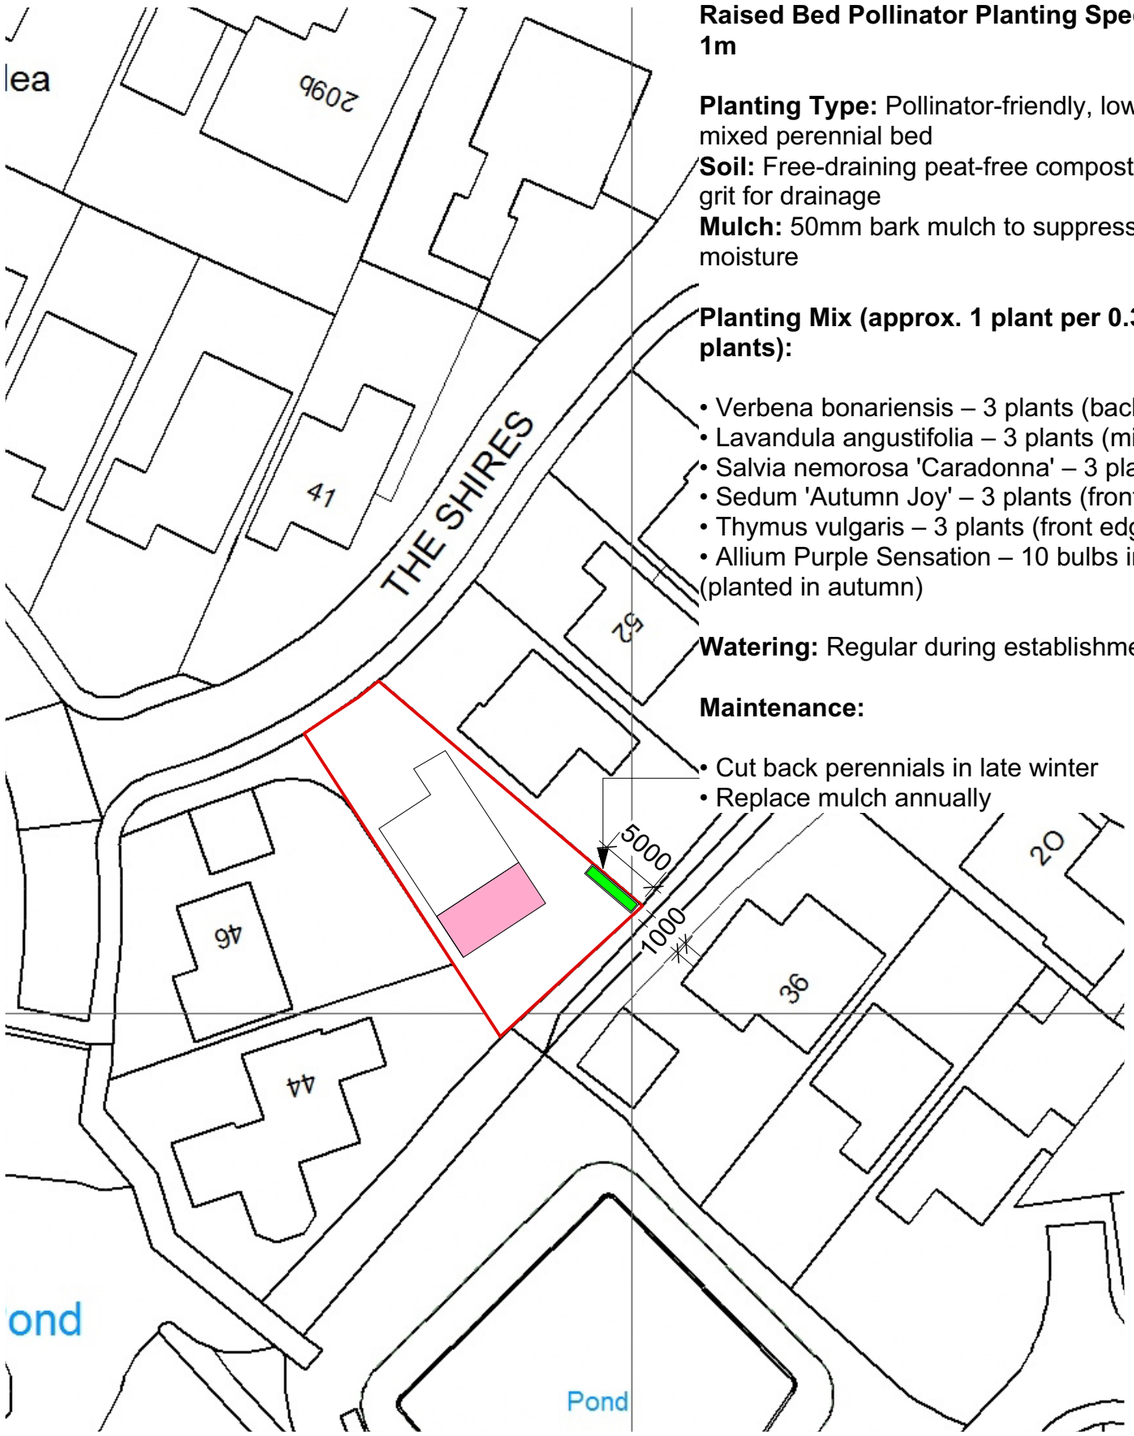


Raised Bed Pollinator Planting Specification – 5m x 1m

Planting Type: Pollinator-friendly, low-maintenance mixed perennial bed
Soil: Free-draining peat-free compost mix with added grit for drainage
Mulch: 50mm bark mulch to suppress weeds and retain moisture

Planting Mix (approx. 1 plant per 0.3m² = 15–18 plants):

- Verbena bonariensis – 3 plants (back for height)
- Lavandula angustifolia – 3 plants (middle row)
- Salvia nemorosa 'Caradonna' – 3 plants (middle row)
- Sedum 'Autumn Joy' – 3 plants (front/middle)
- Thymus vulgaris – 3 plants (front edge)
- Allium Purple Sensation – 10 bulbs interspersed (planted in autumn)

Watering: Regular during establishment, then minimal

Maintenance:

- Cut back perennials in late winter
- Replace mulch annually

SITE LOCATION PLAN
AREA 2 HA
SCALE: 1:1250 on A4
CENTRE COORDINATES: 325885 , 182214



Supplied by Streetwise Maps Ltd
www.streetwise.net
Licence No: 100047474
11:22:21 04/06/2025

North

0 10 20 50
Scale bar 1:500 @ A3

0 25 50 100
Scale bar 1:1250 @ A3

Skerryvore Designs Ltd
skerryvoredesigns.co.uk
Phone **01633 897922**
Mobile **07816 934352**
contact@skerryvoredesigns.co.uk

JOB	
TITLE	48 The Shires- CF3 2AZ
DRAWING	
TITLE	Block and Locaiton Plan
DRAWING No.	SD1090 00
SCALE	1:500 / 1:1250 @ A3
DATE	June 2025