


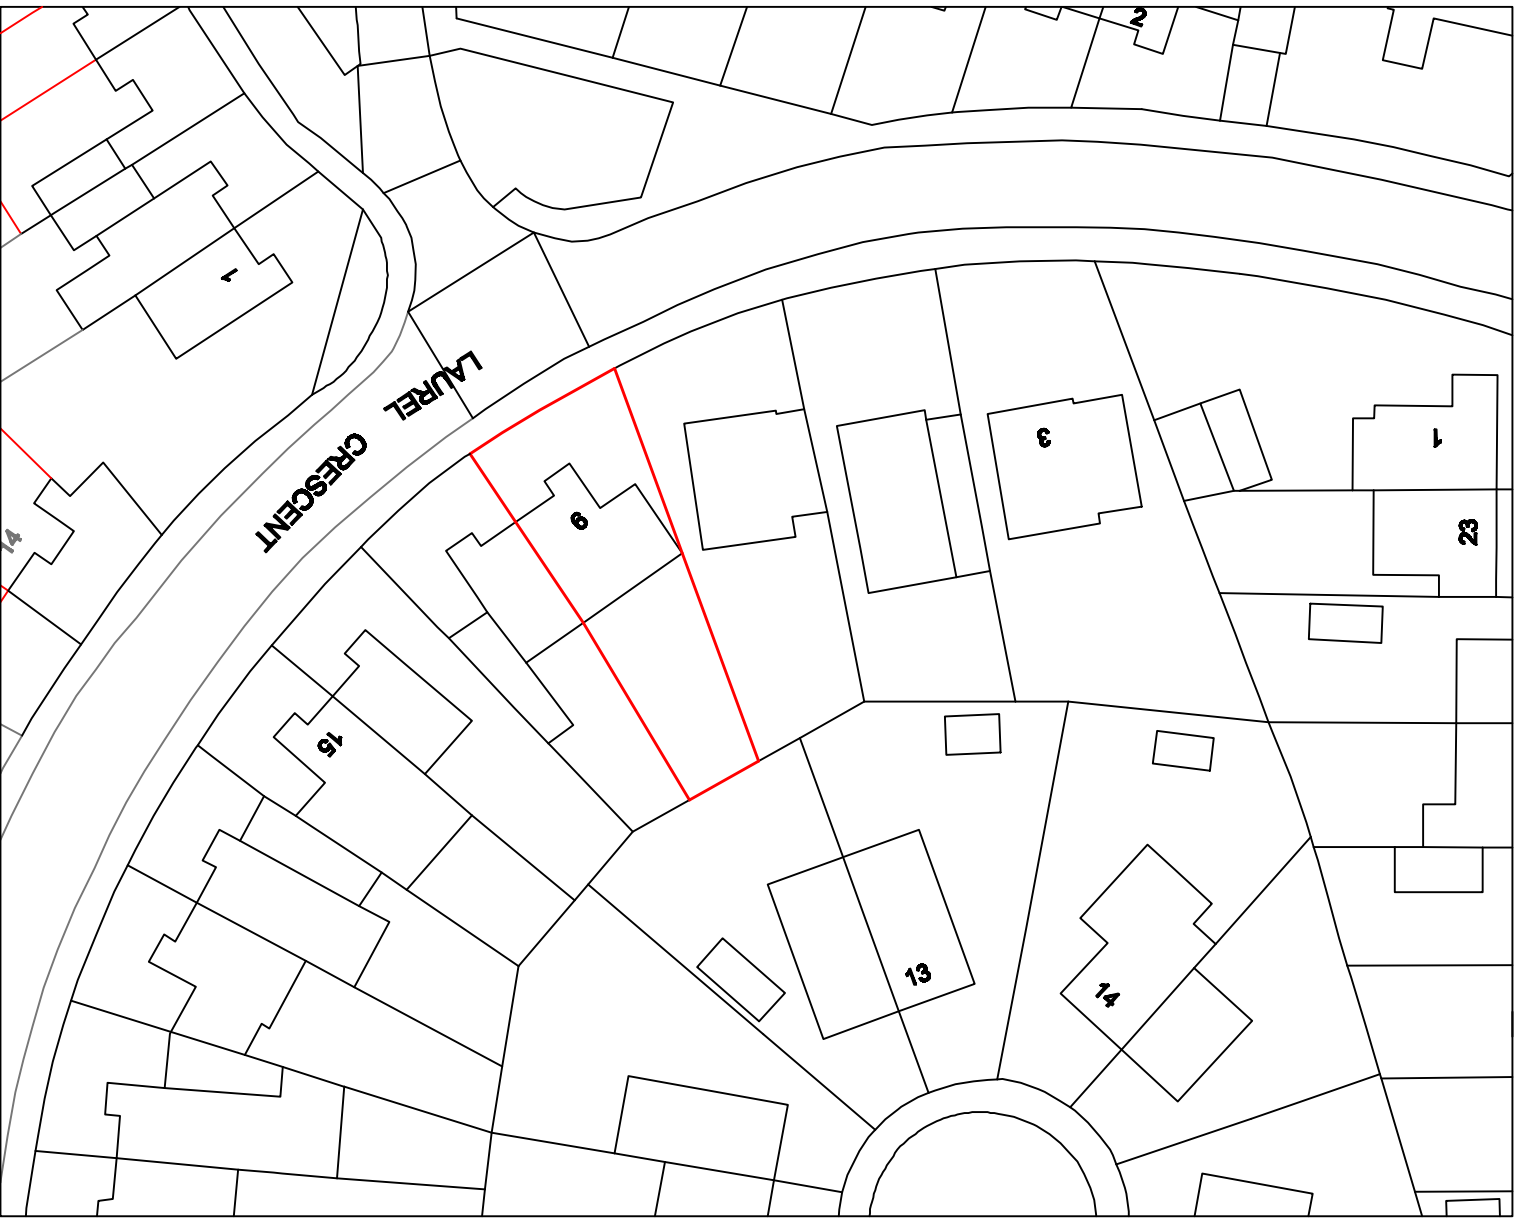

9 LAUREL CRESCENT, MALPAS, NEWPOST NP20 6WQ

SITE LOCATION PLAN

SCALE 1:500 @ A4

