


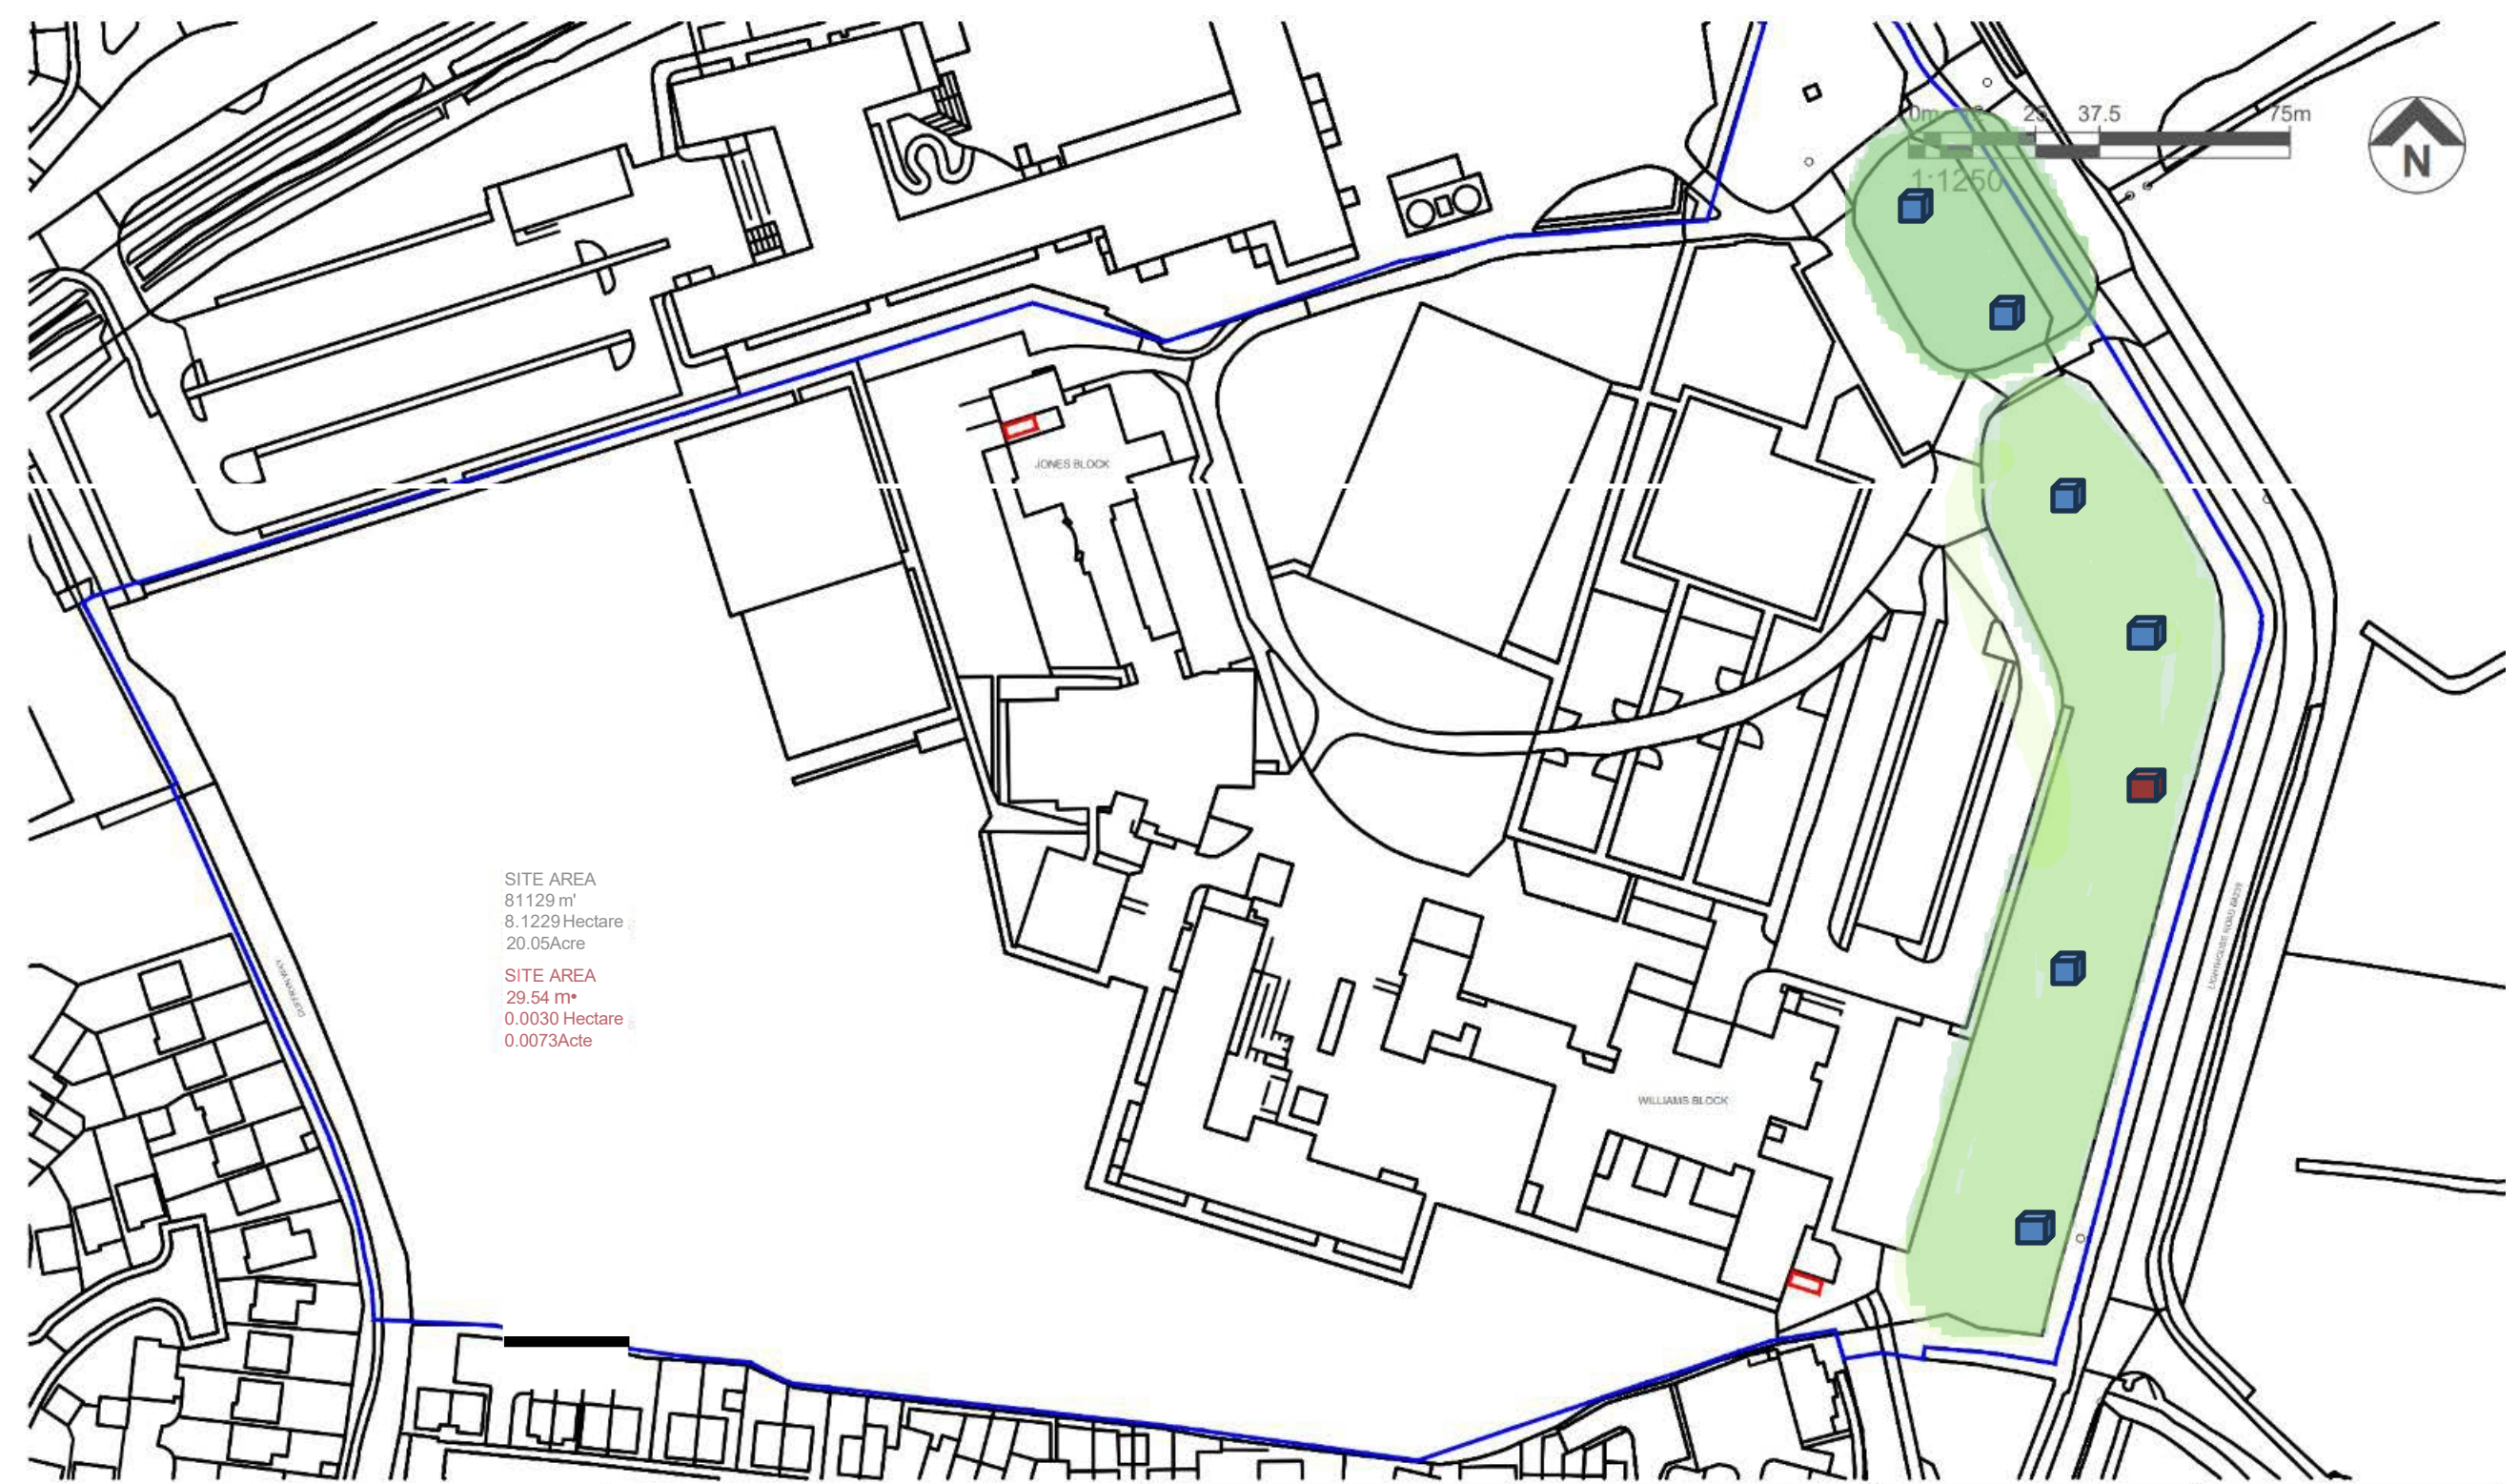

SITE AREA
81129 m²
8.1229 Hectare
20.05Acre

SITE AREA
29.54 m²
0.0030 Hectare
0.0073Acre

THIS DRAWING IS PRODUCED FOR USE IN THIS PROJECT ONLY AND MAY NOT BE USED FOR ANY OTHER PURPOSE. NPS PROPERTY CONSULTANTS LTD ACCEPT NO LIABILITY FOR THE USE OF THIS DRAWING OTHER THAN THE PURPOSE FOR WHICH IT WAS INTENDED IN CONNECTION WITH THIS PROJECT AS RECORDED IN THE 'PURPOSE FOR ISSUE' AND 'FILE STATUS CODE'.

THIS DRAWING MAY NOT BE REPRODUCED IN ANY FORM WITHOUT PRIOR WRITTEN AGREEMENT OF NPS PROPERTY CONSULTANTS LTD.

ORIGINAL
SHEET SIZE
A3

Revision A: 16/02/26_container relocated to adjacent to Williams Block.

FIRST ISSUE					
1	PO				
REV	DRAWN	DATE	CHECKED	DATE	APPROVED

NEWPORT CITY COUNCIL	Site Location Plan	 Newport Norse 15 Ffion, Caerdydd House, Clifton Park, Newport, Wales, NP10 8UG. Tel: 01633 240405. www.newport-norse.co.uk	SCALES	DISCIPLINE	PROJECT NUMBER
			1:1250	ARCH	00-0-0000
Container/Storage JFHS.			DRAWING NUMBER		DRAWN
			NPS -DR-A-(**)-001		PA
			STATUS CODE	PURPOSE OF ISSUE	
			SO	PLANNING APPROVAL	